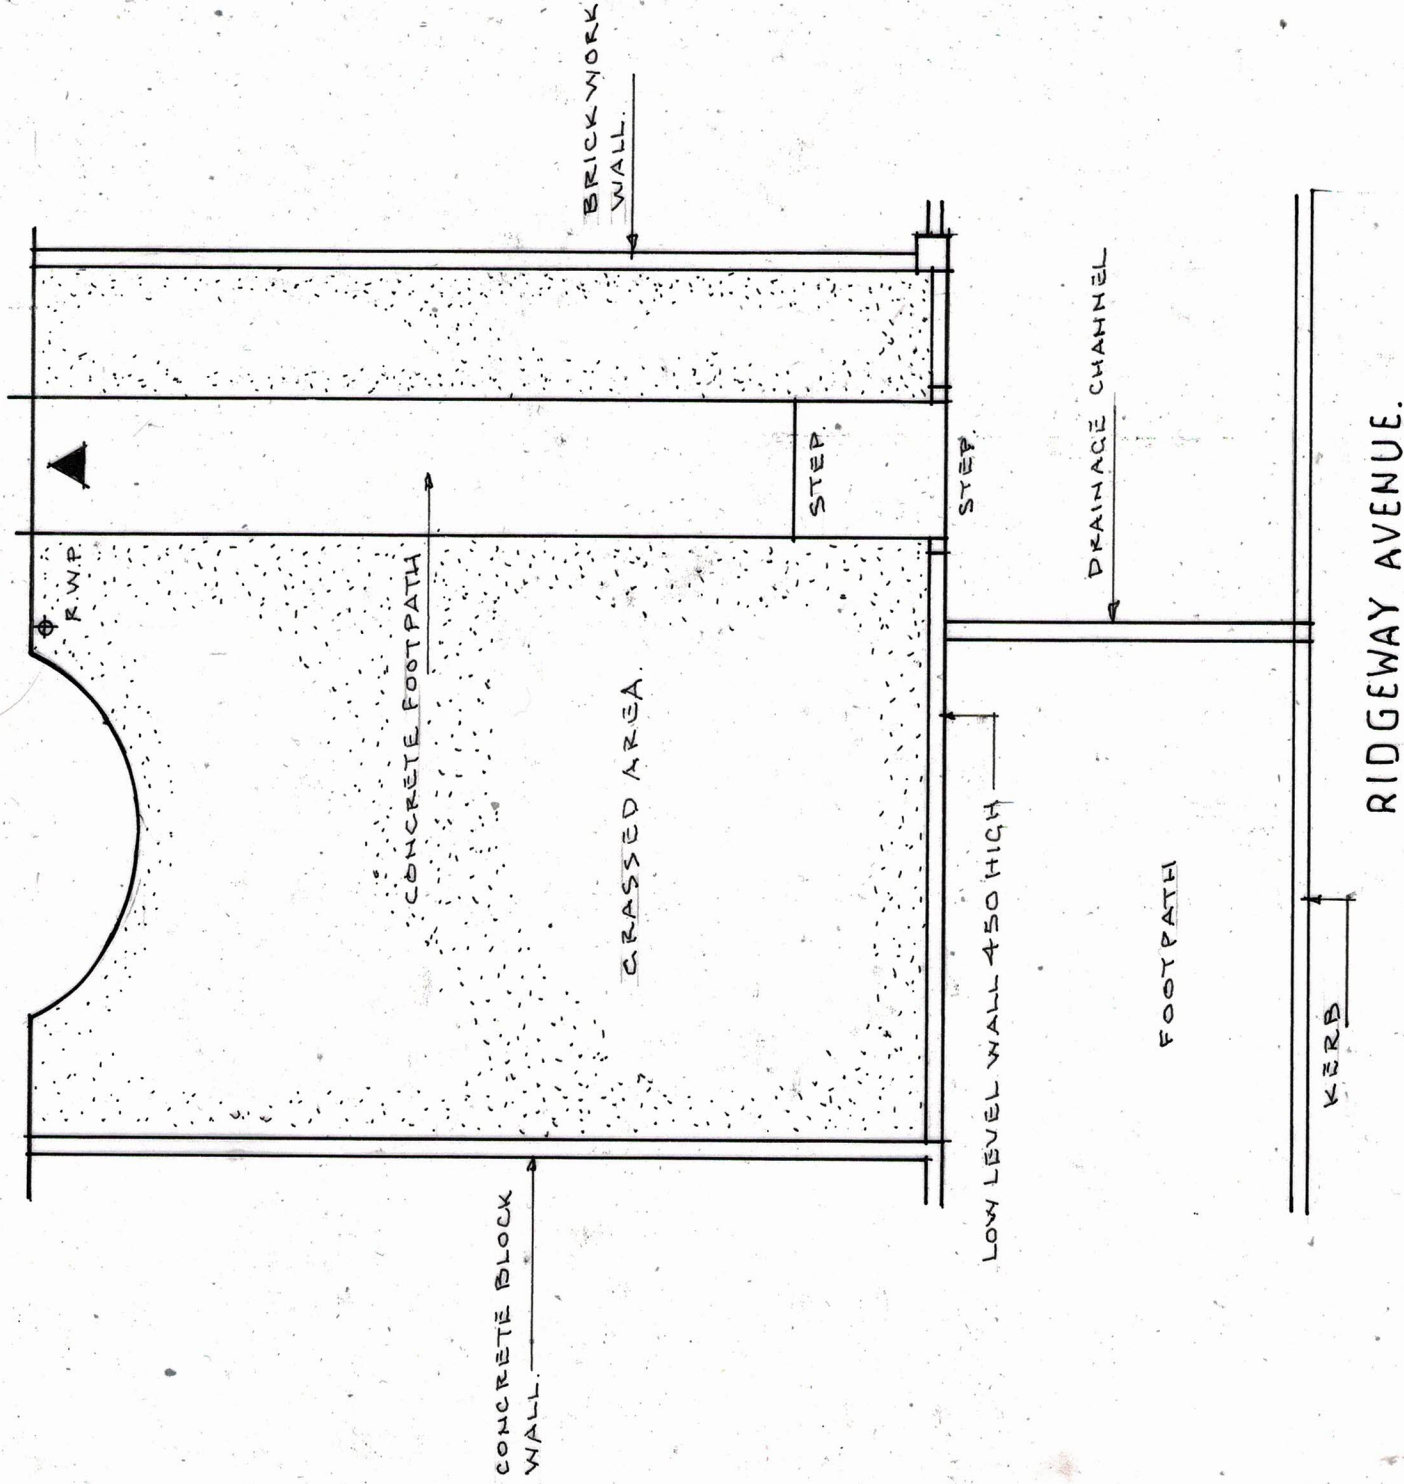
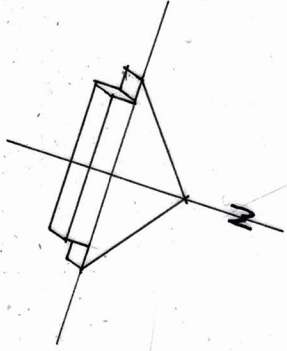


SCALE BAR: 1:50 METRES.

CLIENT			
JOB 59 RIDGEWAY AVENUE - GRAVESEND			
ORG-EXISTING PLAN			
DATE	SCALE	JOB N°	DRGN°
JUL 26	1:50	26/41	WD.01
REV.			