
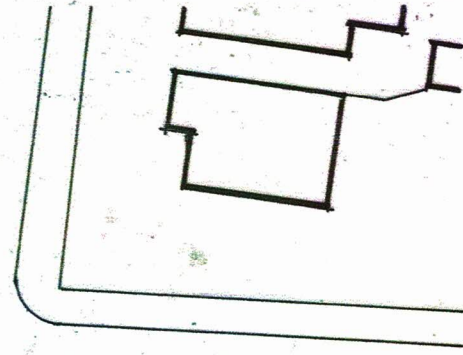
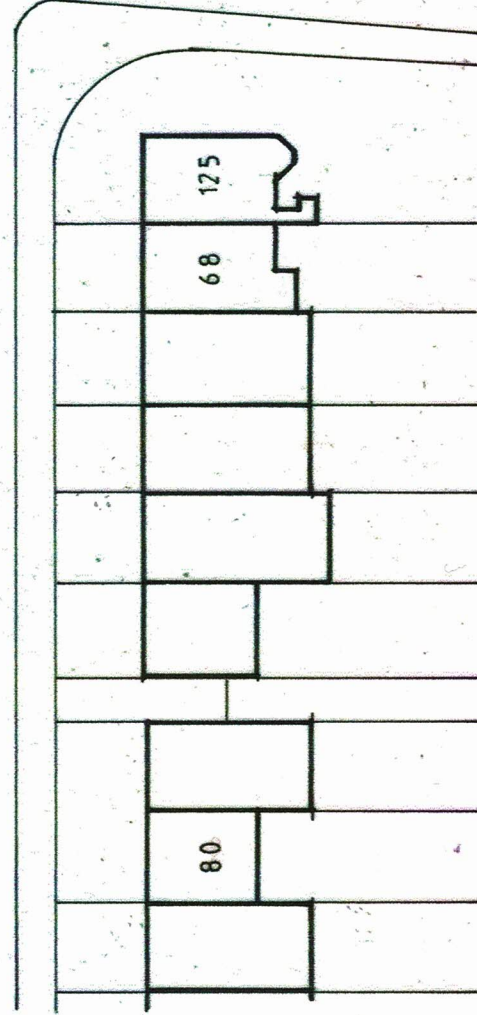
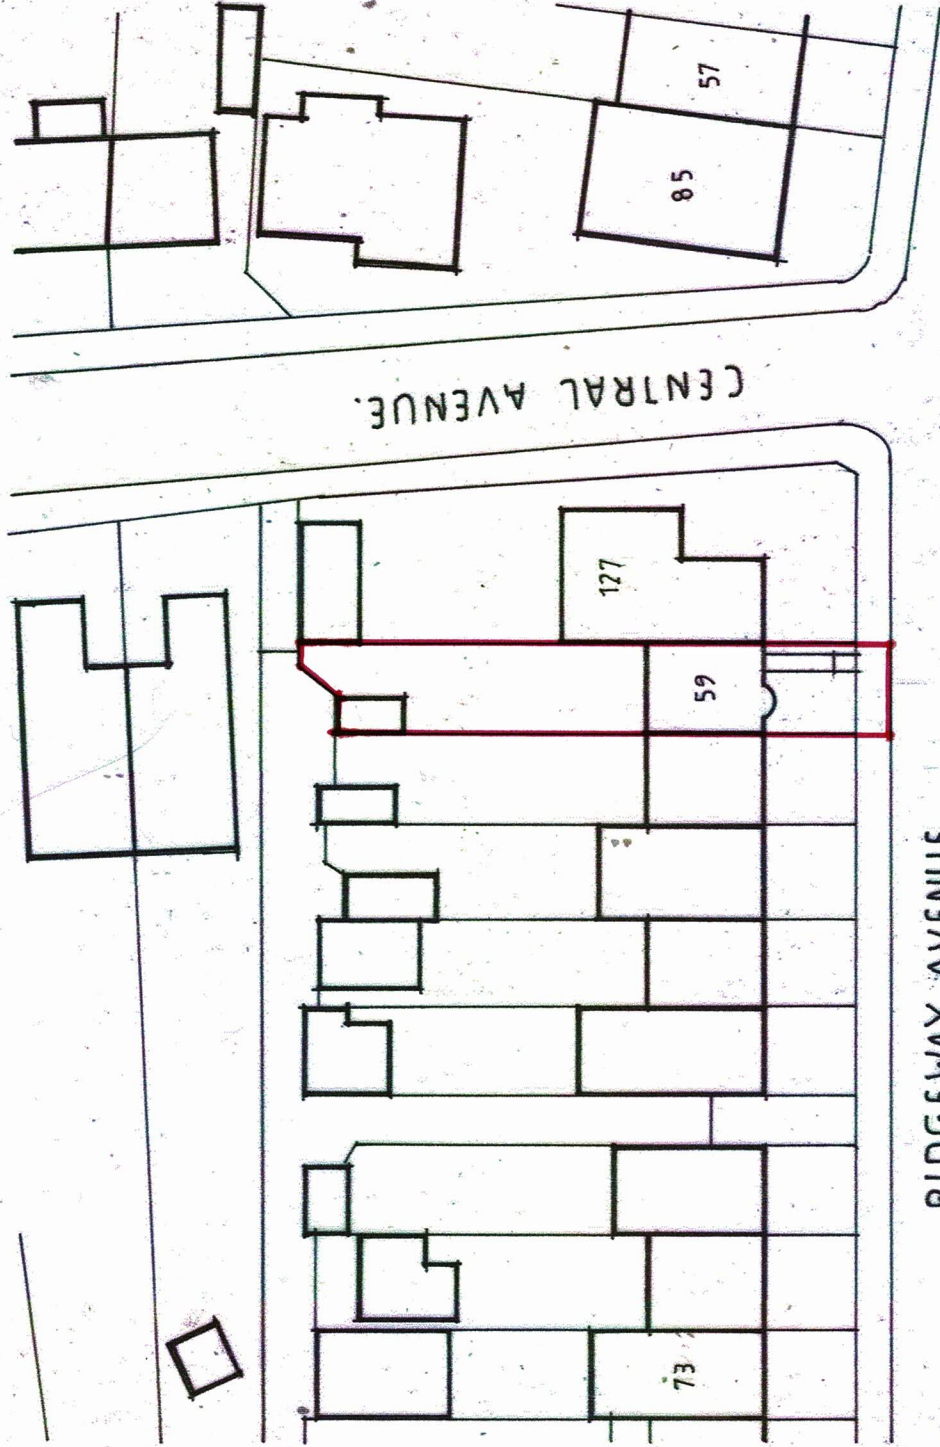


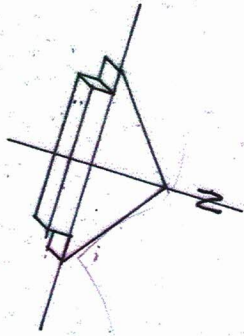

0 5 10 15 20
 SCALE BAR: 1:500 METRES.

CLIENT M.R.T. RUMBLE			
JOB 59 RIDGEWAY AVENUE - GRAVESEND.			
ORG. EXISTING SITE PLAN			
DATE	SCALE	JOB N°	ORG N°
JUL 26	1:500	26/41	P.01.
REV.			