



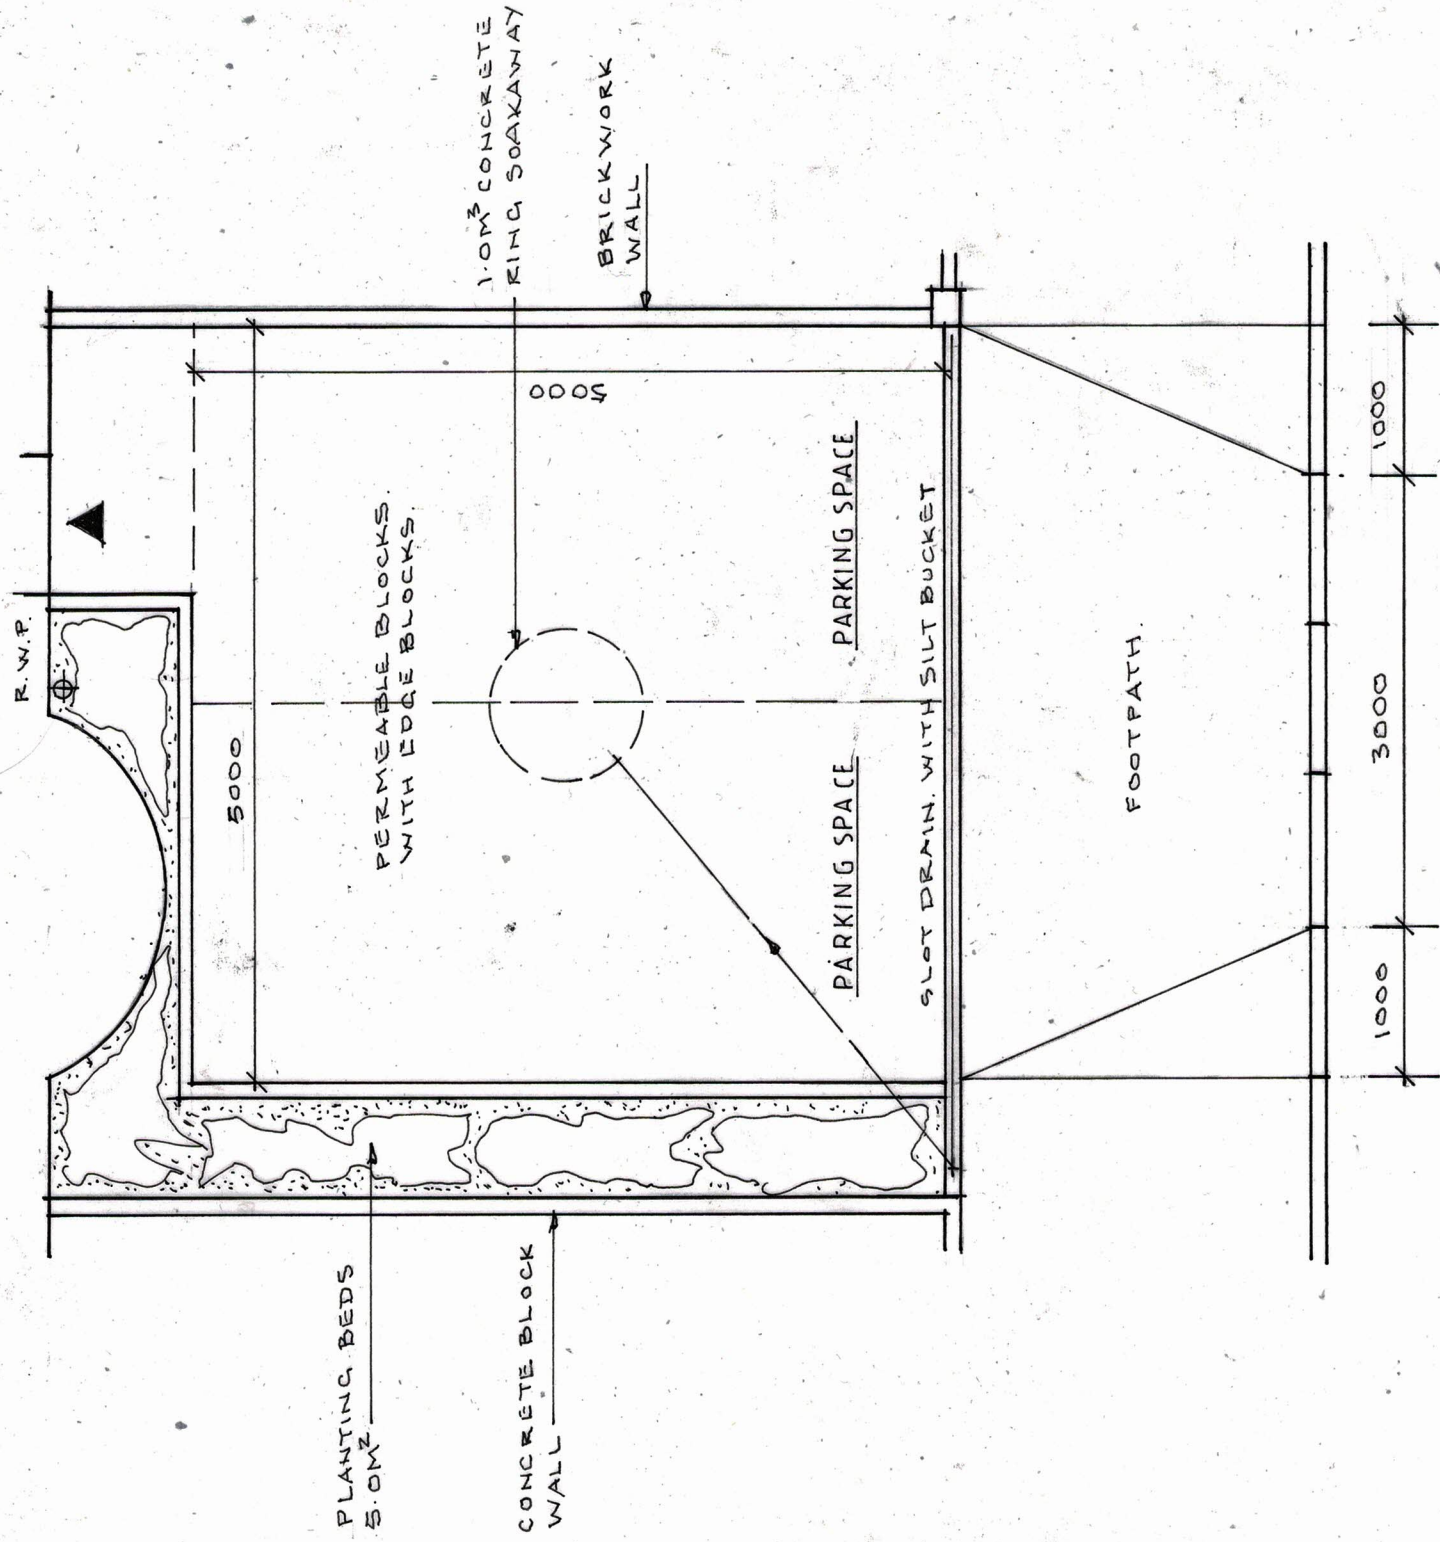

RIDGEWAY AVENUE

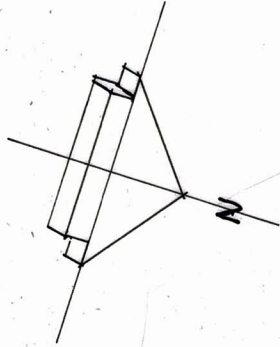

SCALE BAR: 1:50 METRES.

CLIENT			
JOB 59 RIDGEWAY AVENUE- CRAVESEND.			
DRG-PROPOSED PLAN.			
DATE	SCALE	JOB No	DRG No
JUL26	1:50	26/41	WD.02
			REV