
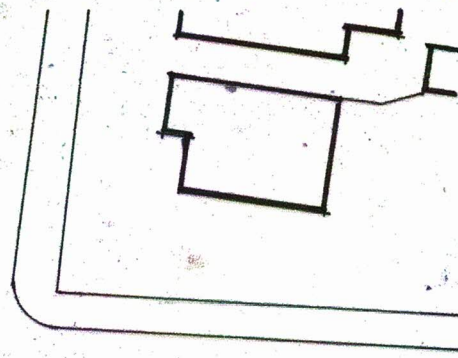
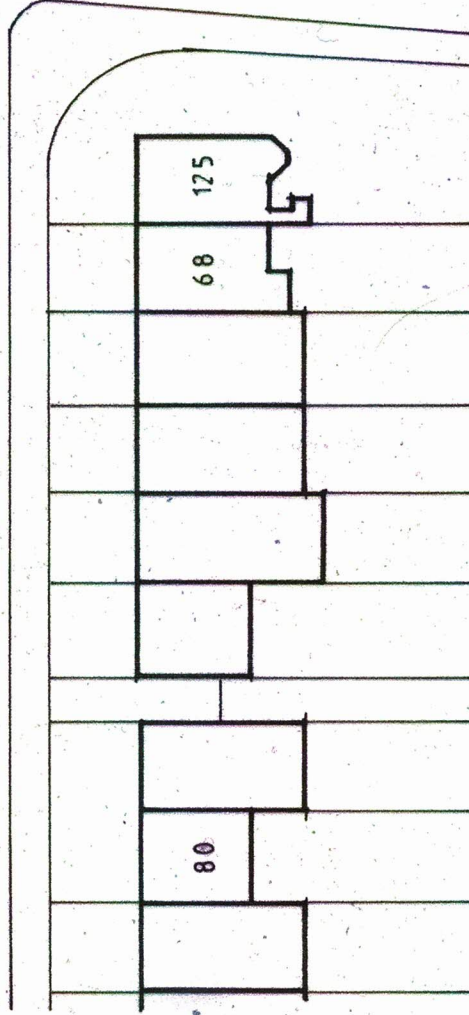
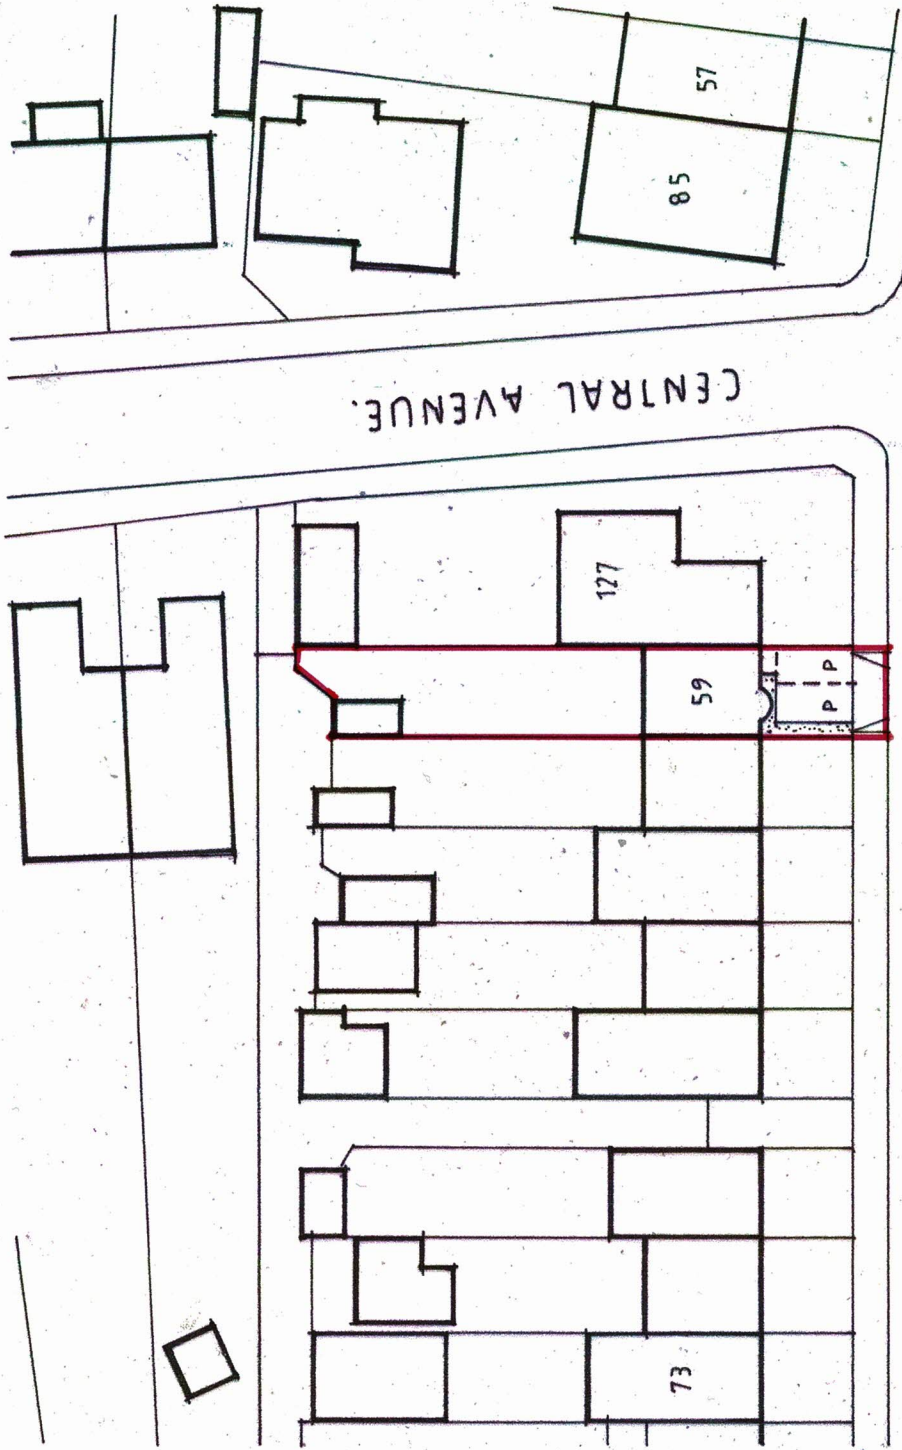


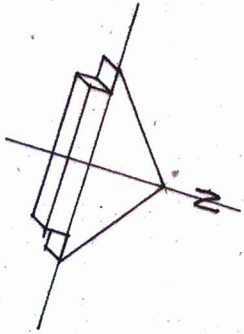

SCALE BAR: 1:500 METRES

CLIENT MR. T. RUMBLE			
JOB 59 RIDGEWAY AVENUE-GRAVESEND.			
ORG. PROPOSED SITE PLAN.			
DATE	SCALE	JOB N°	ORG N°
JUL 26	1:500	26/41	P 02
R&V.			