




1:100 0 1 2 3 4 5 6 7 8

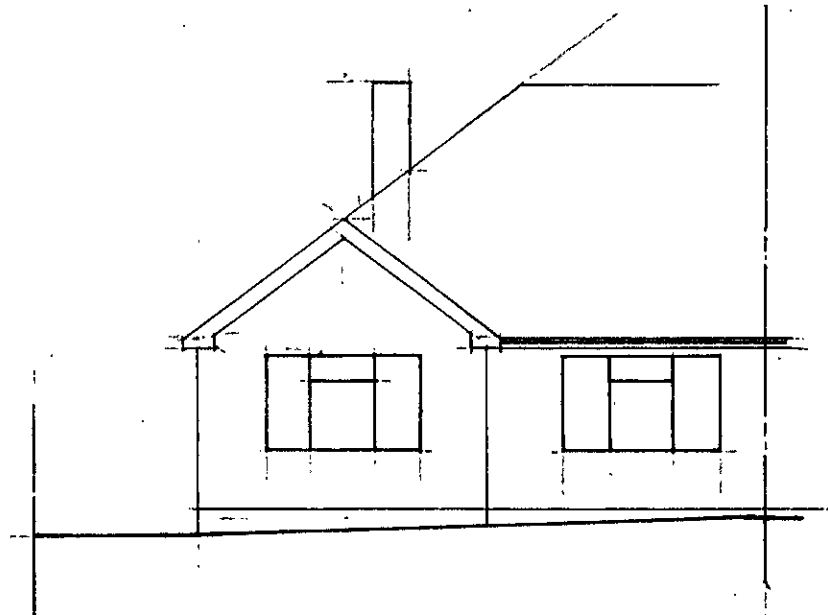


EXISTING FRONT ELEVATION

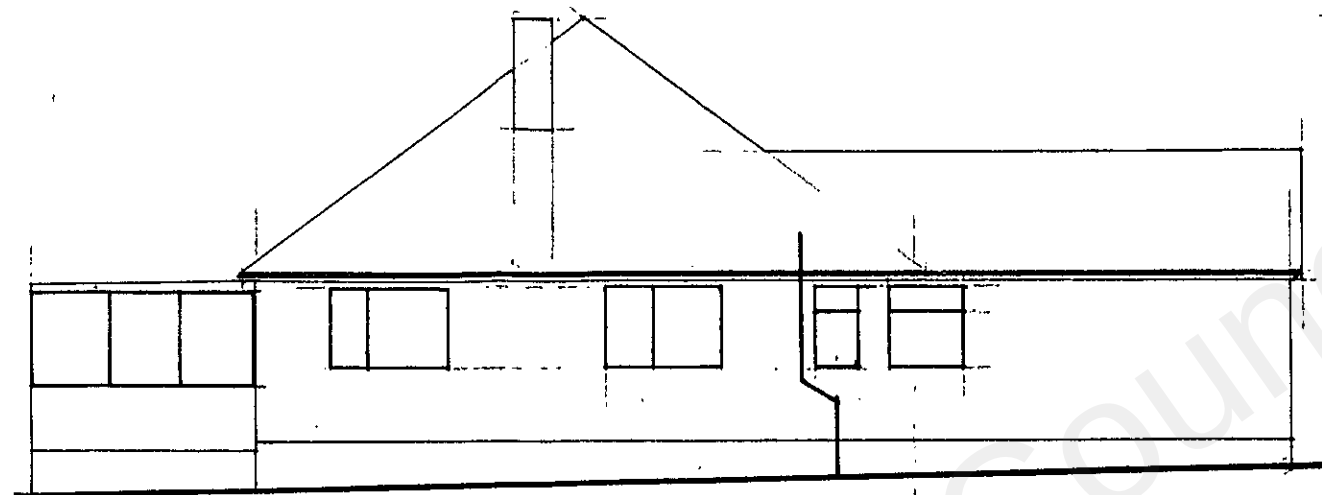


EXISTING SIDE ELEVATION

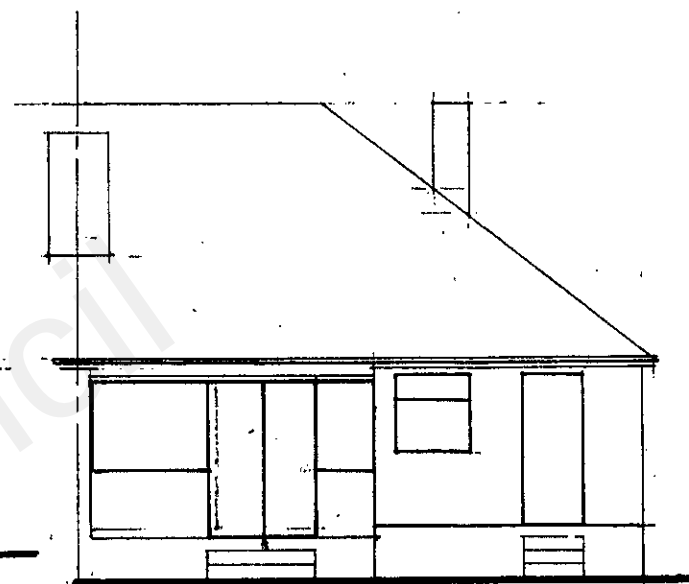


EXISTING REAR ELEVATION

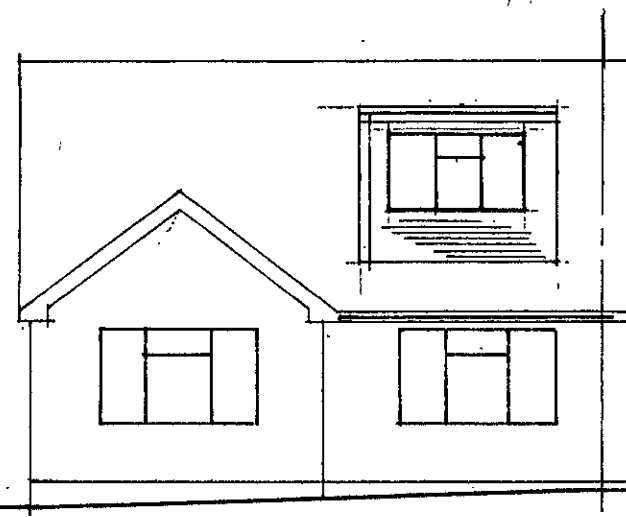


PROPOSED FRONT ELEVATION

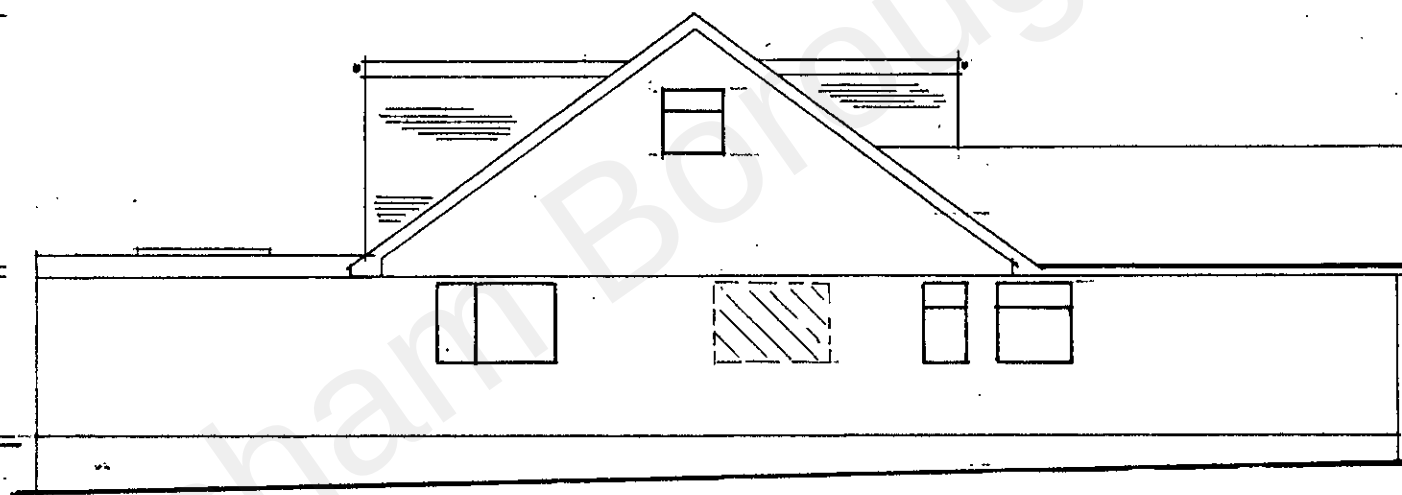


PROPOSED SIDE ELEVATION

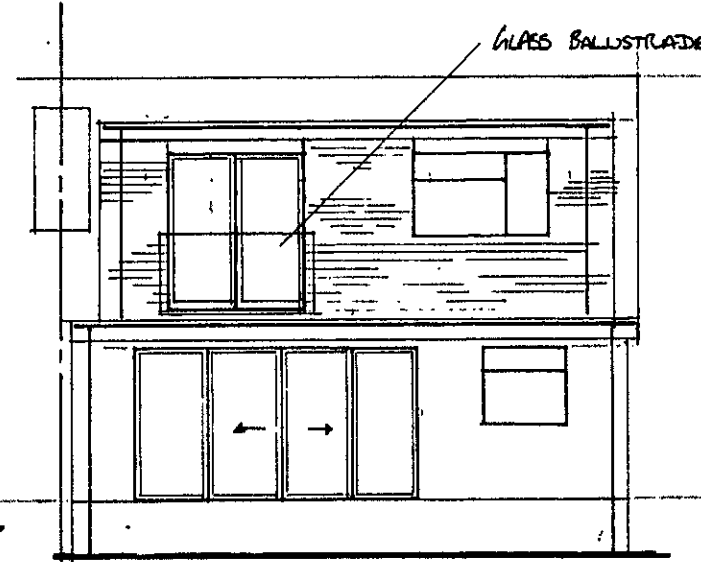


PROPOSED REAR ELEVATION

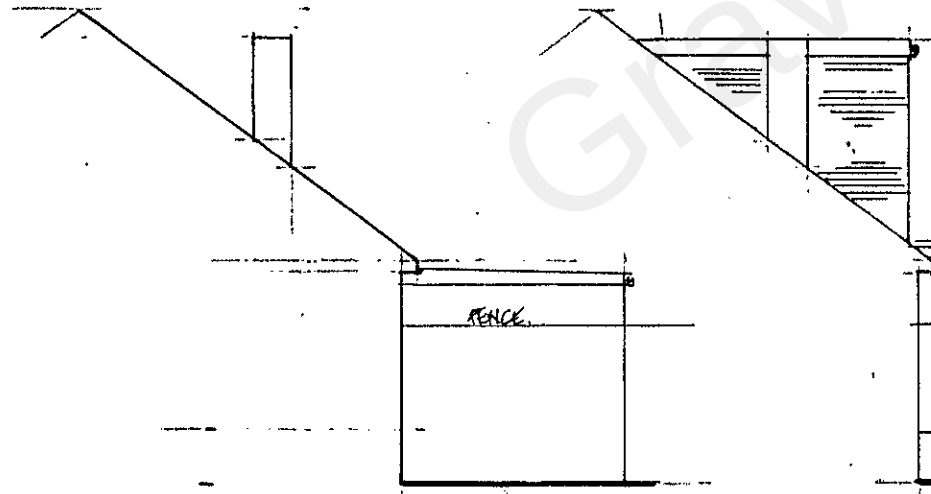


EXISTING SIDE ELEVATION

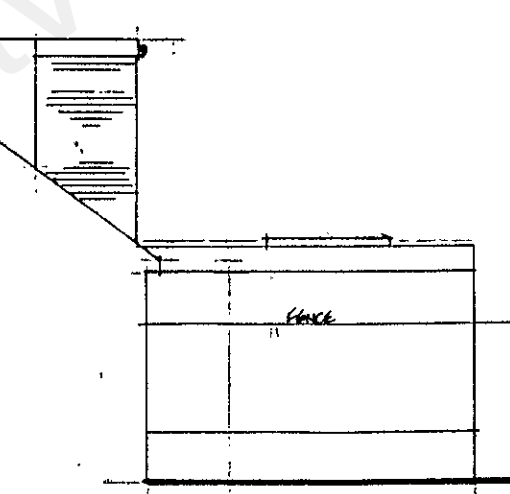

PROPOSED SIDE ELEVATION

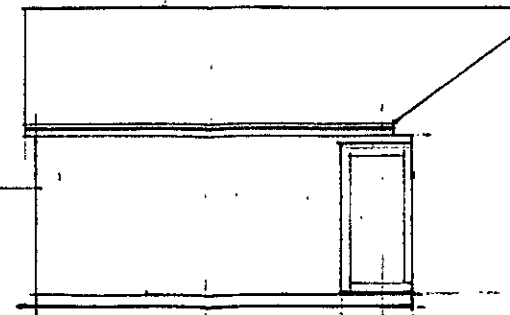

EXISTING SIDE ELEVATION

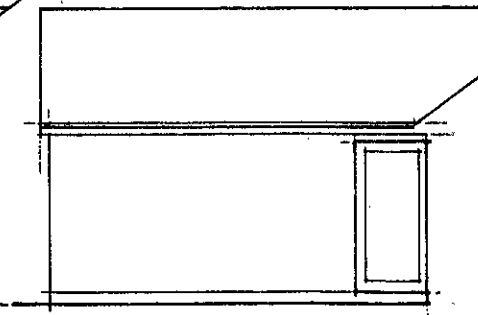

PROPOSED SIDE ELEVATION

EXPELEV
20211188
RECEIVED
27 SEP 2021

LOFT CONVERSION, SINGLE
STOREY REAR EXTENSION
AND DRIVEWAY TO REAR
OF GARDEN

MR J. EILHAM
17 COLTIS AVE
SHOLINE
LEAST - 1212 345

SCALE 1/100	DATE 12th SEP '21
DRAWN No 21/09/02	04