



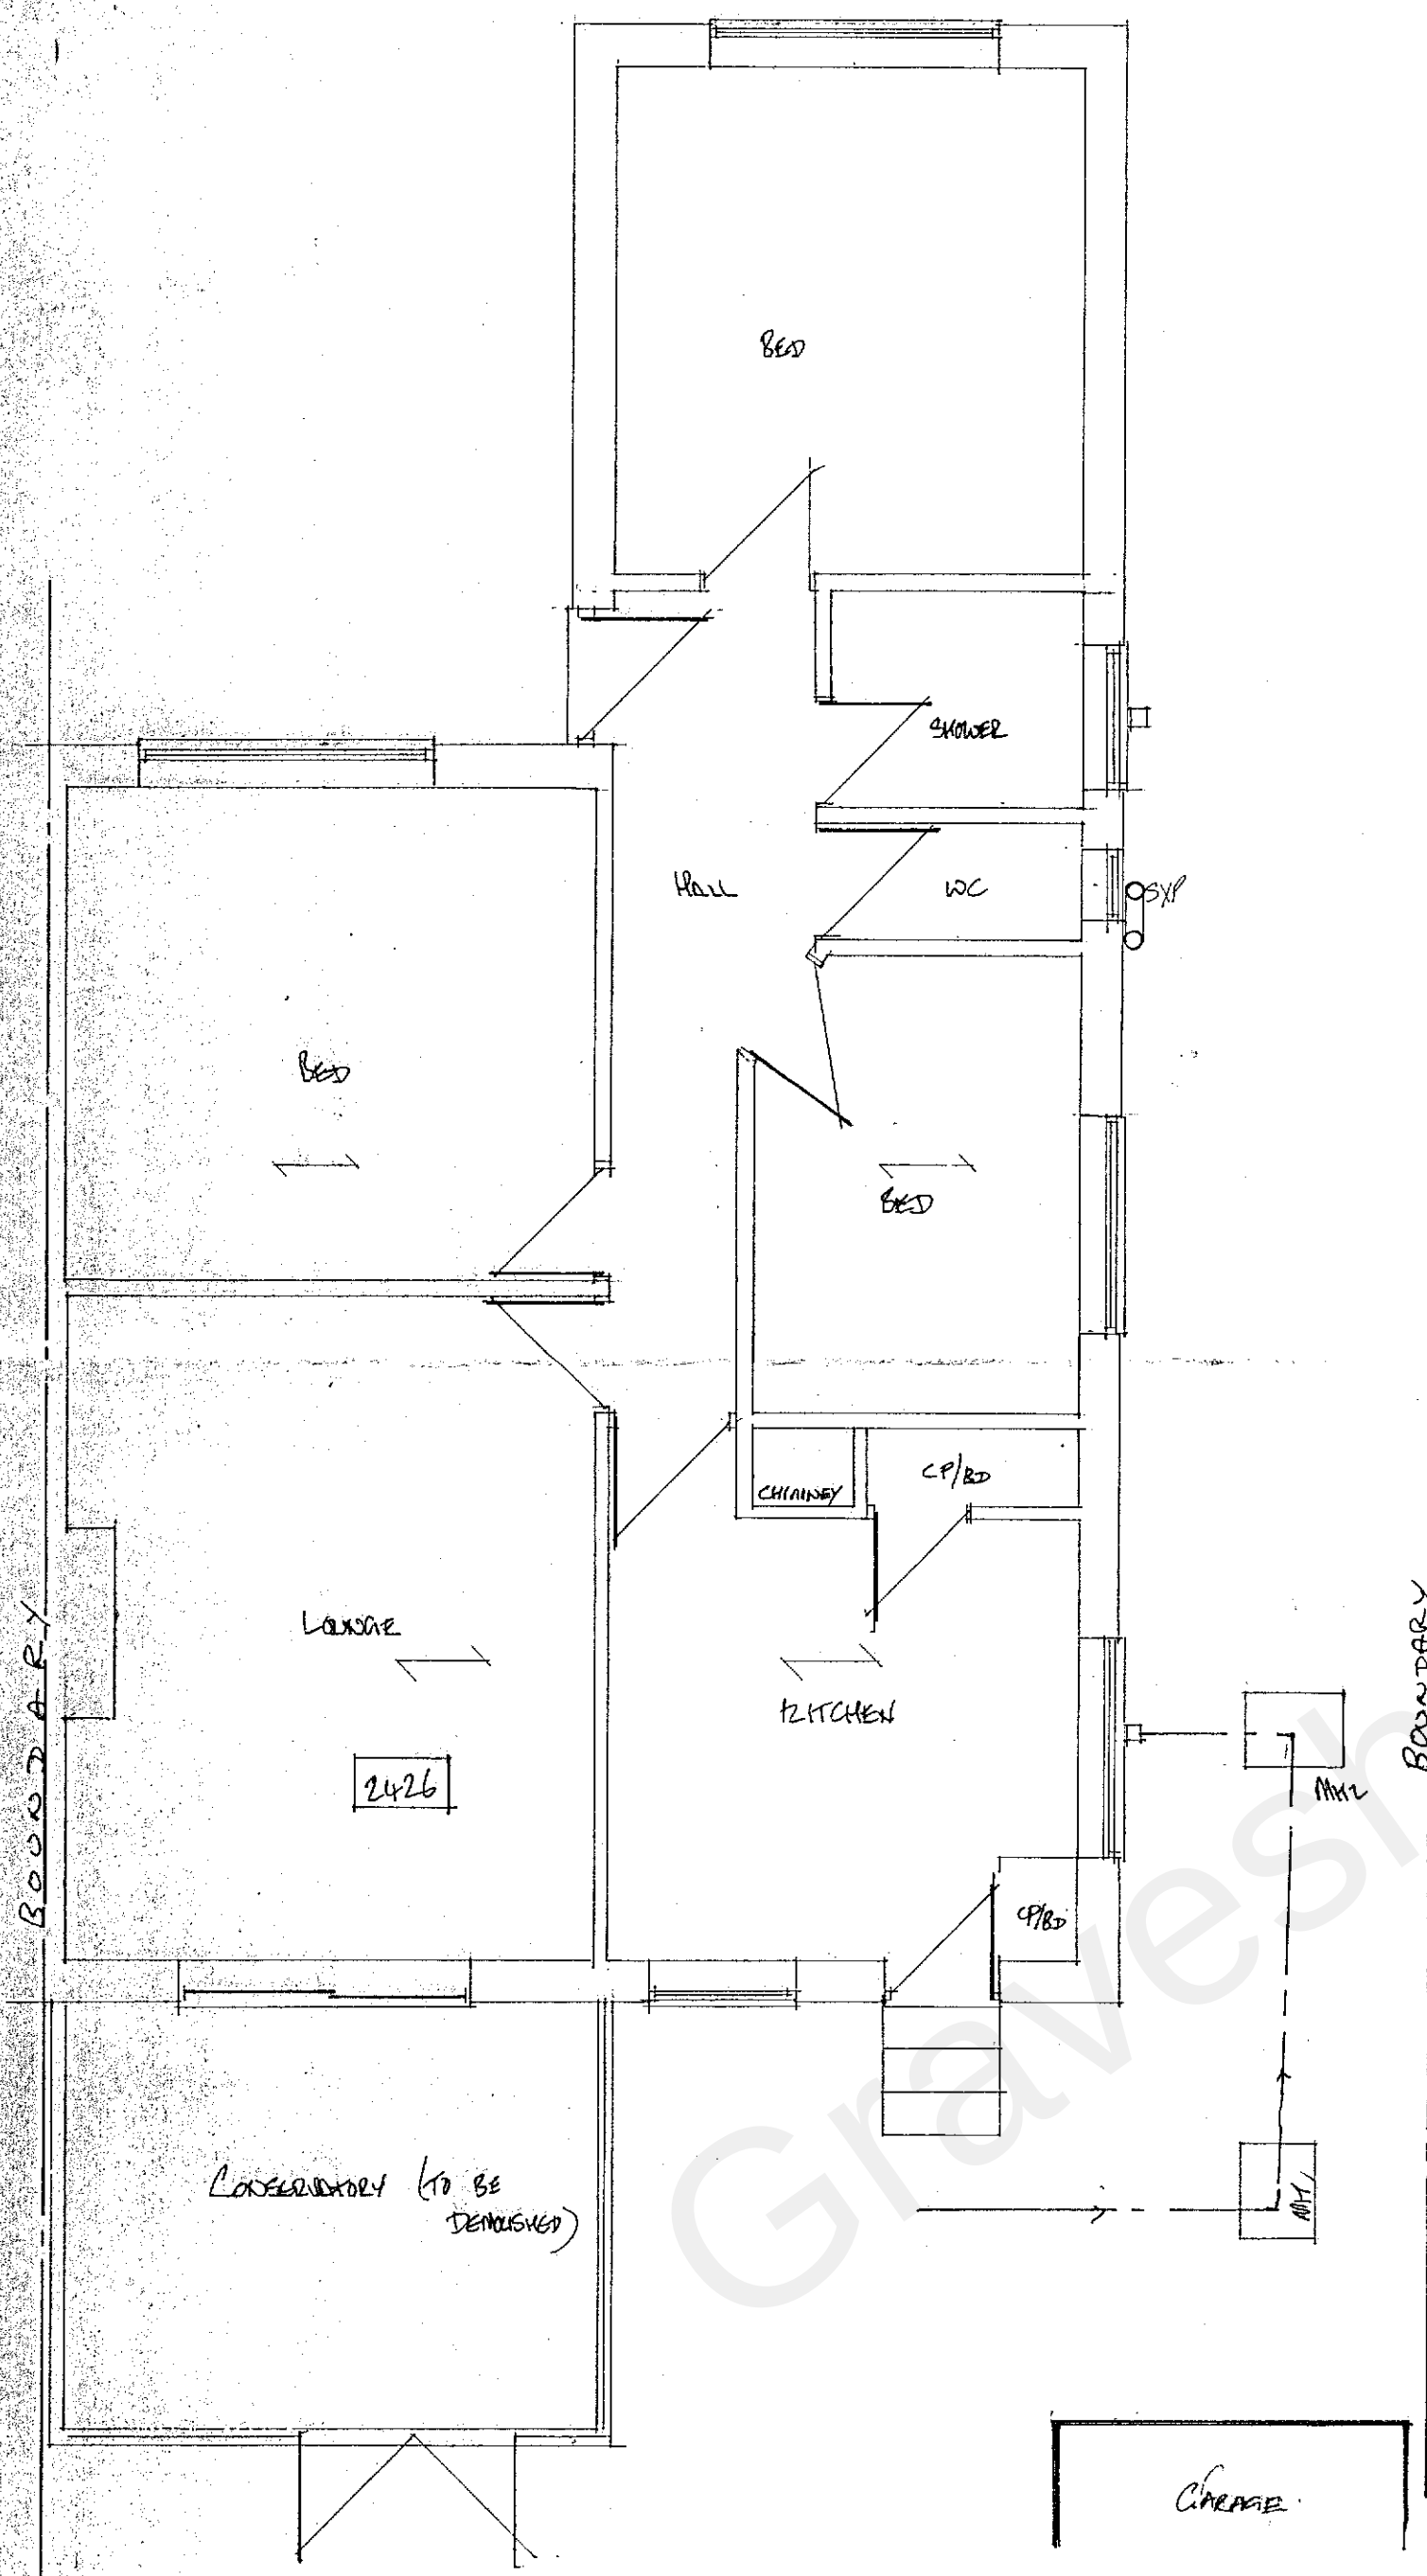

EXISTING GROUND FLOOR PLAN

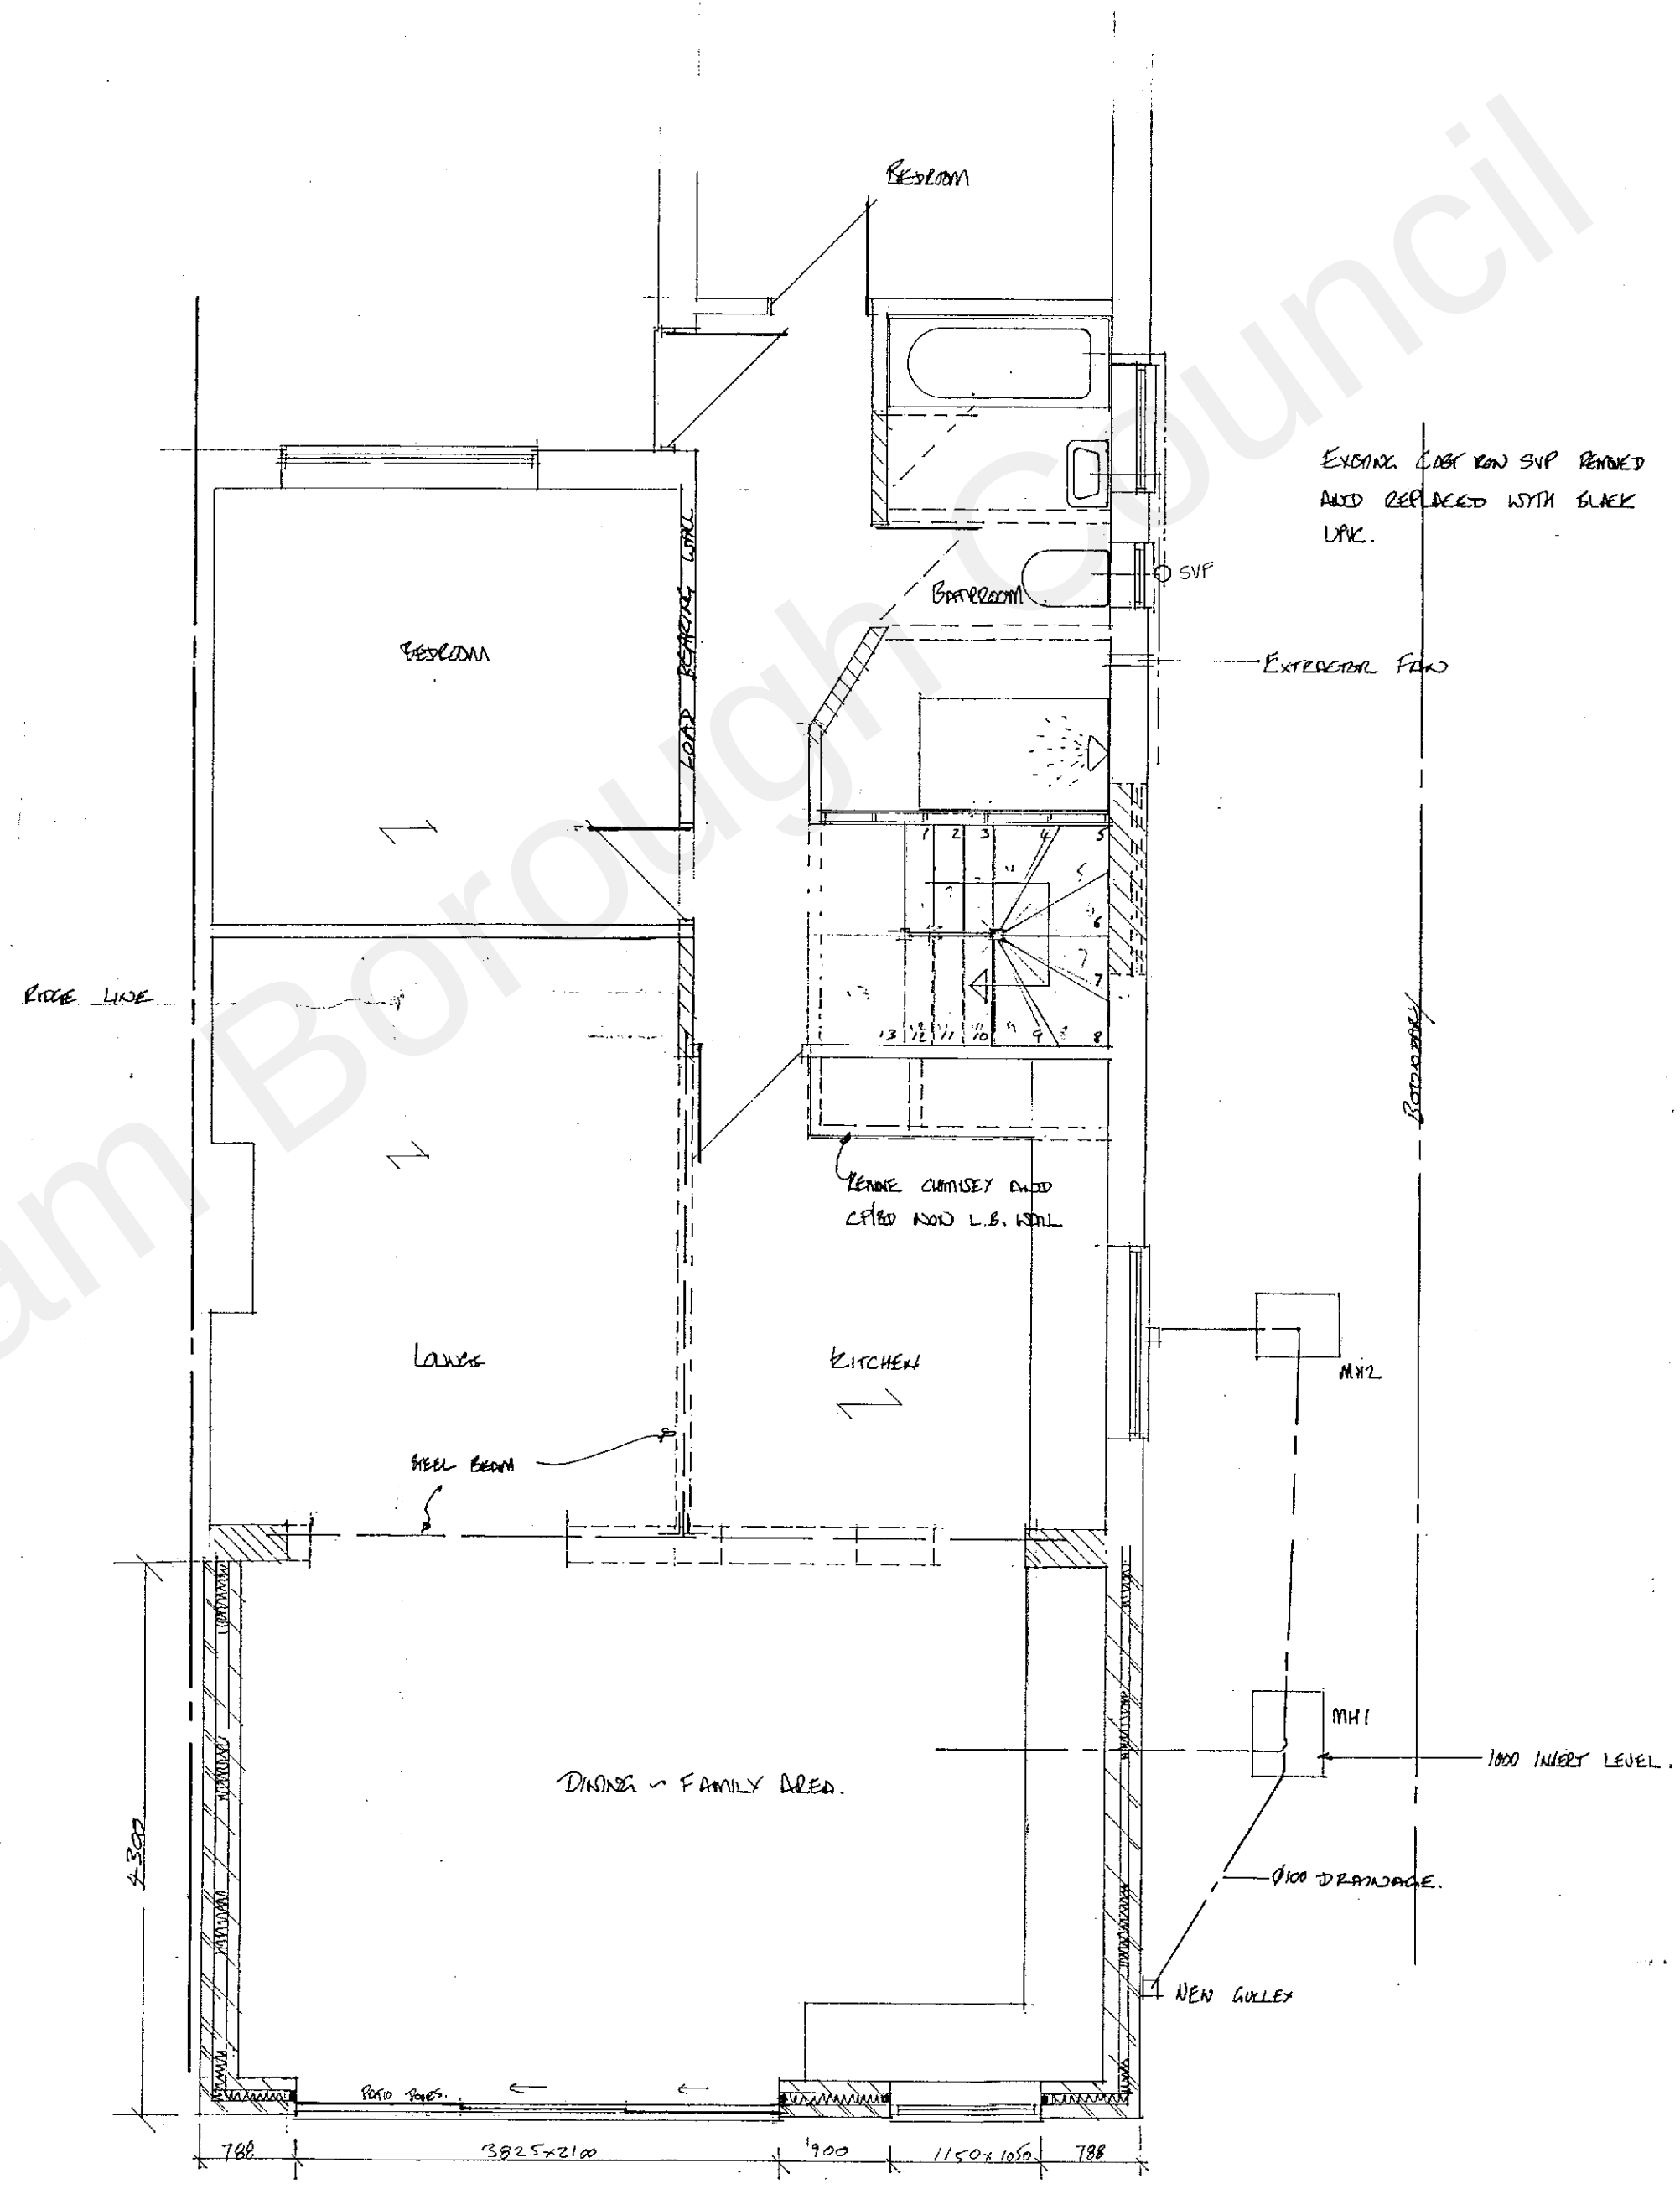

PROPOSED GROUND FLOOR PLAN



EXPFLOR

RECEIVED
27 SEP 2021

20211188

LOFT CONVERSION, SINGLE STOREY REAR EXTENSION AND TO REAR OF GARDEN		
MR JAMES GILHAM 17 COOTE AVE SURREY GU12 3JL		
SCALE 1/50	DATE 12X SEP 21	
DRAWN 21/09/02		01