


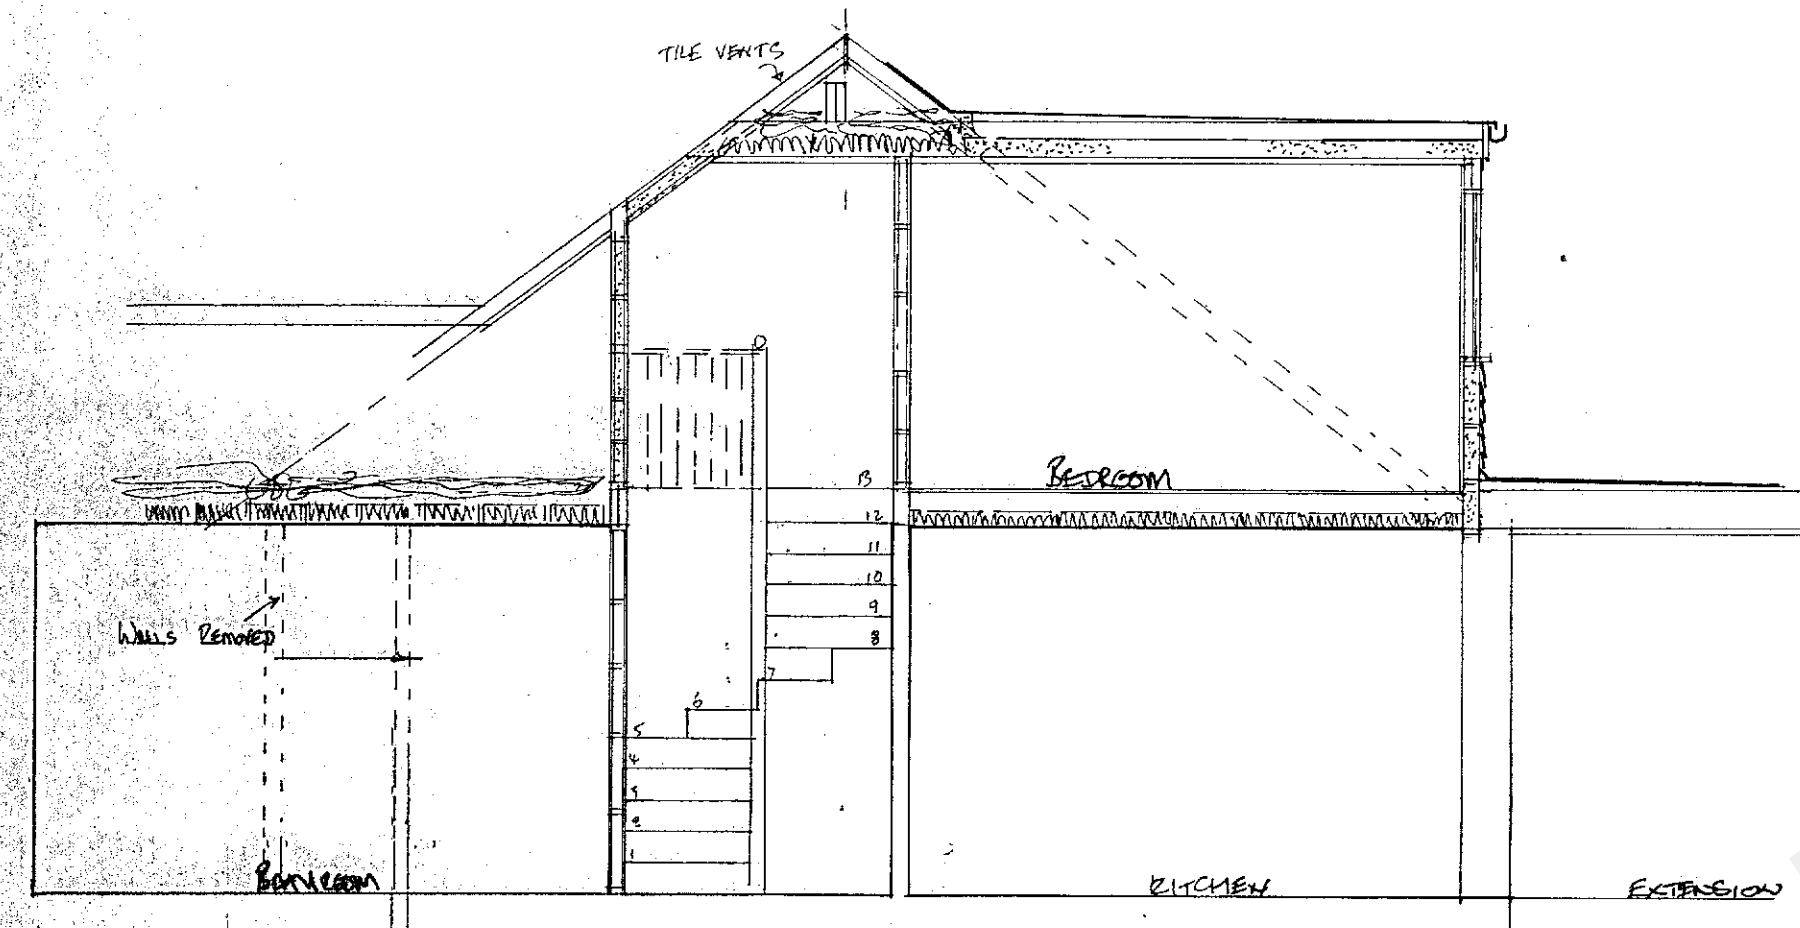


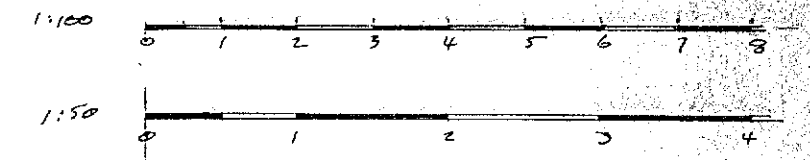

STRUCTURAL SECTION

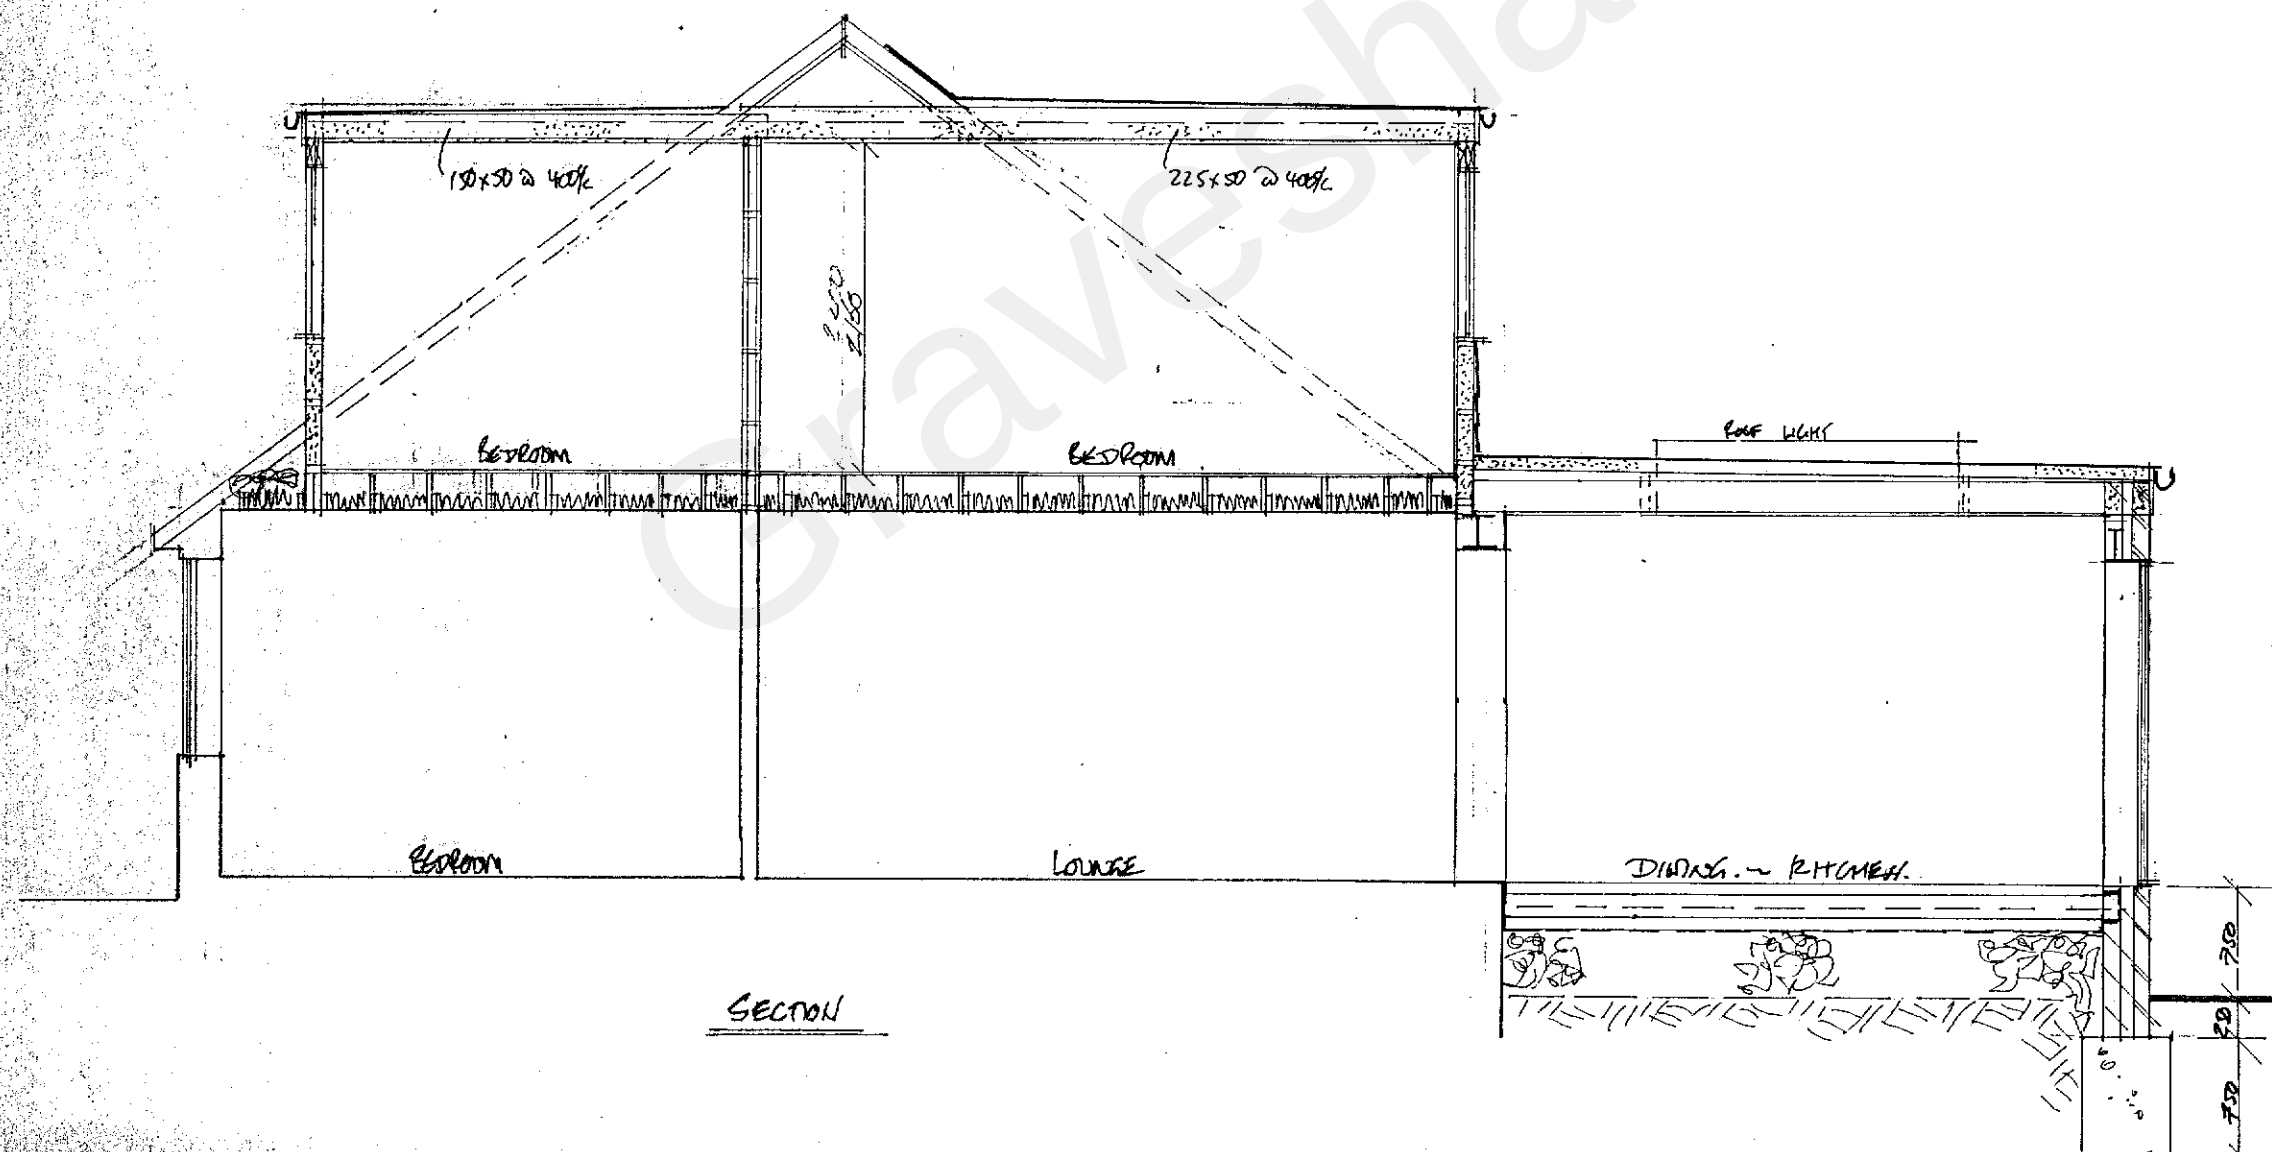

SECTION

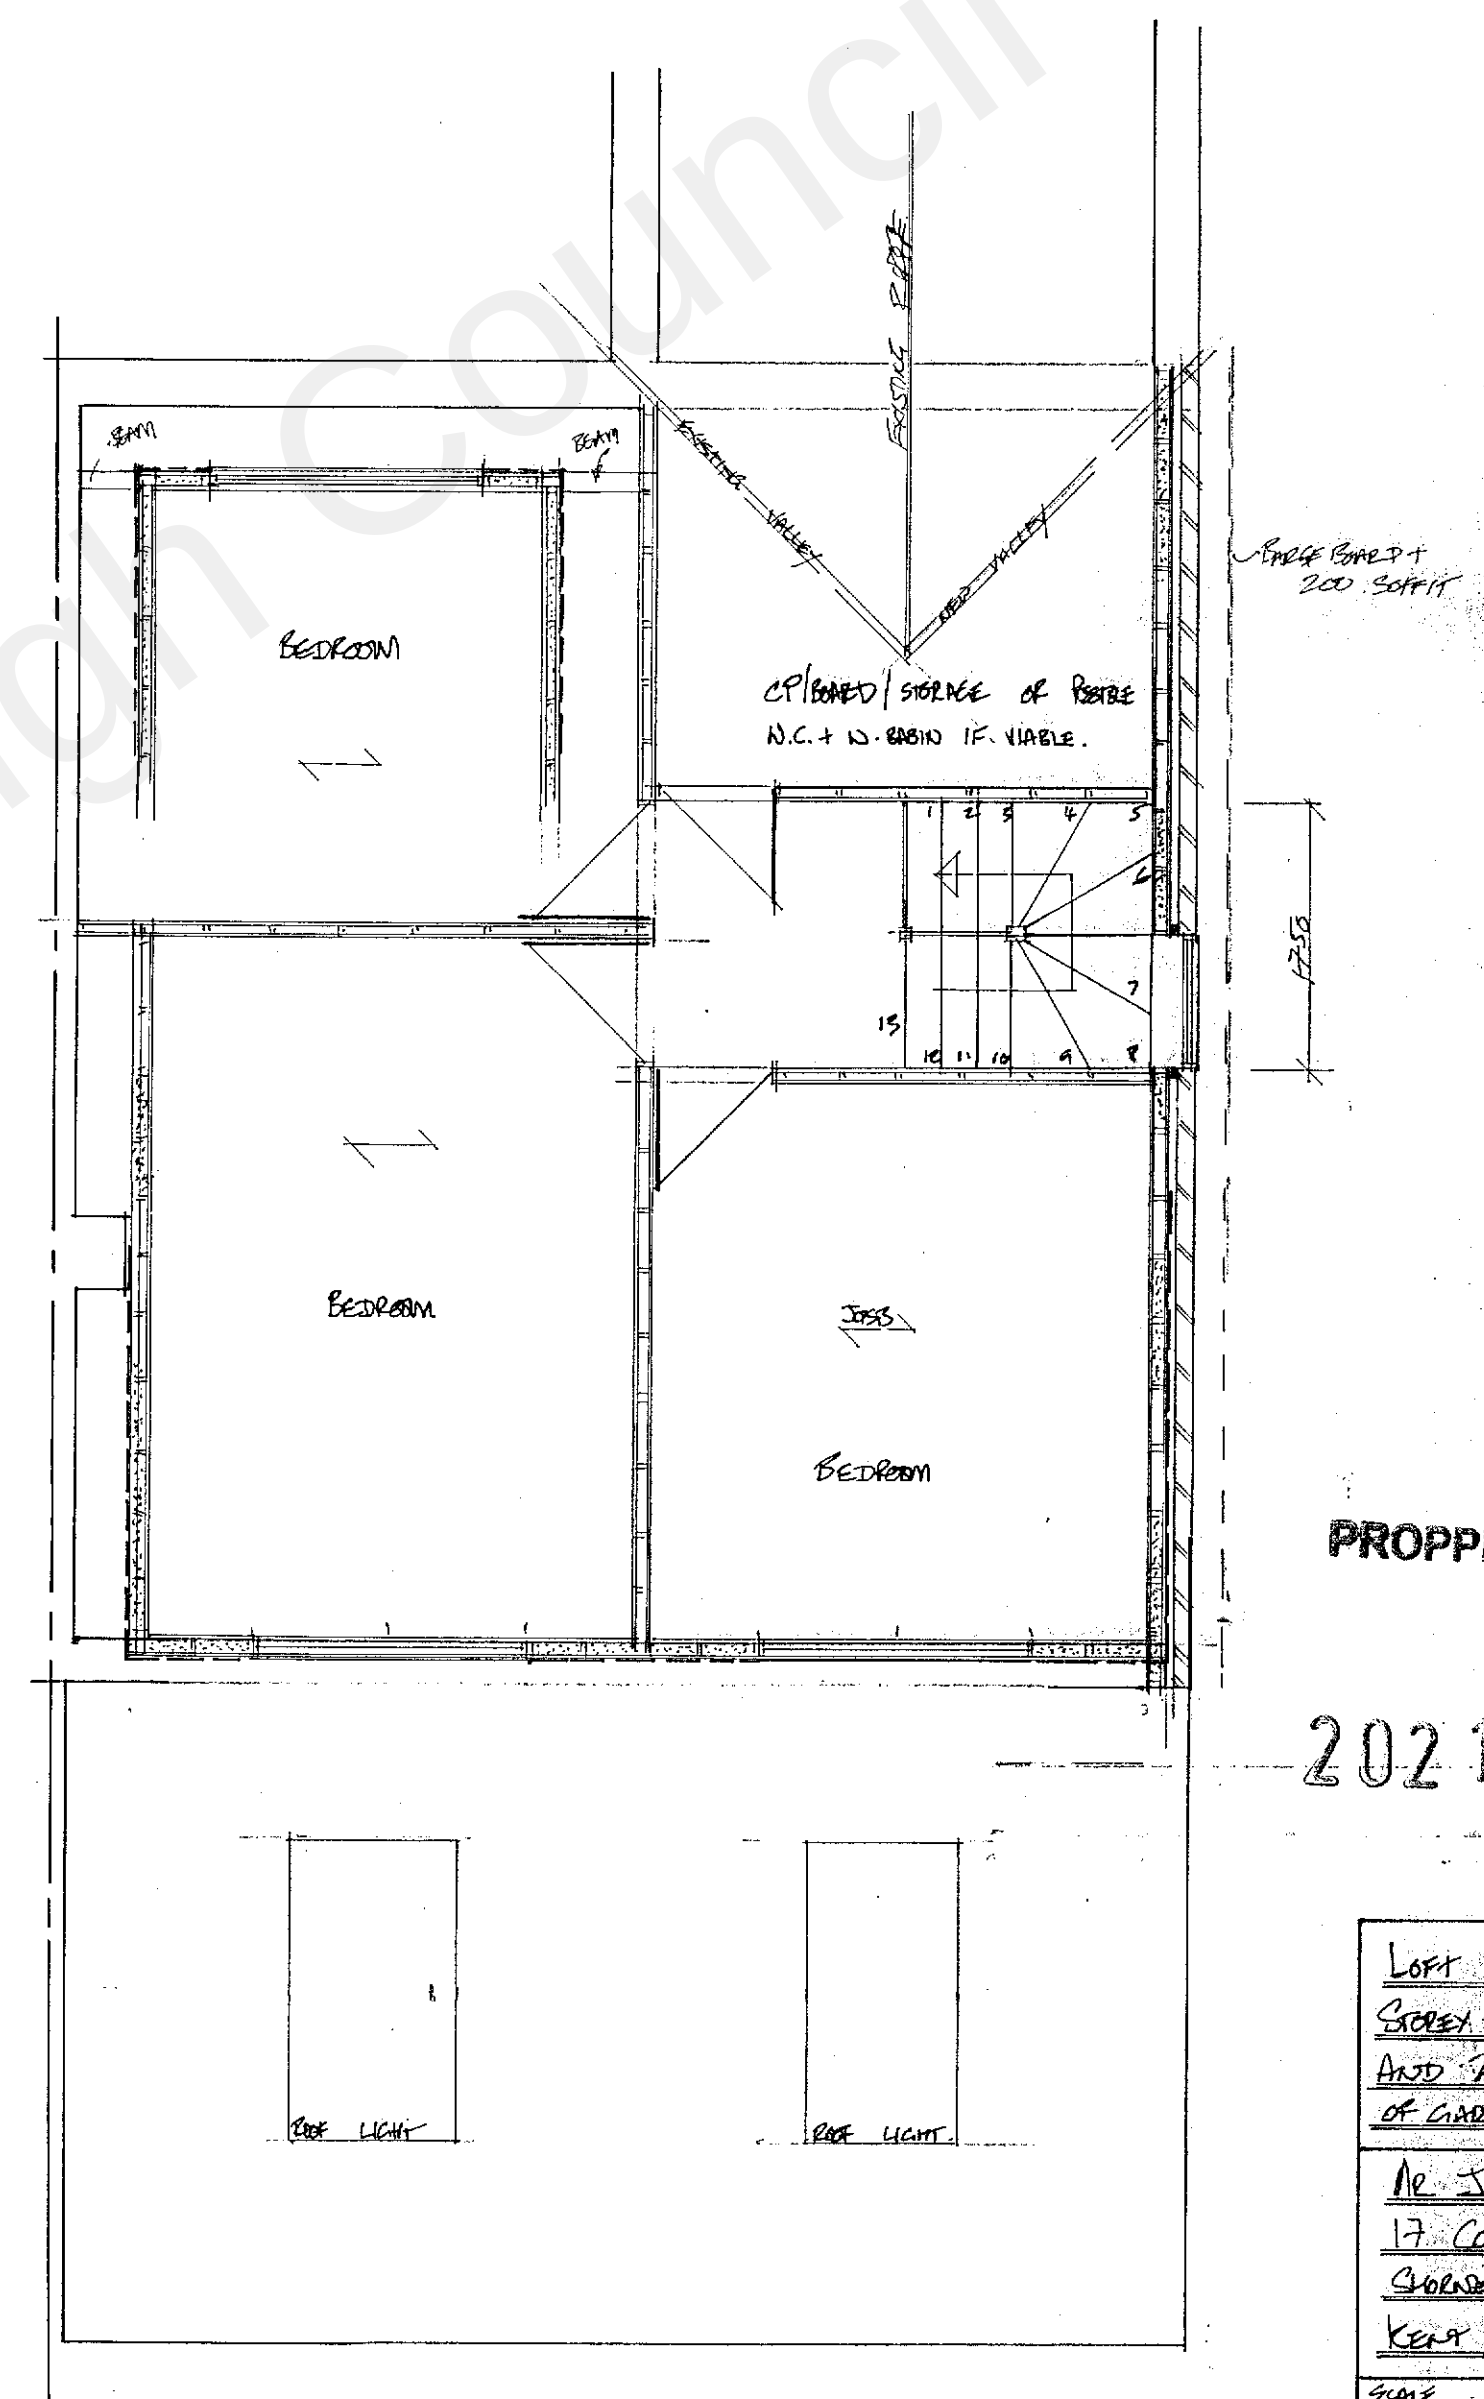

PROPOSED FIRST FLOOR PLAN

PROPPLAN
RECEIVED
27 SEP 2021
20211188

LOFT CONVERSION, SINGLE STOREY REAR EXTENSION AND ANNEX TO REAR OF GARDEN		
MR. JAMES CALHAM 17 CAMPS AVE GOREND KEAT DAIL SHI		
SCALE 1/50	1/100	DATE 12th SEP '21
DRAWING 21/09/02		02