



NOTE: AMENDMENT 'A' SEPT 2021
NOTES ETC TO SUIT L.P.A.

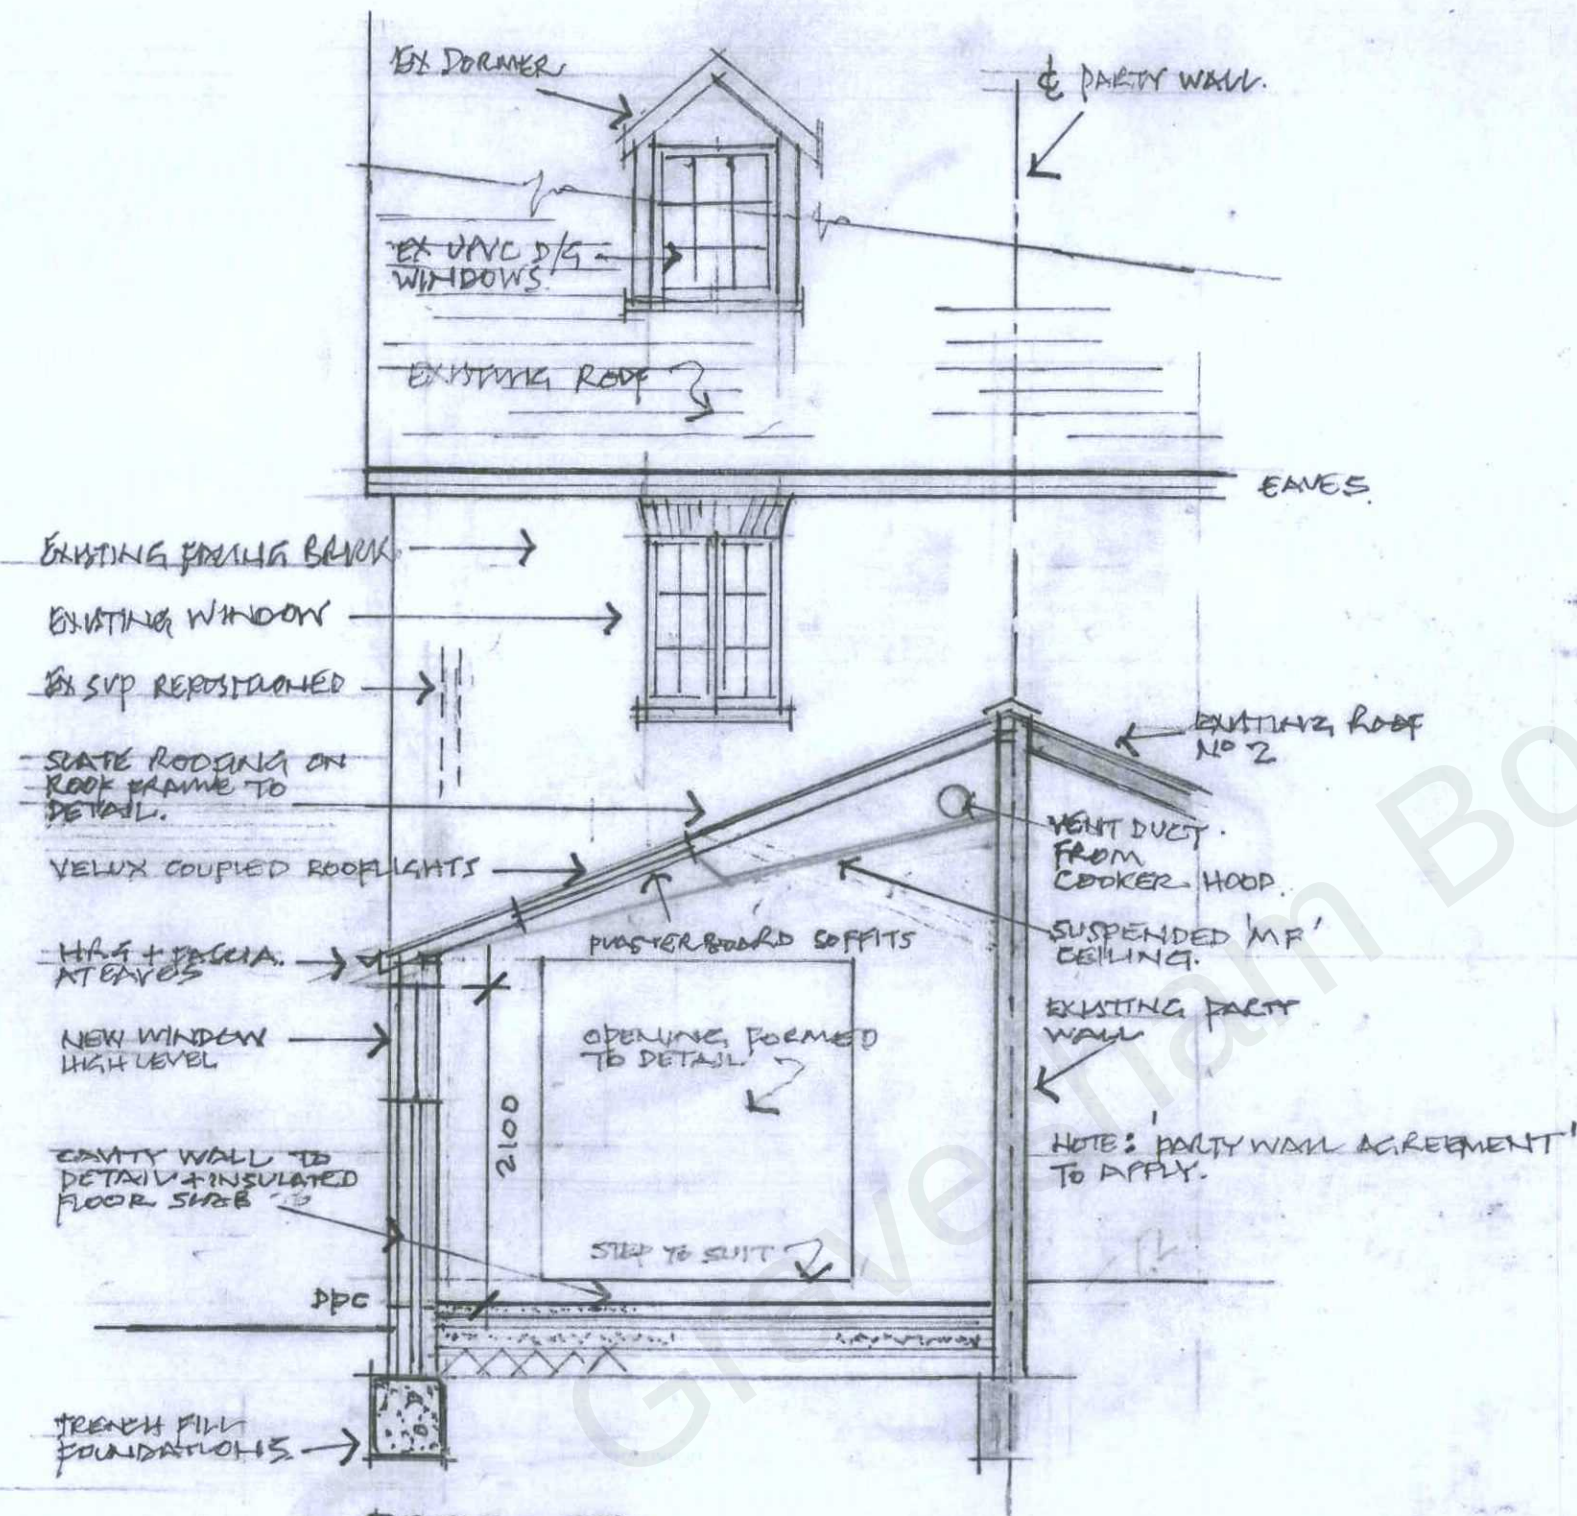

PROPOSED
CROSS SECTION SCALE = 1:50

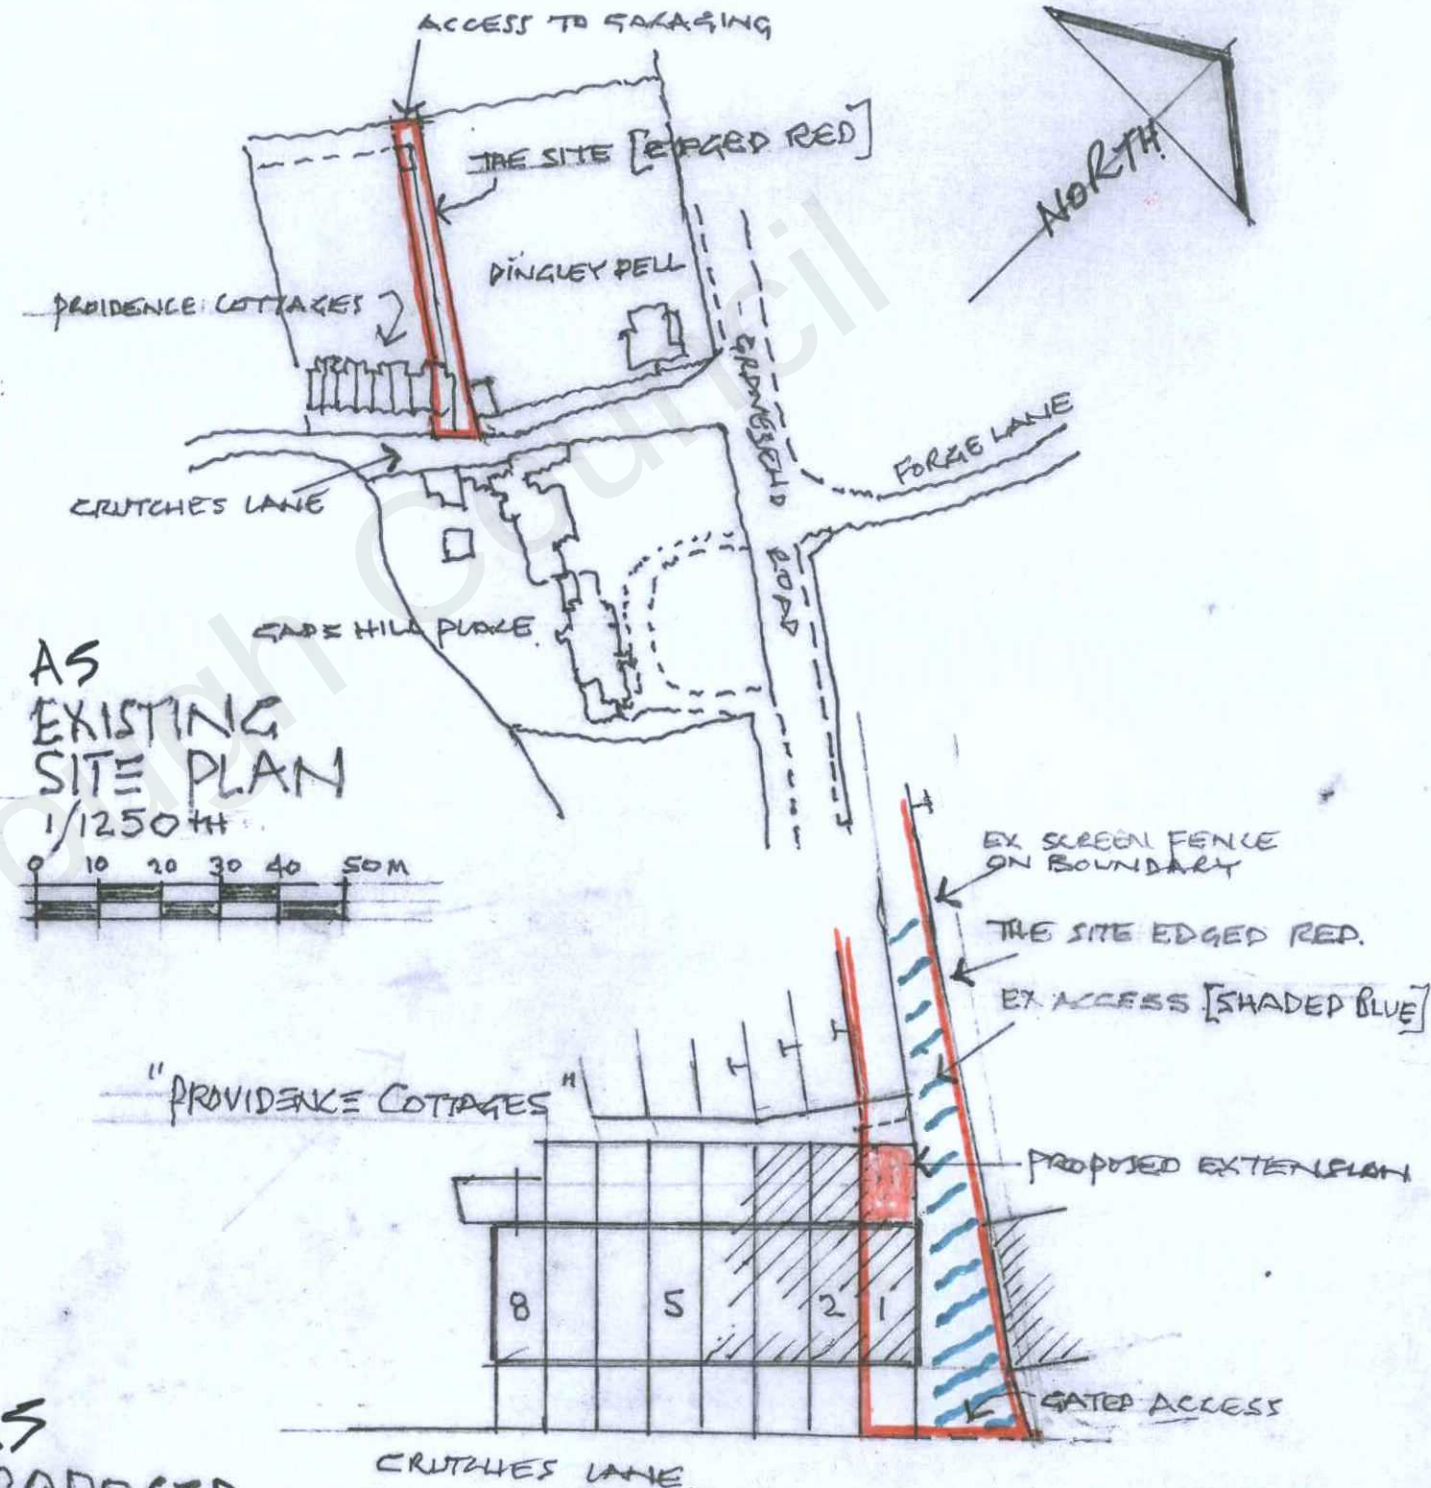

AS
PROPOSED
BLOCK PLAN 1/500K.

PROPOSED ALTERATIONS + EXTENSION TO NO 1
PROVIDENCE COTTAGES, CRUTCHES LANE
HIGHAM ME37DL