



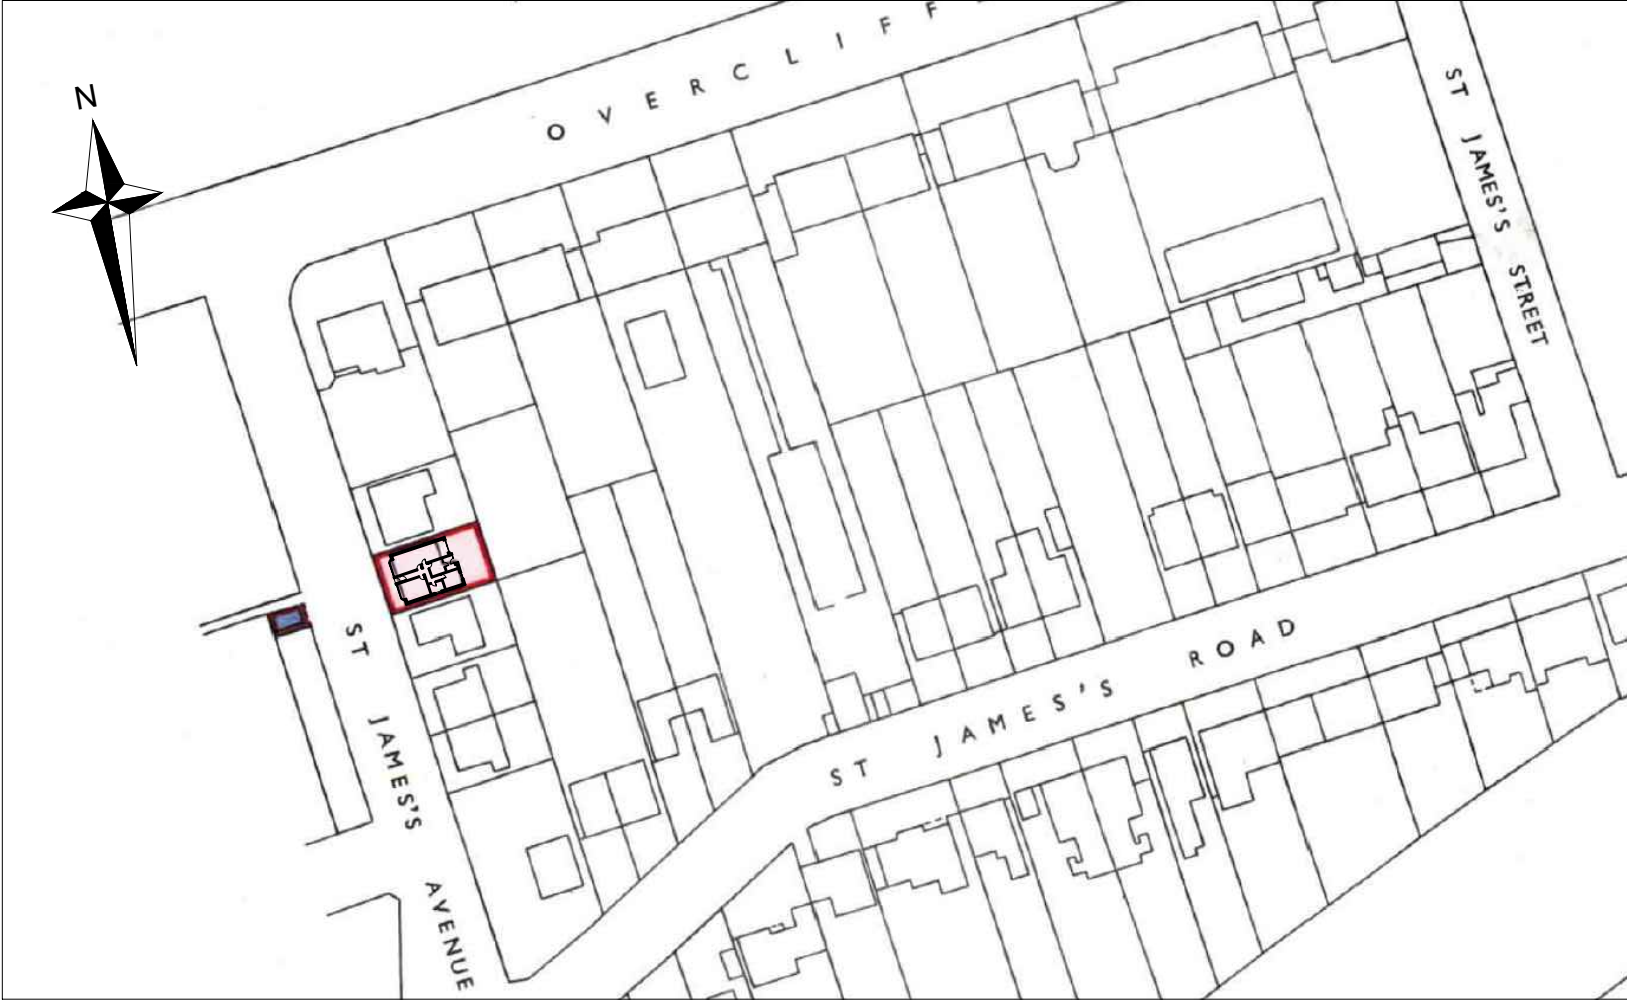

SITE LOCATION PLAN
SCALE-1:1250

MATCHING MATERIALS TO BE USED FOR HIP TO GABLE ROOF.
HIP TO GABLE TO BE TILE HUNG WITH MATERIALS TO MATCH EXISTING.
ALL DIMENSIONS IN MILLIMETERS & TO BE CHECKED ON SITE
PRIOR TO COMMENCEMENT OF ANY BUILDING WORKS.
FOR EXTENSION TO HABITABLE ROOF SPACE INVOLVING DEMOLITION
OF EXISTING SIDE ELEMENT.
THIS DRAWING IS THE COPYRIGHT OF REHAL PLANNING.
IT MUST NOT BE COPIED OR REPRODUCED OR USED IN ANY WAY
WITHOUT WRITTEN PERMISSION FROM REHAL PLANNING

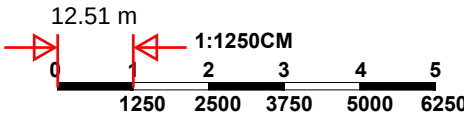



REHAL PLANNING

P: +44 7453 333775
E: enquiries@rehalplanning.co.uk

Project
59 ST' JAMES AVENUE, DA11 0HB
GRAVESEND

Drawing Title:
Alterations to roof including hip to gable enlargement on both
sides, roof light in front roof slope.

Scale 1:1250	Date 10/07/24	Drawn By NC	Checked REH
-----------------	------------------	----------------	----------------

Drawing Number D06	Revision R01
-----------------------	-----------------