


EXISTING SIDE ELEVATION

EXISTING SIDE ELEVATION

PROPOSED SIDE ELEVATION

PROPOSED SIDE ELEVATION

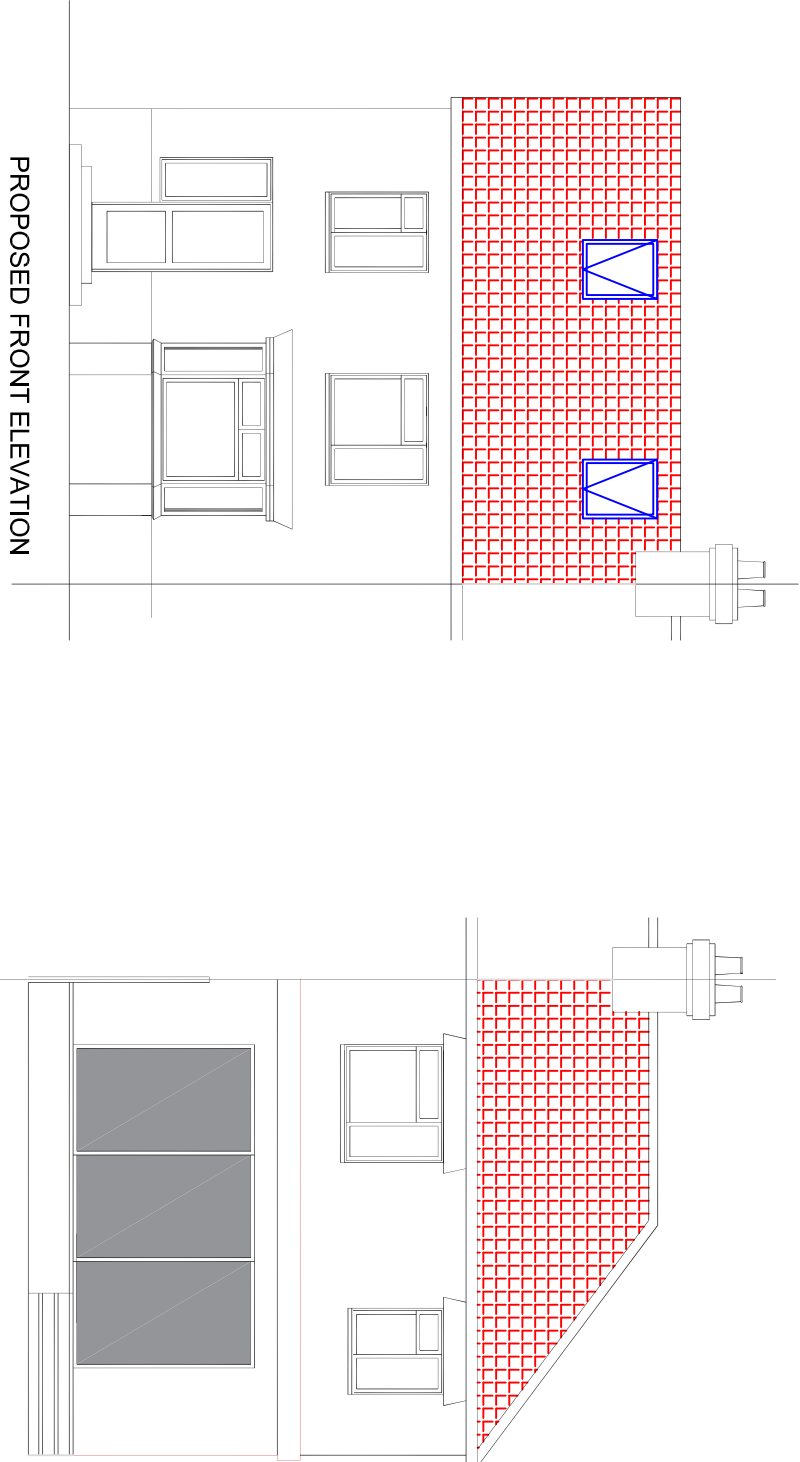


PROPOSED FRONT ELEVATION

EXISTING REAR ELEVATION


PROPOSED REAR ELEVATION

EXISTING ROOF PLAN


PROPOSED ROOF PLAN

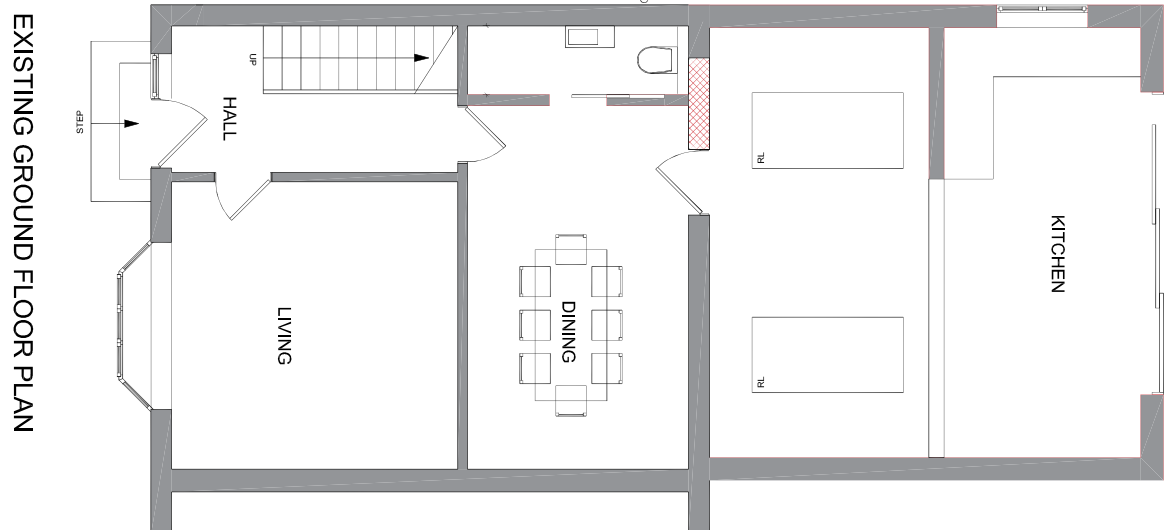


EXISTING GROUND FLOOR PLAN

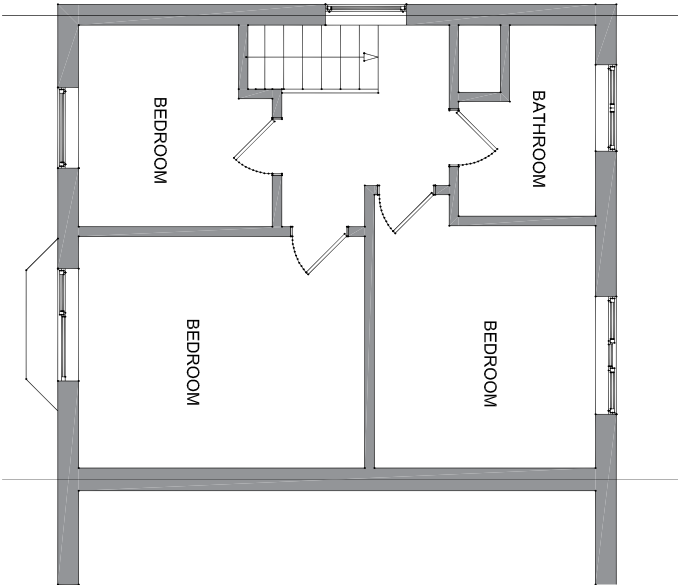


EXISTING FIRST FLOOR PLAN

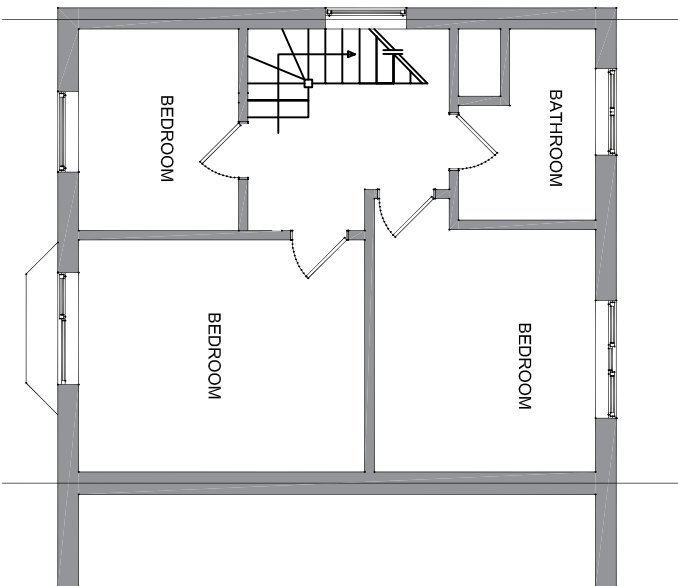

PROPOSED FIRST FLOOR PLAN

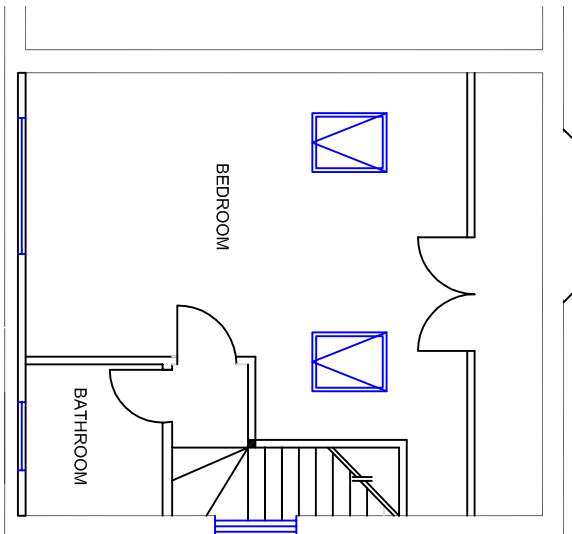


PROPOSED LOFT PLAN

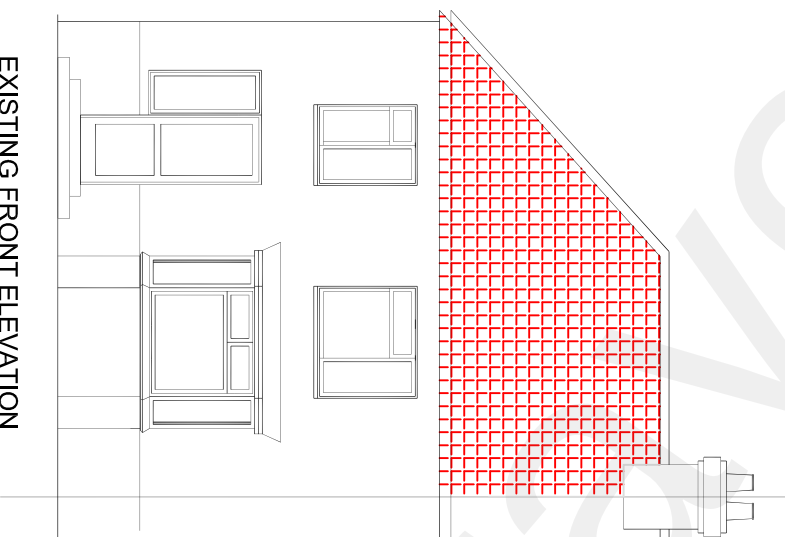

EXISTING FRONT ELEVATION

NOTES
Planning
Applications
drawings

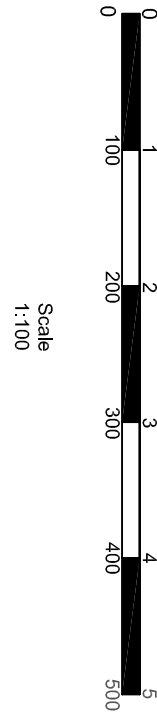

Firm Name and
Address

LONDON CONSTRUCTION & DESIGNS
9 WELLESLEY COURT
BATHURST WALK
IVER SL0 0LJ

Client Name and
Address

Mr Manjinder Singh
20 Hardy Avenue
Northfleet Gravesend
DA11 7EN

Project

Second Floor Loft Conversion
with rear dormer

Date

March 2022

Scale

1:100@A1

Drawing
No.

RS/239/HA/22

This drawing is property of London Constructors & Designs Ltd.
The information it contains is copyright and is not to be copied
without prior permission.