


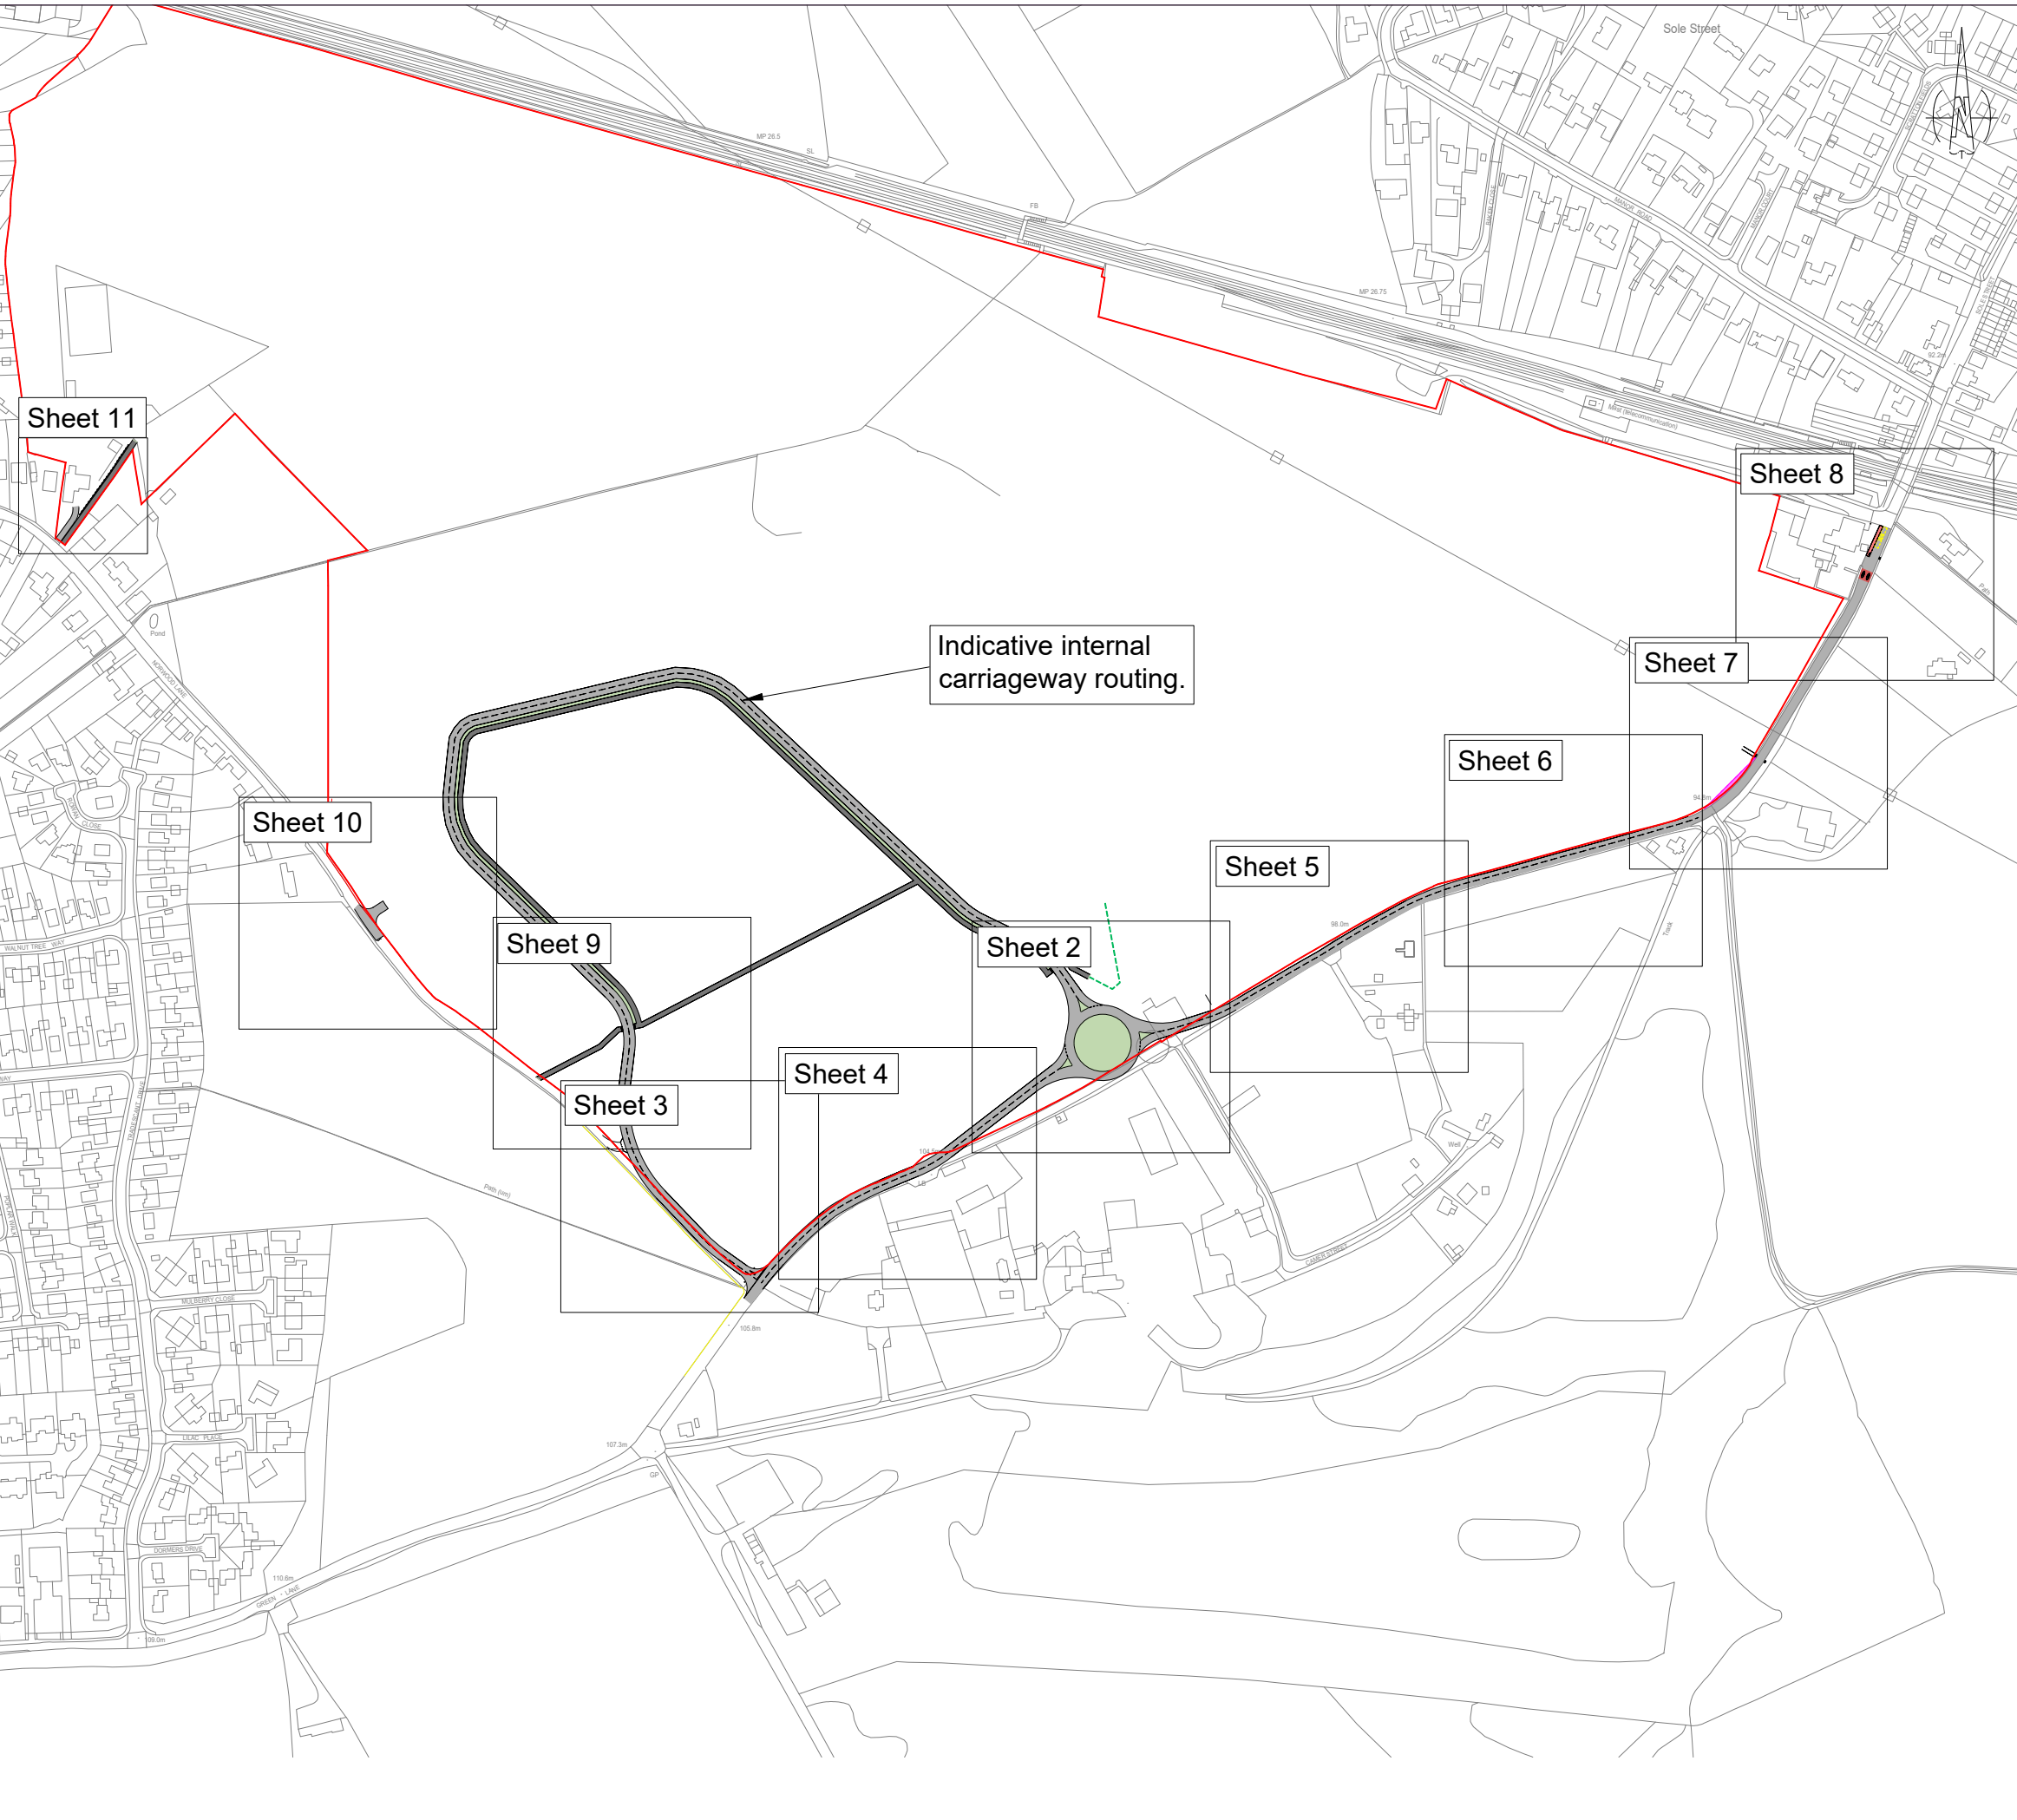

|                               |                            |                |                  |
|-------------------------------|----------------------------|----------------|------------------|
| Date of 1st Issue<br>13/10/25 | Description<br>First Issue | Drawn by<br>LF | Checked by<br>RS |
|-------------------------------|----------------------------|----------------|------------------|

Key:

- Site Boundary
- Topographical Survey
- Proposed Design
- Tactile Paving
- Onwards Pedestrian Route

Notes:

- Drawing units are in metres unless specified otherwise.
- Drawing is based on topographical survey.

A3 SCALE  
NOT TO SCALE

Drawing Title  
**Land North of Camer Road, Meopham  
Design Package  
Overview  
Sheet 1 of 11**



Client  
**Gail McManus**

Drawing Status  
**Planning**

27 Park Street  
Leamington Spa  
CV32 4QN  
E: [info@ttc-tp.com](mailto:info@ttc-tp.com)

ttc  
Transportation  
Consultancy  
VALUE · EXCEED · TRUST · EXCELLENCE · CLARITY

|                                    |               |
|------------------------------------|---------------|
| Drawing Number<br><b>211206-09</b> | Revision<br>- |
|------------------------------------|---------------|

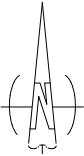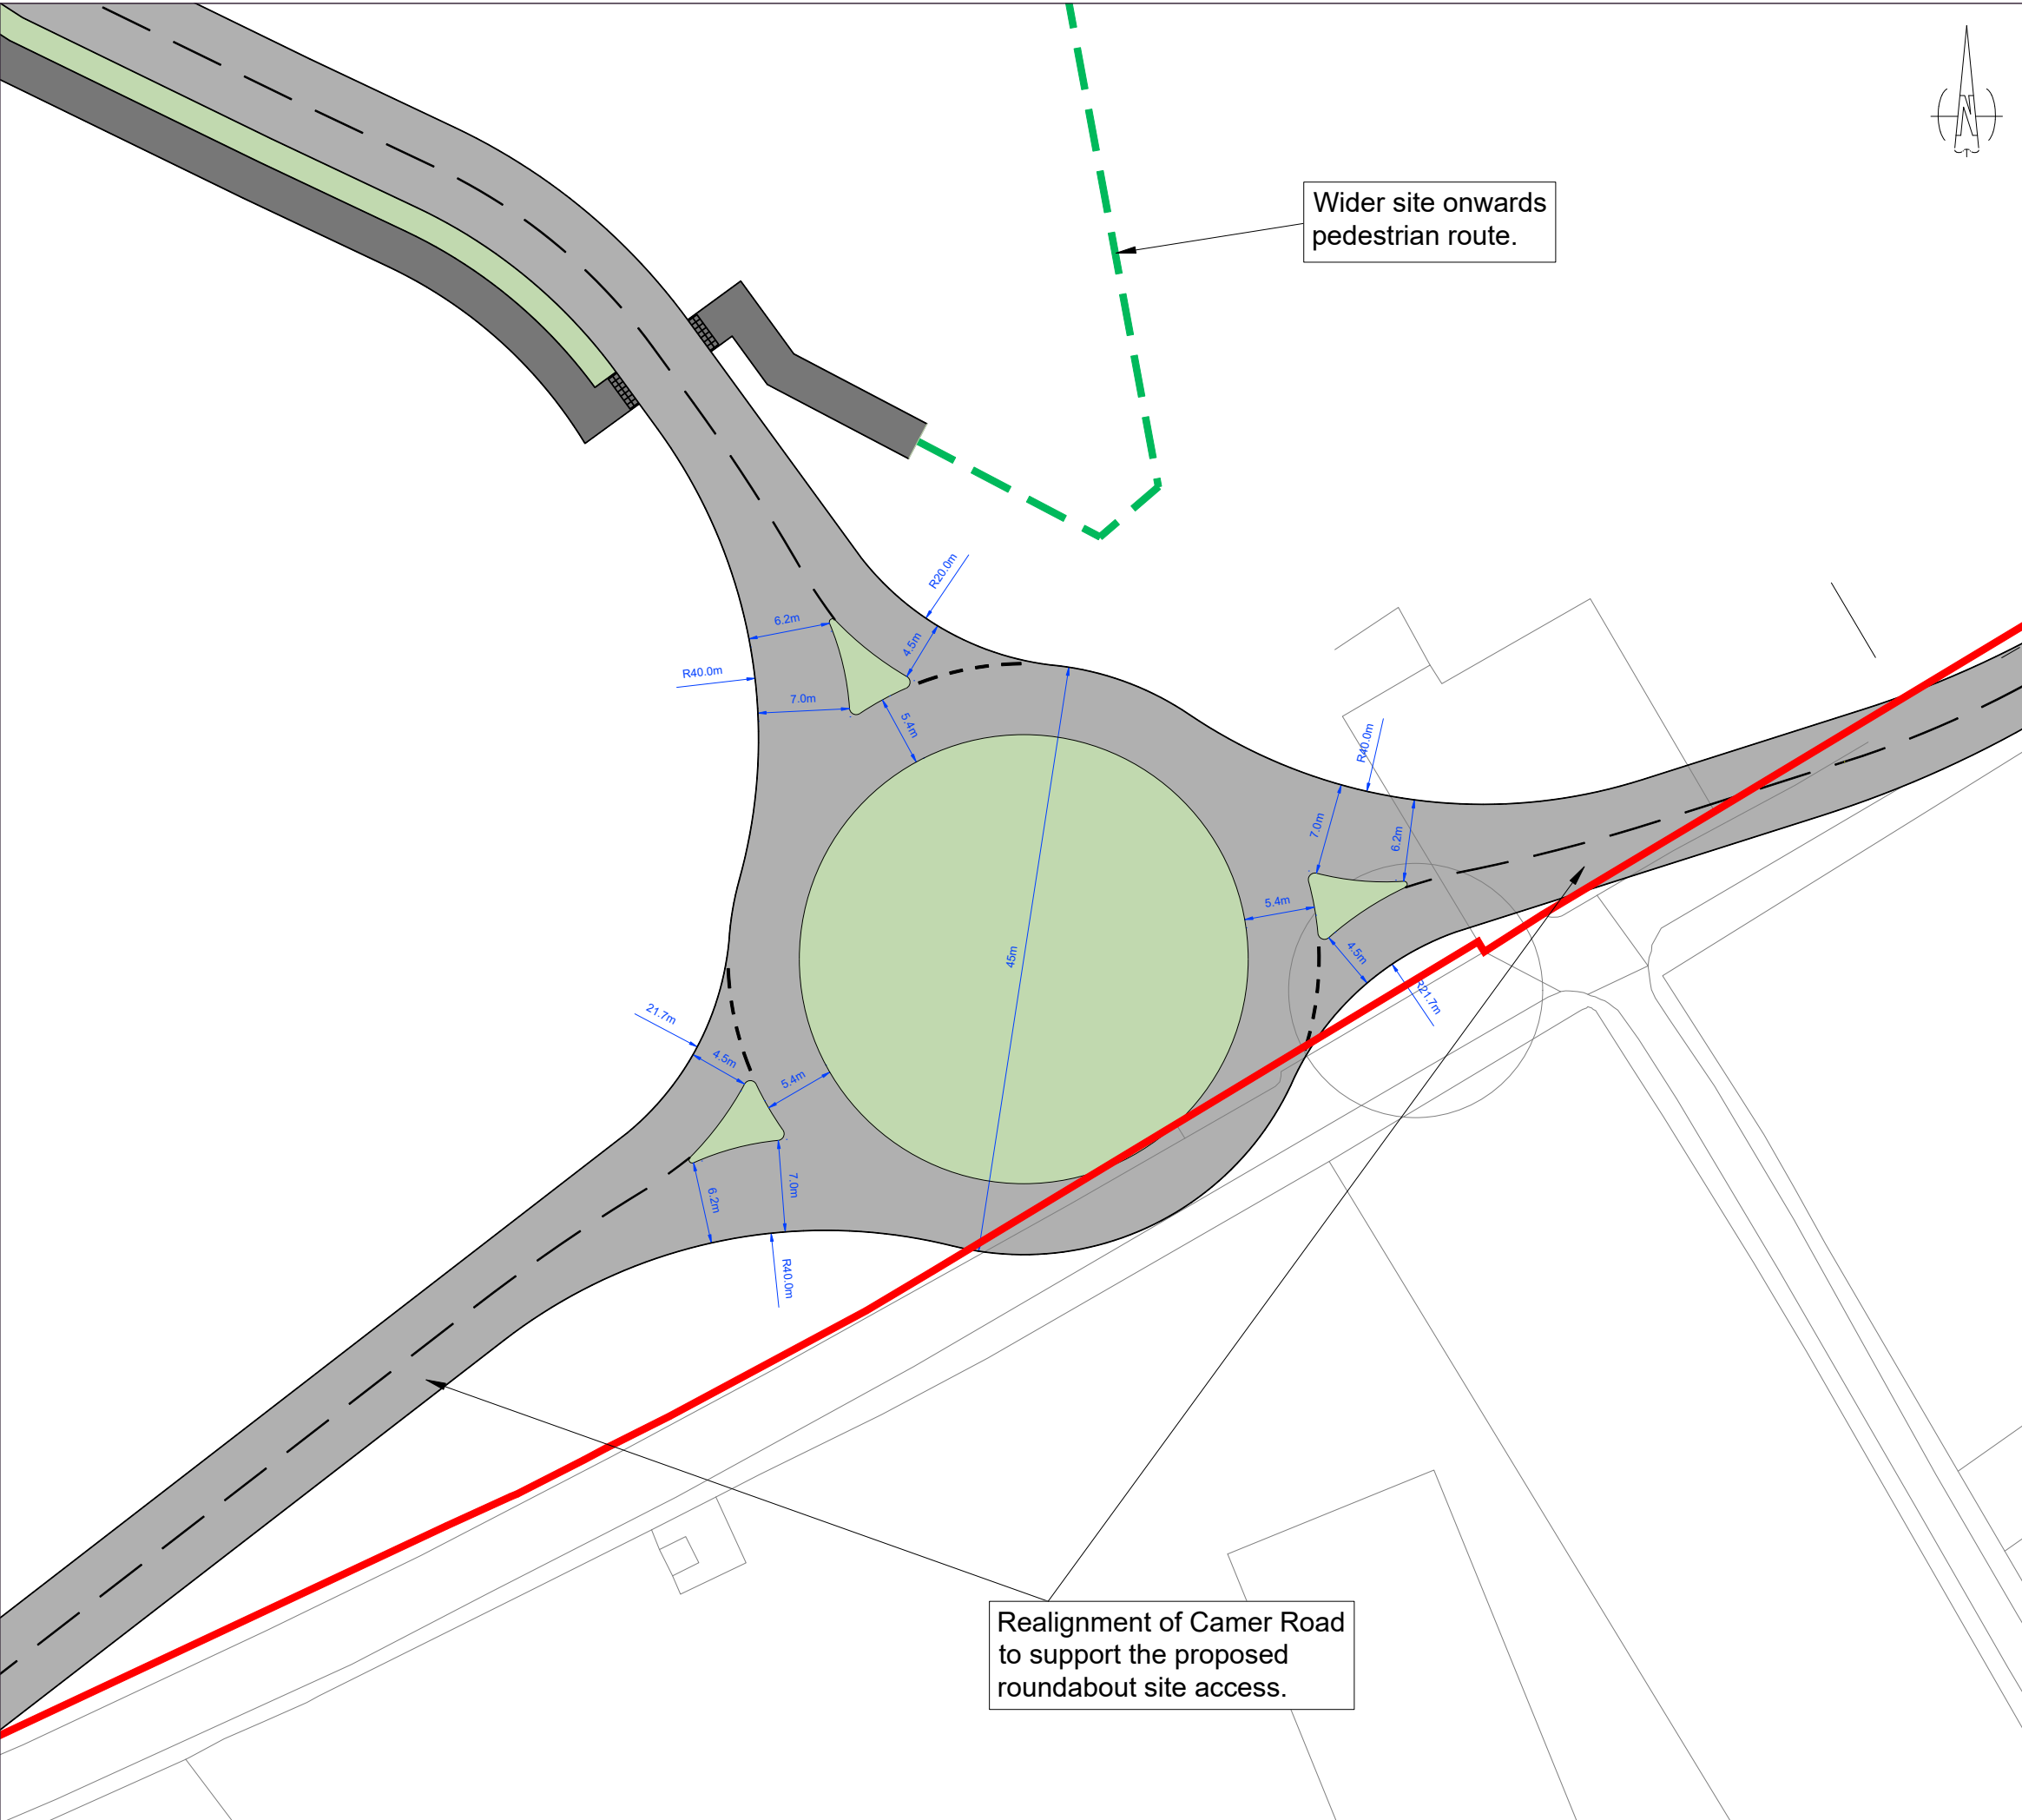

| Date of 1st Issue | Description | Drawn by | Checked by |
|-------------------|-------------|----------|------------|
| 13/10/25          | First Issue | LF       | RS         |

- Key:
- Site Boundary
  - Topographical Survey
  - Proposed Design
  - Tactile Paving
  - Onwards Pedestrian Route
  - Key Dimensions

- Notes:
- Drawing units are in metres unless specified otherwise.
  - Drawing is based on topographical survey.

|          |                  |      |
|----------|------------------|------|
| A3 SCALE | 0 m              | 30 m |
| 1:500    | Scale 1:500 @ A3 |      |

Drawing Title  
Land North of Camer Road, Meopham  
Design Package  
Site Access - Camer Road  
Sheet 2 of 11



Client  
Gail McManus

Drawing Status  
Planning

27 Park Street  
Leamington Spa  
CV32 4QN  
E: info@ttc-tp.com

ttc  
Transportation  
Consultancy  
VALUE · EXCEED · TRUST · EXCELLENCE · CLARITY

| Drawing Number | Revision |
|----------------|----------|
| 211206-09      | -        |

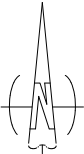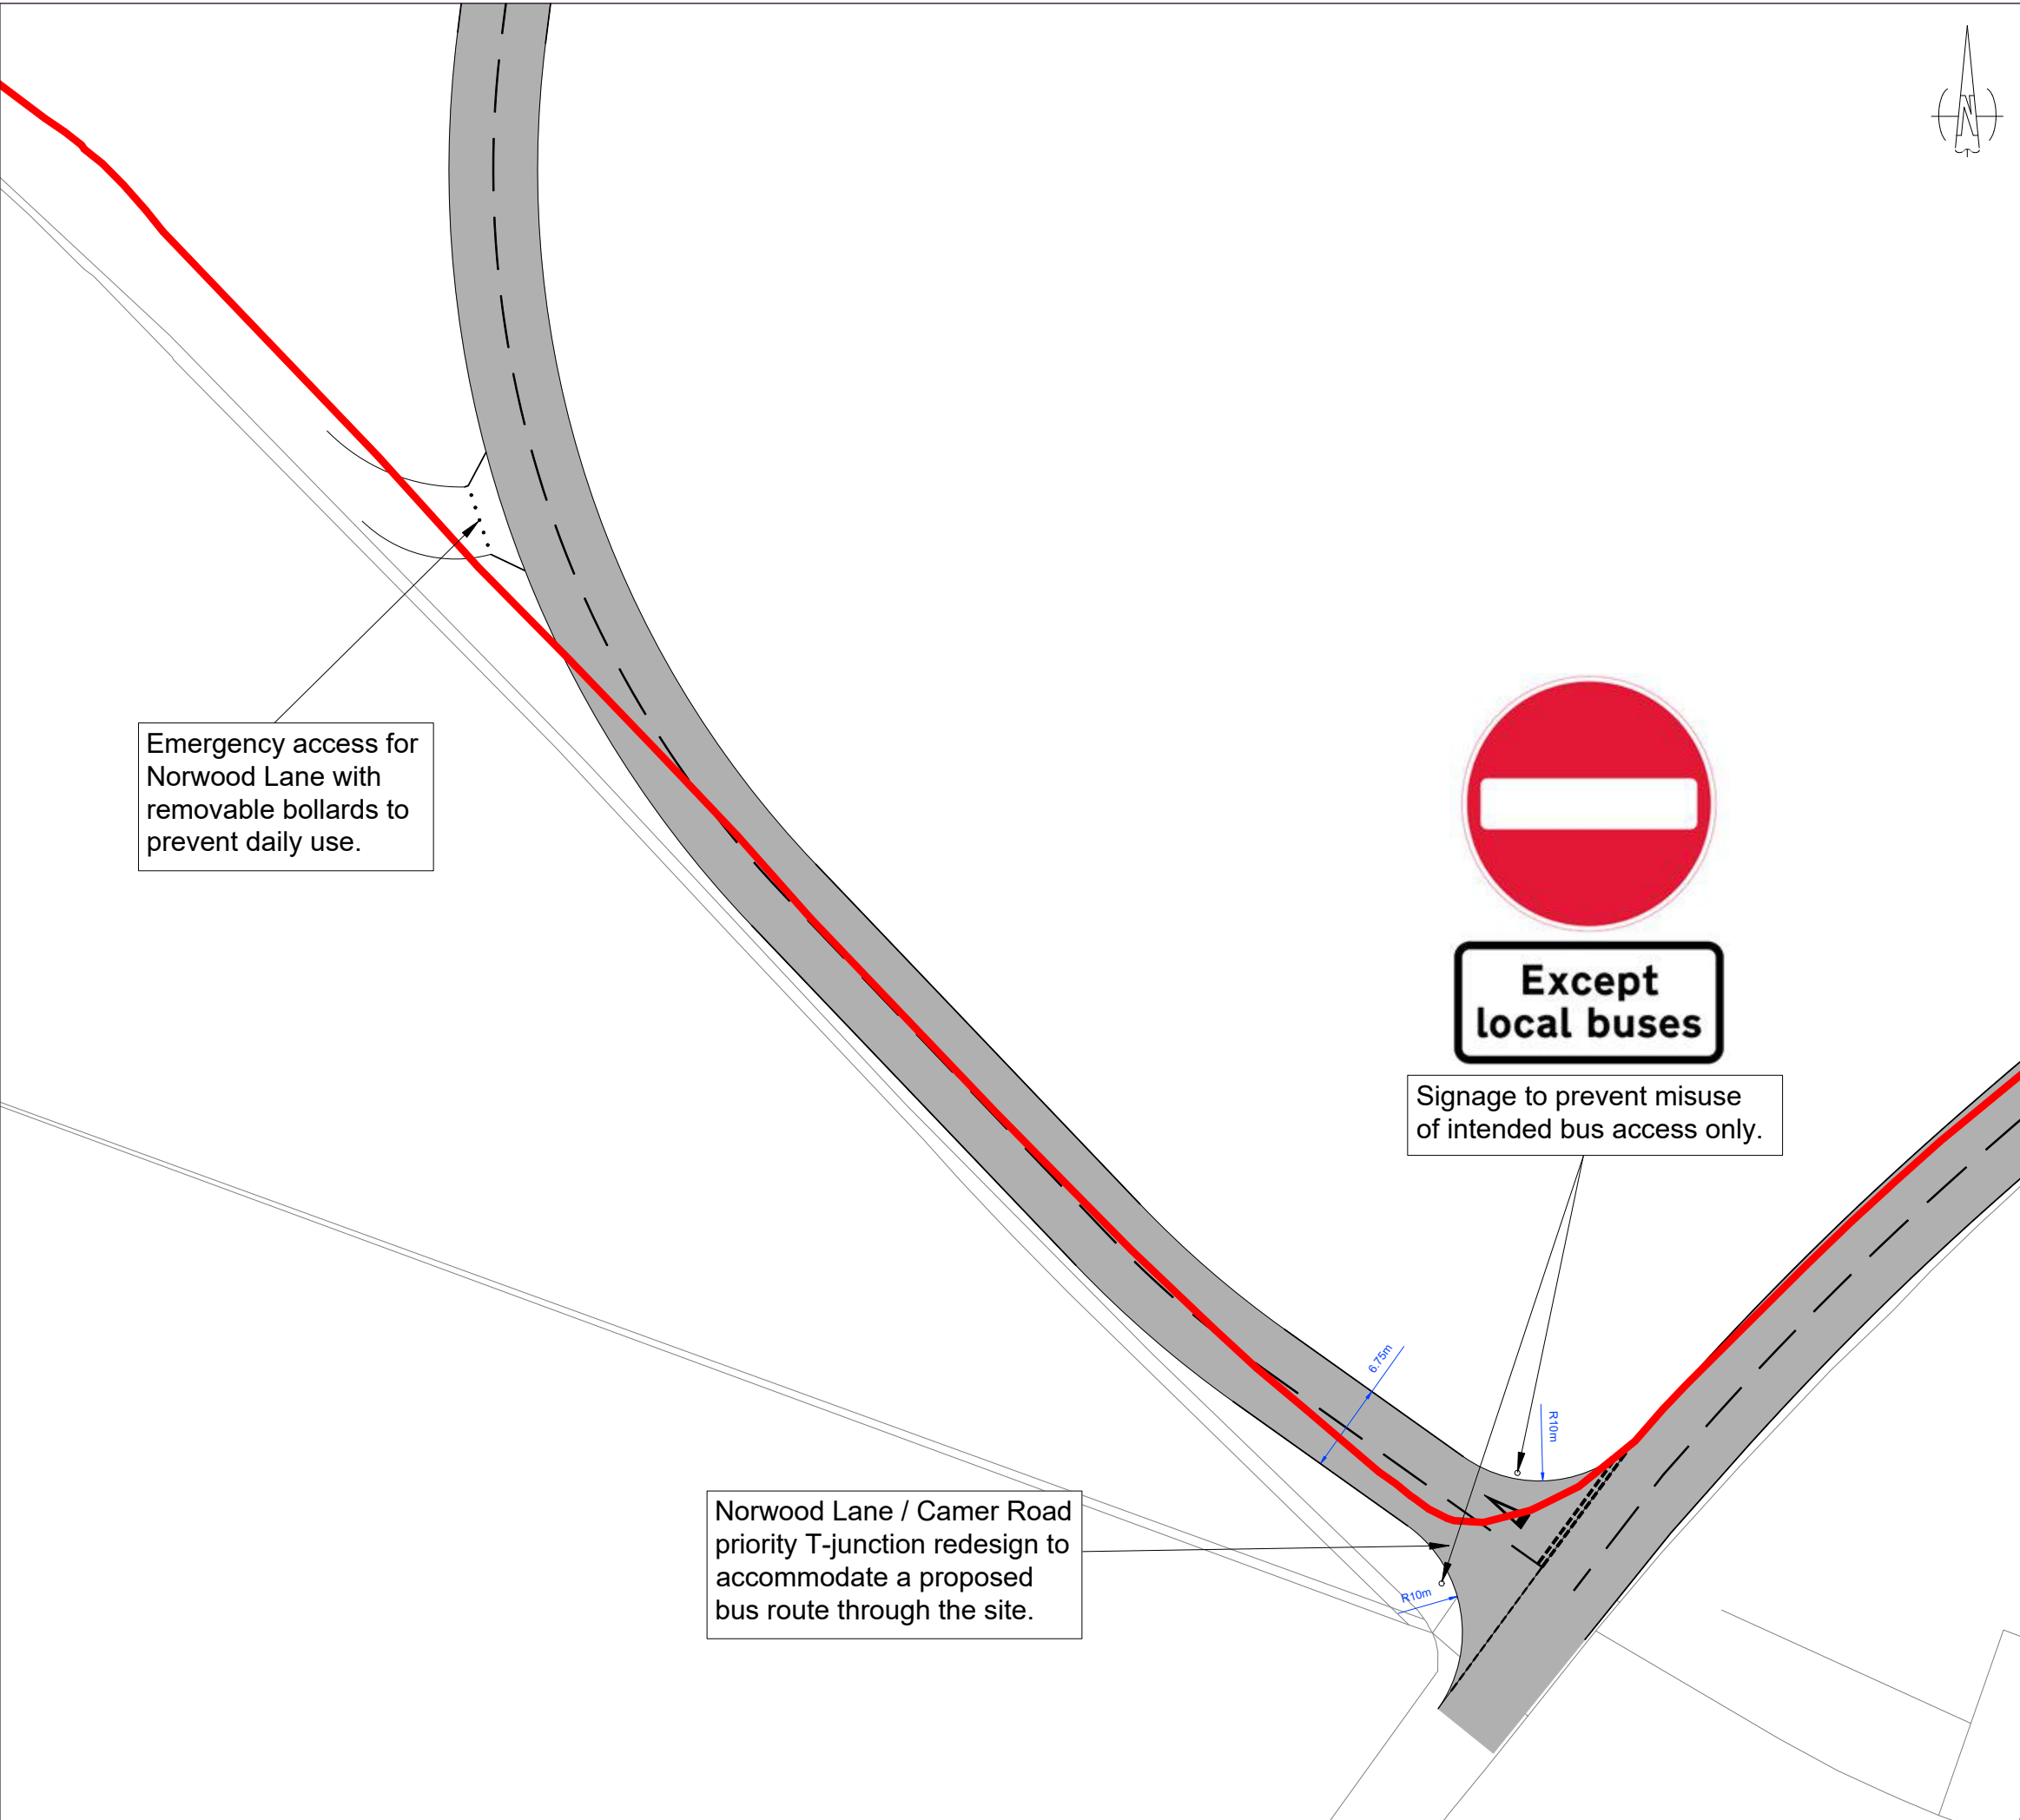

| Date of 1st Issue | Description | Drawn by | Checked by |
|-------------------|-------------|----------|------------|
| 13/10/25          | First Issue | LF       | RS         |

Key:

Site Boundary

Topographical Survey

Proposed Design

7.50m

Notes:

1.

Drawing units are in metres unless specified otherwise.

2.

Drawing is based on topographical survey.

A3 SCALE

1:500

0 m

30 m

Scale 1:500 @ A3

Drawing Title

Land North of Camer Road, Meopham

Design Package

Site Access - Norwood Lane

Sheet 3 of 11

Client

Gail McManus

Drawing Status

Planning

27 Park Street

Leamington Spa

CV32 4QN

E: info@ttc-tp.com

ttc

Transportation

Consultancy

VALUE · EXCEED · TRUST · EXCELLENCE · CLARITY

Drawing Number

211206-09

Revision

-



|                               |                            |                |                  |
|-------------------------------|----------------------------|----------------|------------------|
| Date of 1st Issue<br>13/10/25 | Description<br>First Issue | Drawn by<br>LF | Checked by<br>RS |
|-------------------------------|----------------------------|----------------|------------------|

Key:

- Site Boundary
- Topographical Survey
- Proposed Design
- Key Dimensions

Notes:

- Drawing units are in metres unless specified otherwise.
- Drawing is based on topographical survey.

A3 SCALE  
1:500

0 m30 m  
Scale 1:500 @ A3

Drawing Title

Land North of Camer Road, Meopham  
Design Package  
Carriageway Widening  
Sheet 4 of 11

Client

Gail McManus


Drawing Status

Planning

27 Park Street  
Leamington Spa  
CV32 4QN  
E: info@ttc-tp.com

ttc  
Transportation  
Consultancy  
VALUE · EXCEED · TRUST · EXCELLENCE · CLARITY

|                |           |          |   |
|----------------|-----------|----------|---|
| Drawing Number | 211206-09 | Revision | - |
|----------------|-----------|----------|---|

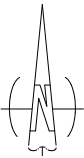

| Date of 1st Issue | Description | Drawn by | Checked by |
|-------------------|-------------|----------|------------|
| 13/10.25          | First Issue | LF       | RS         |

Key:

Site Boundary

Topographical Survey

Proposed Design

7.50m

Notes:

1.

Drawing units are in metres unless specified otherwise.

2.

Drawing is based on topographical survey.

A3 SCALE

1:500

0 m

30 m

Scale 1:500 @ A3

Drawing Title

Land North of Camer Road, Meopham

Design Package

Carriageway Widening

Sheet 5 of 11

Client

Gail McManus

Drawing Status

Planning

27 Park Street

Leamington Spa

CV32 4QN

E: info@ttc-tp.com

ttc

Transportation

Consultancy


VALUE · EXCEED · TRUST · EXCELLENCE · CLARITY

Drawing Number

211206-09

Revision

-

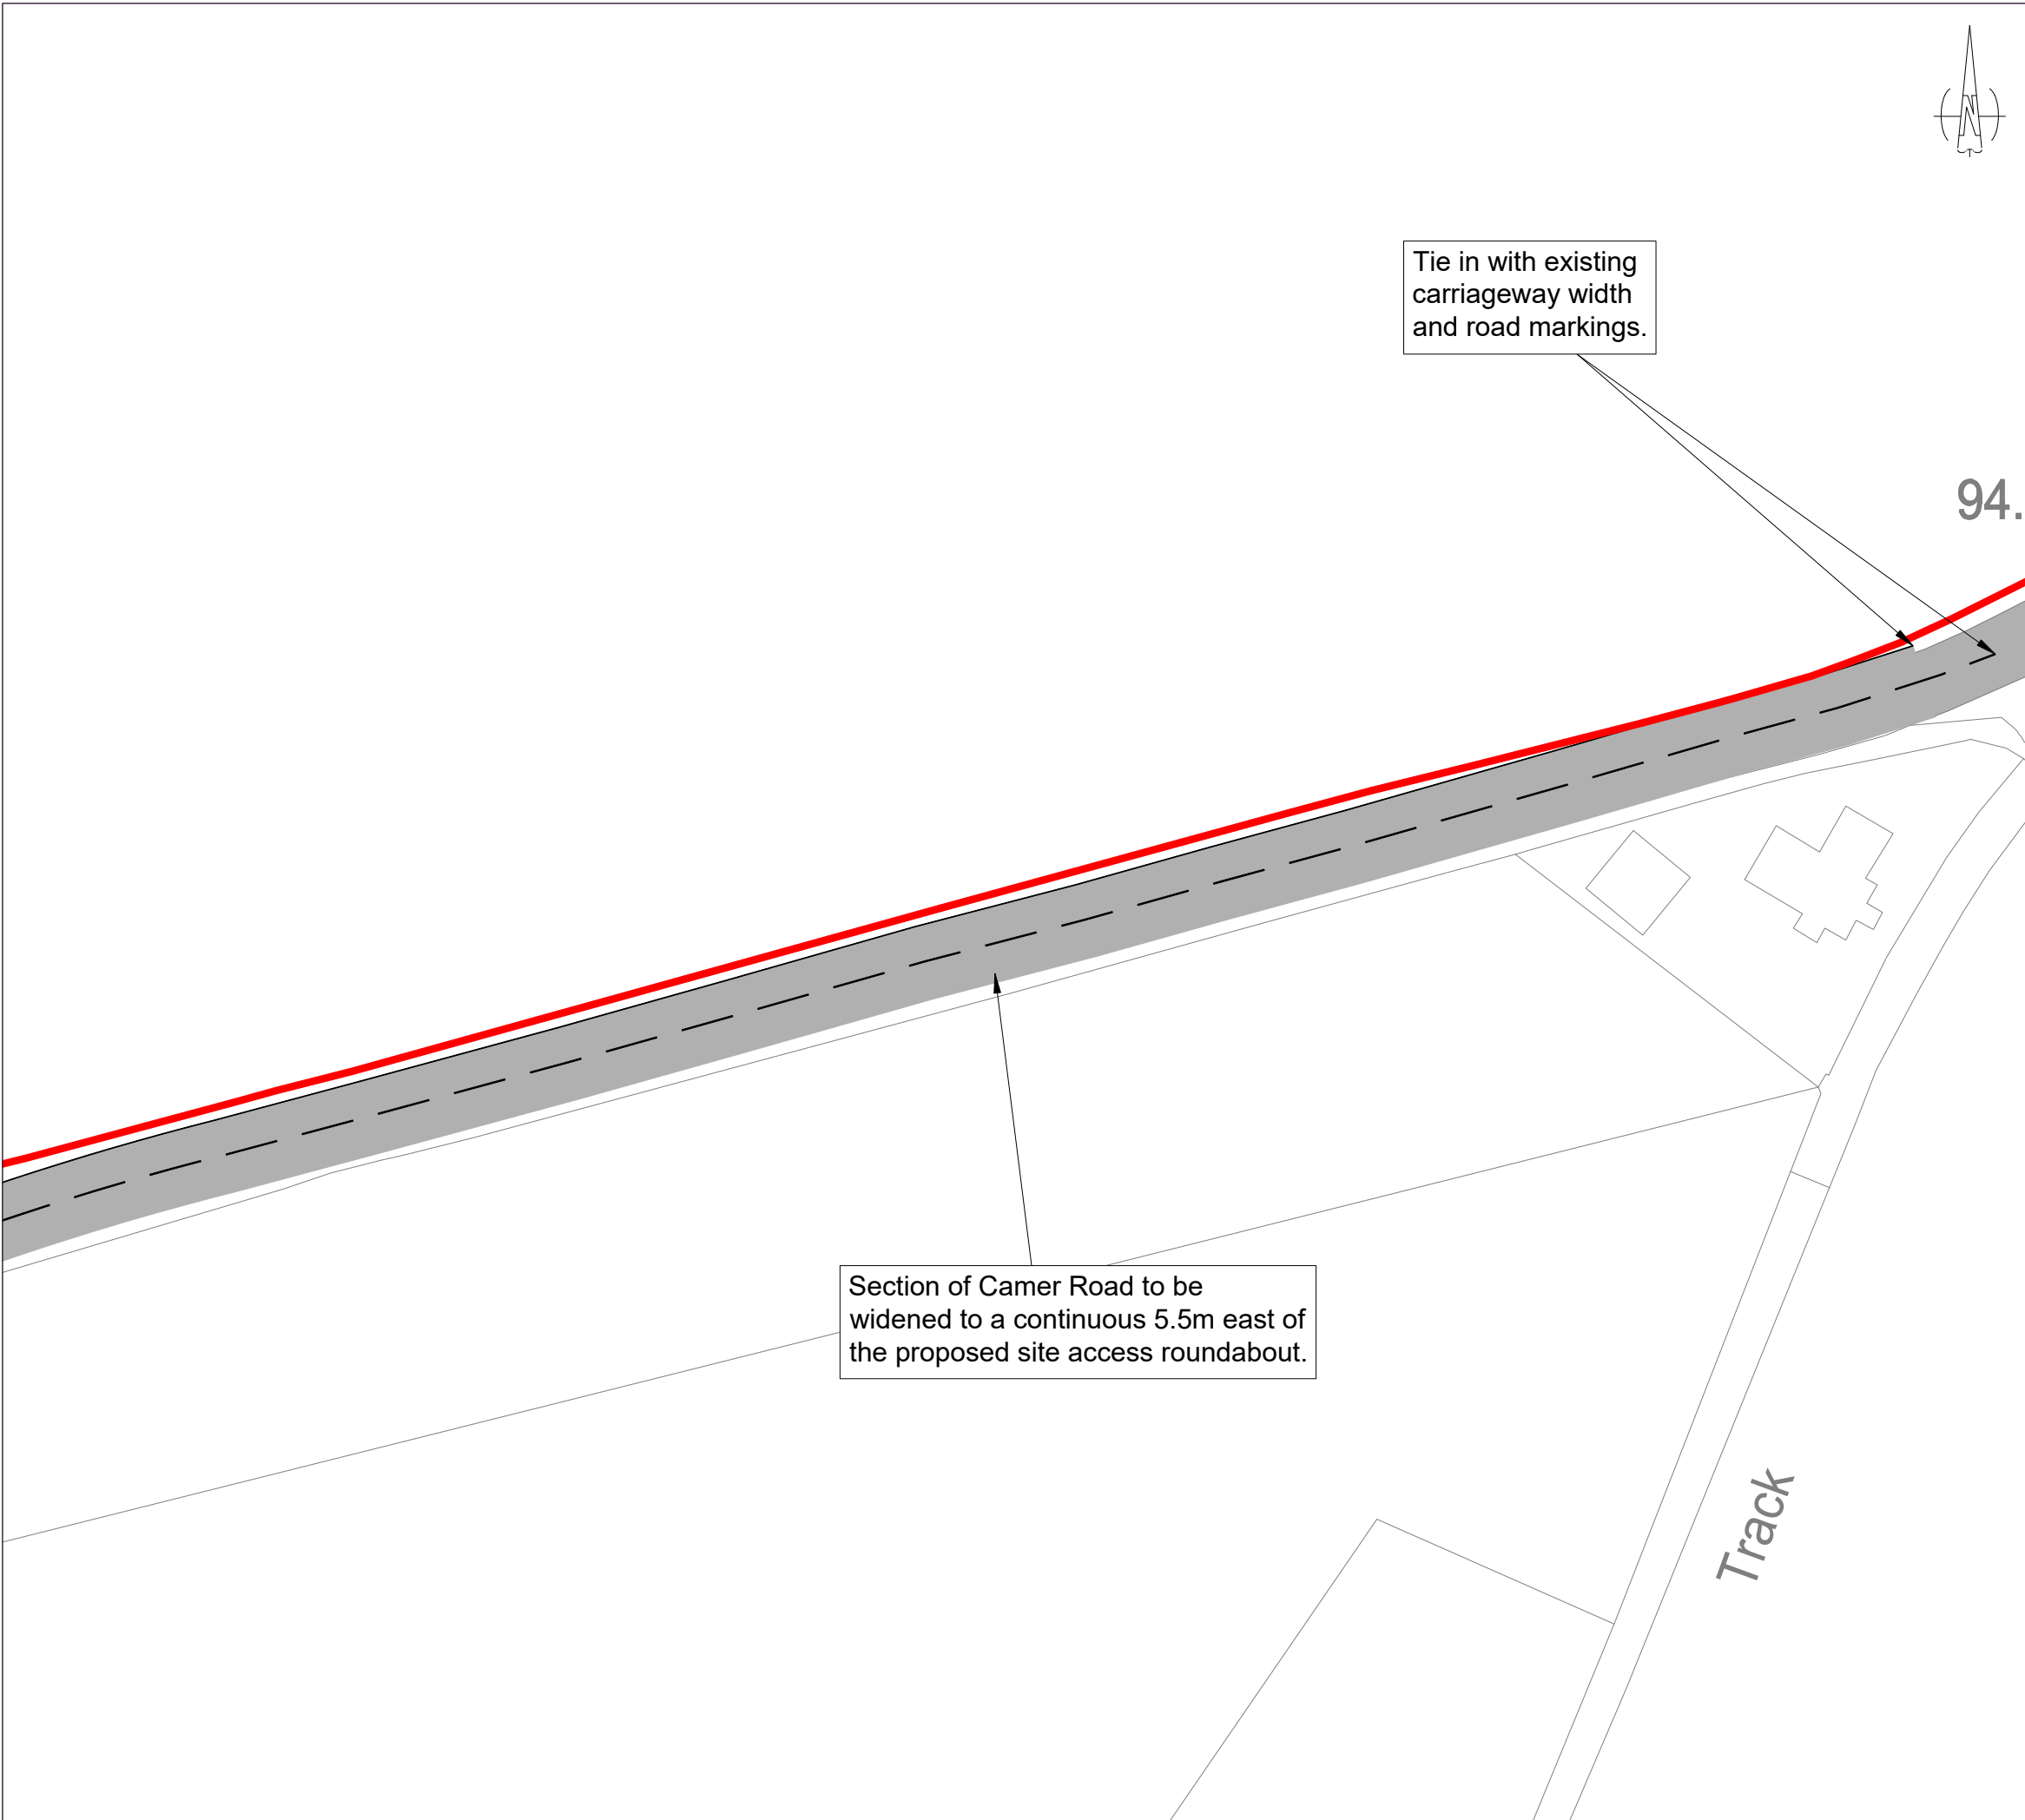

|                               |                            |                |                  |
|-------------------------------|----------------------------|----------------|------------------|
| Date of 1st Issue<br>13/10/25 | Description<br>First Issue | Drawn by<br>LF | Checked by<br>RS |
|-------------------------------|----------------------------|----------------|------------------|

Key:

|  |                      |
|--|----------------------|
|  | Site Boundary        |
|  | Topographical Survey |
|  | Proposed Design      |
|  | Key Dimensions       |

Notes:

- Drawing units are in metres unless specified otherwise.
- Drawing is based on topographical survey.

A3 SCALE  
1:500

0 m30 m  
Scale 1:500 @ A3

Drawing Title

Land North of Camer Road, Meopham  
Design Package  
Carriageway Widening  
Sheet 6 of 11

Client

Gail McManus



Drawing Status

Planning

27 Park Street  
Leamington Spa  
CV32 4QN  
E: info@ttc-tp.com

ttc  
Transportation  
Consultancy  
VALUE · EXCEED · TRUST · EXCELLENCE · CLARITY

|                |           |          |   |
|----------------|-----------|----------|---|
| Drawing Number | 211206-09 | Revision | - |
|----------------|-----------|----------|---|

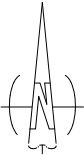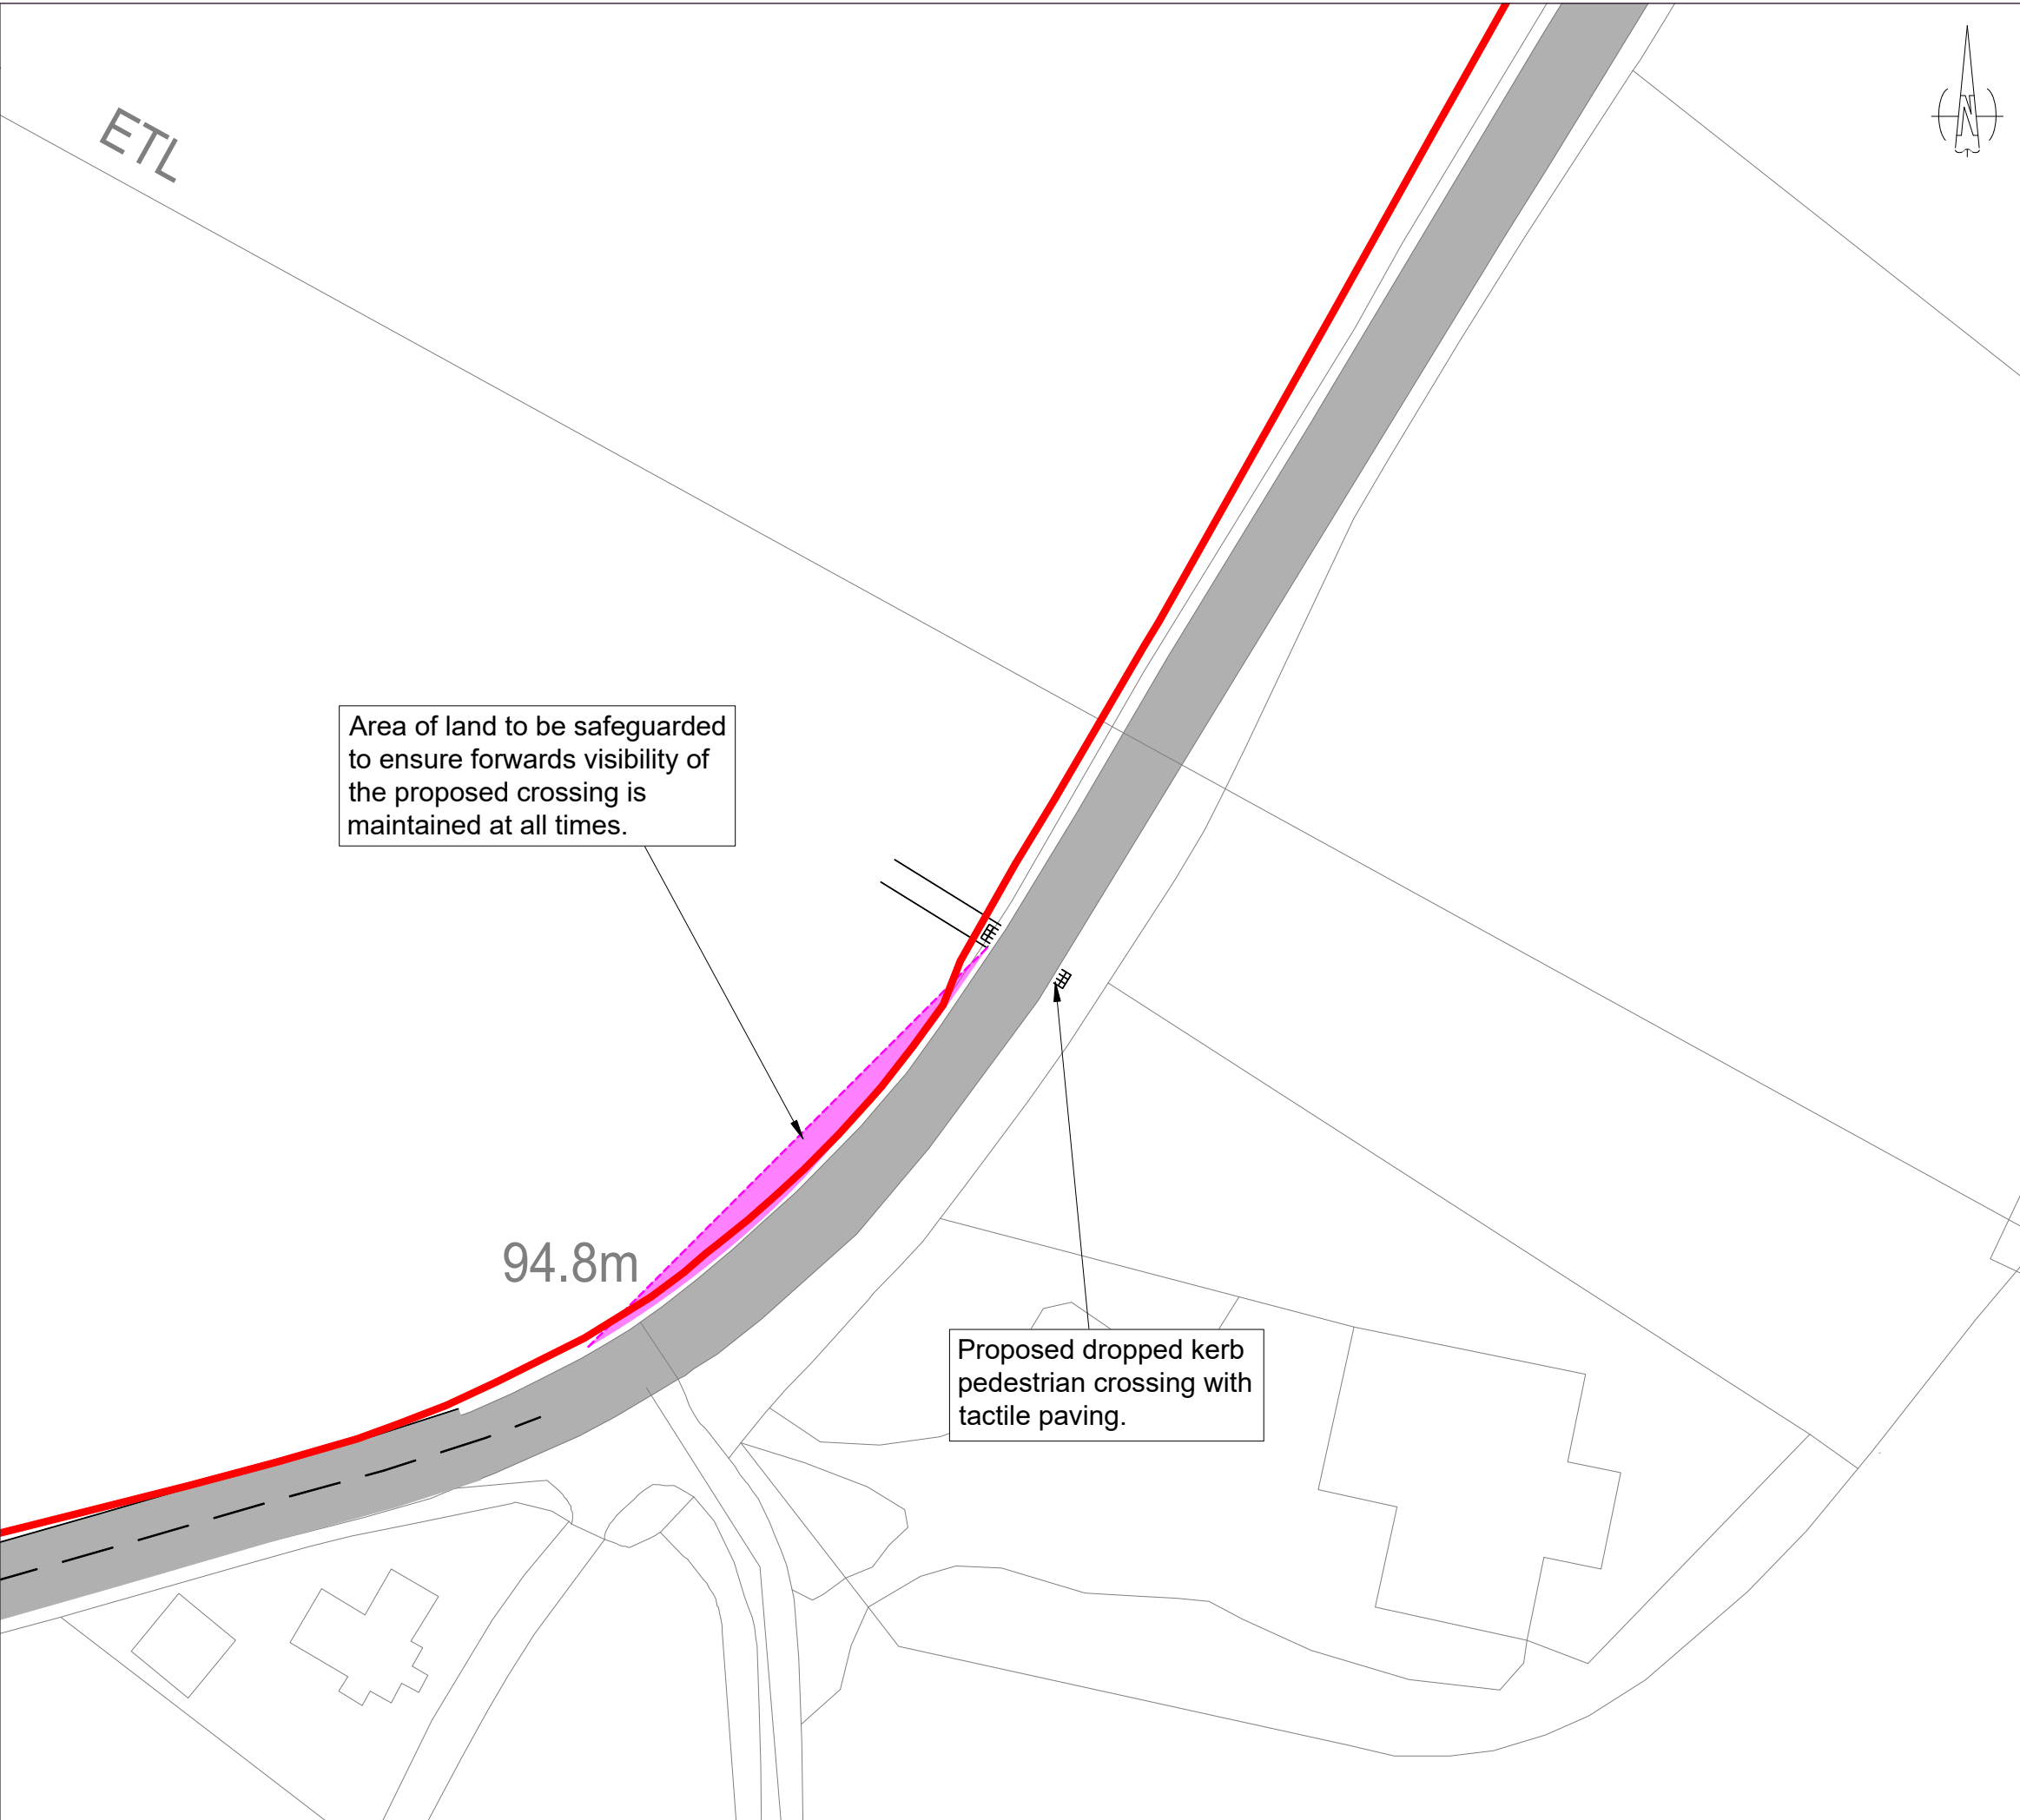

|                               |                            |                |                  |
|-------------------------------|----------------------------|----------------|------------------|
| Date of 1st Issue<br>13/10/25 | Description<br>First Issue | Drawn by<br>LF | Checked by<br>RS |
|-------------------------------|----------------------------|----------------|------------------|

Key:

- Site Boundary
- Topographical Survey
- Proposed Design
- Forwards Visibility Envelope
- Tactile Paving

Notes:

- Drawing units are in metres unless specified otherwise.
- Drawing is based on topographical survey.
- Forwards visibility splays are based on parameters for a 30mph design speed, as set out in Manual for Streets Table 7.1 (43m stopping sight distance).

A3 SCALE  
1:500

0 m30 m  
Scale 1:500 @ A3

Drawing Title

Land North of Camer Road, Meopham

Design Package

Carriageway Widening

Sheet 7 of 11

Client

Gail McManus

Drawing Status

Planning

27 Park Street

Leamington Spa


CV32 4QN

E: info@ttc-tp.com

ttc  
Transportation  
Consultancy

VALUE · EXCEED · TRUST · EXCELLENCE · CLARITY

|                |           |          |   |
|----------------|-----------|----------|---|
| Drawing Number | 211206-09 | Revision | - |
|----------------|-----------|----------|---|

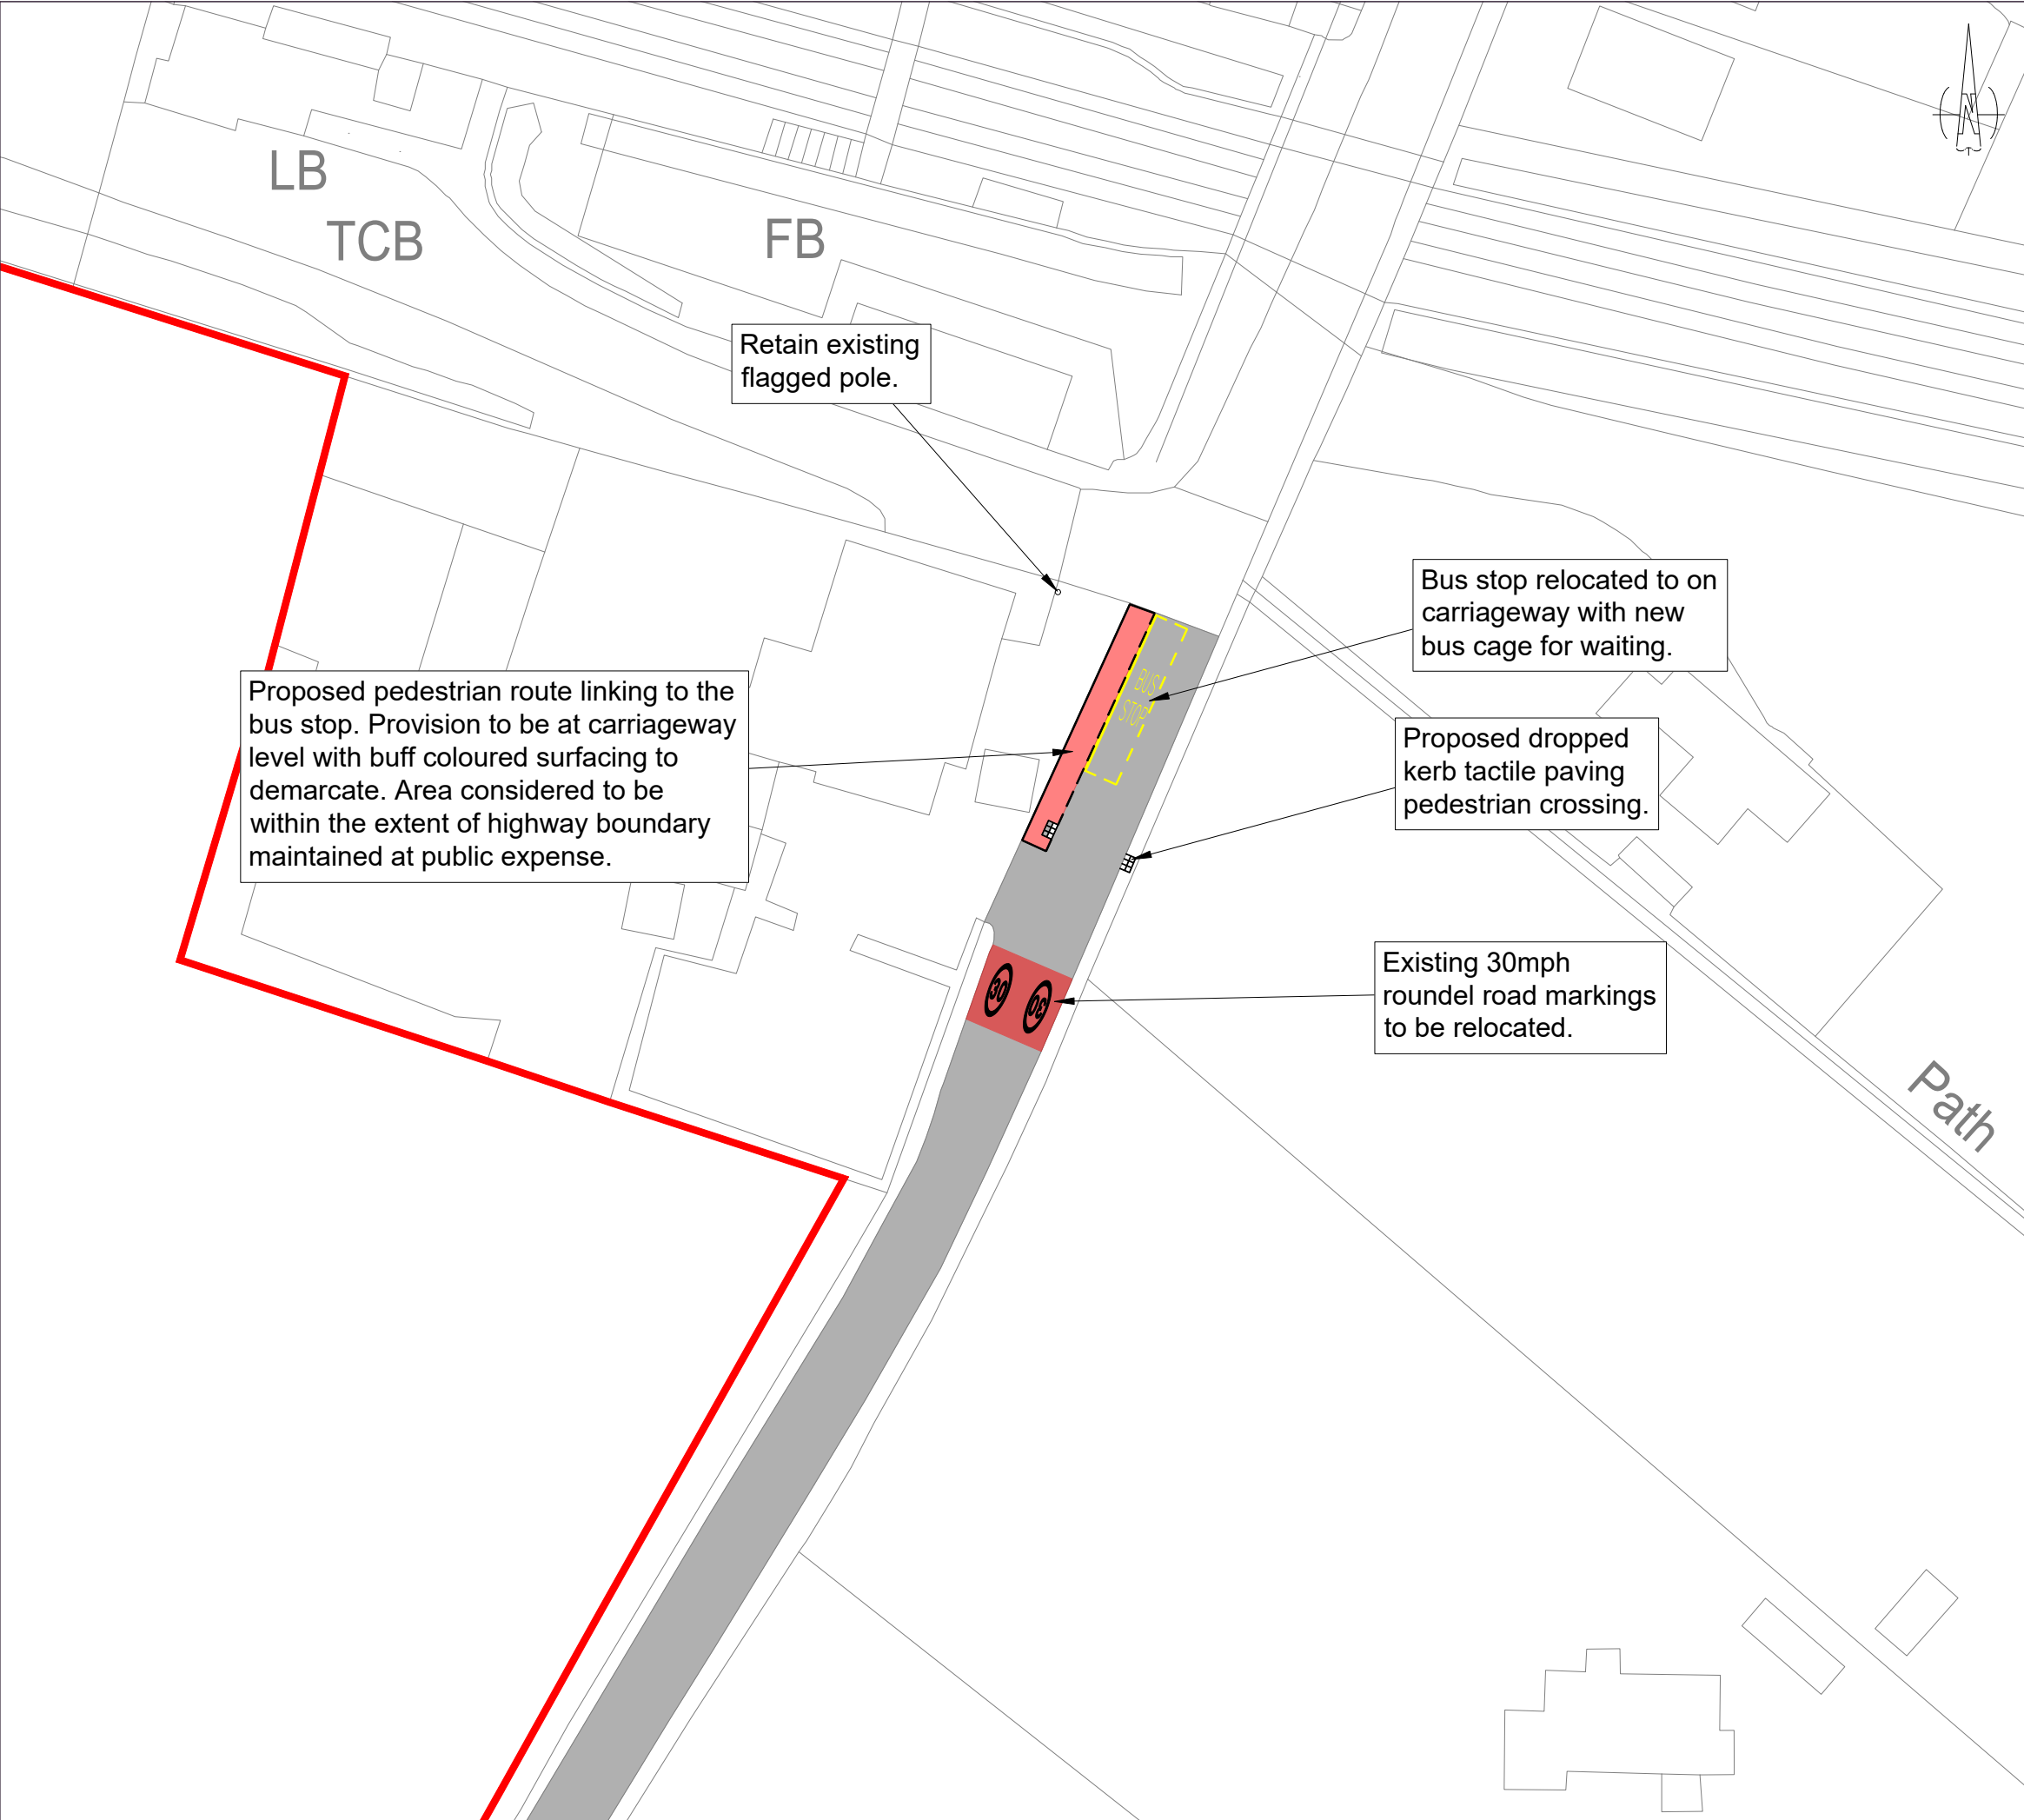

| Date of 1st Issue | Description | Drawn by | Checked by |
|-------------------|-------------|----------|------------|
| 13/10/25          | First Issue | LF       | RS         |

Key:

- Site Boundary
- Topographical Survey
- Proposed Design
- Proposed Pedestrian Provision
- Tactile Paving

Notes:

- Drawing units are in metres unless specified otherwise.
- Drawing is based on topographical survey.
- Forwards visibility splays are based on parameters for a 30mph design speed, as set out in Manual for Streets Table 7.1 (43m stopping sight distance).

A3 SCALE  
1:500

0 m 30 m  
Scale 1:500 @ A3

Drawing Title  
**Land North of Camer Road, Meopham  
Design Package  
Carriageway Widening  
Sheet 8 of 11**



Client  
**Gail McManus**

Drawing Status  
**Planning**

27 Park Street  
Leamington Spa  
CV32 4QN  
E: info@ttc-tp.com

**ttc**  
Transportation  
Consultancy  
VALUE · EXCEED · TRUST · EXCELLENCE · CLARITY

| Drawing Number | Revision |
|----------------|----------|
| 211206-09      | -        |

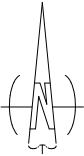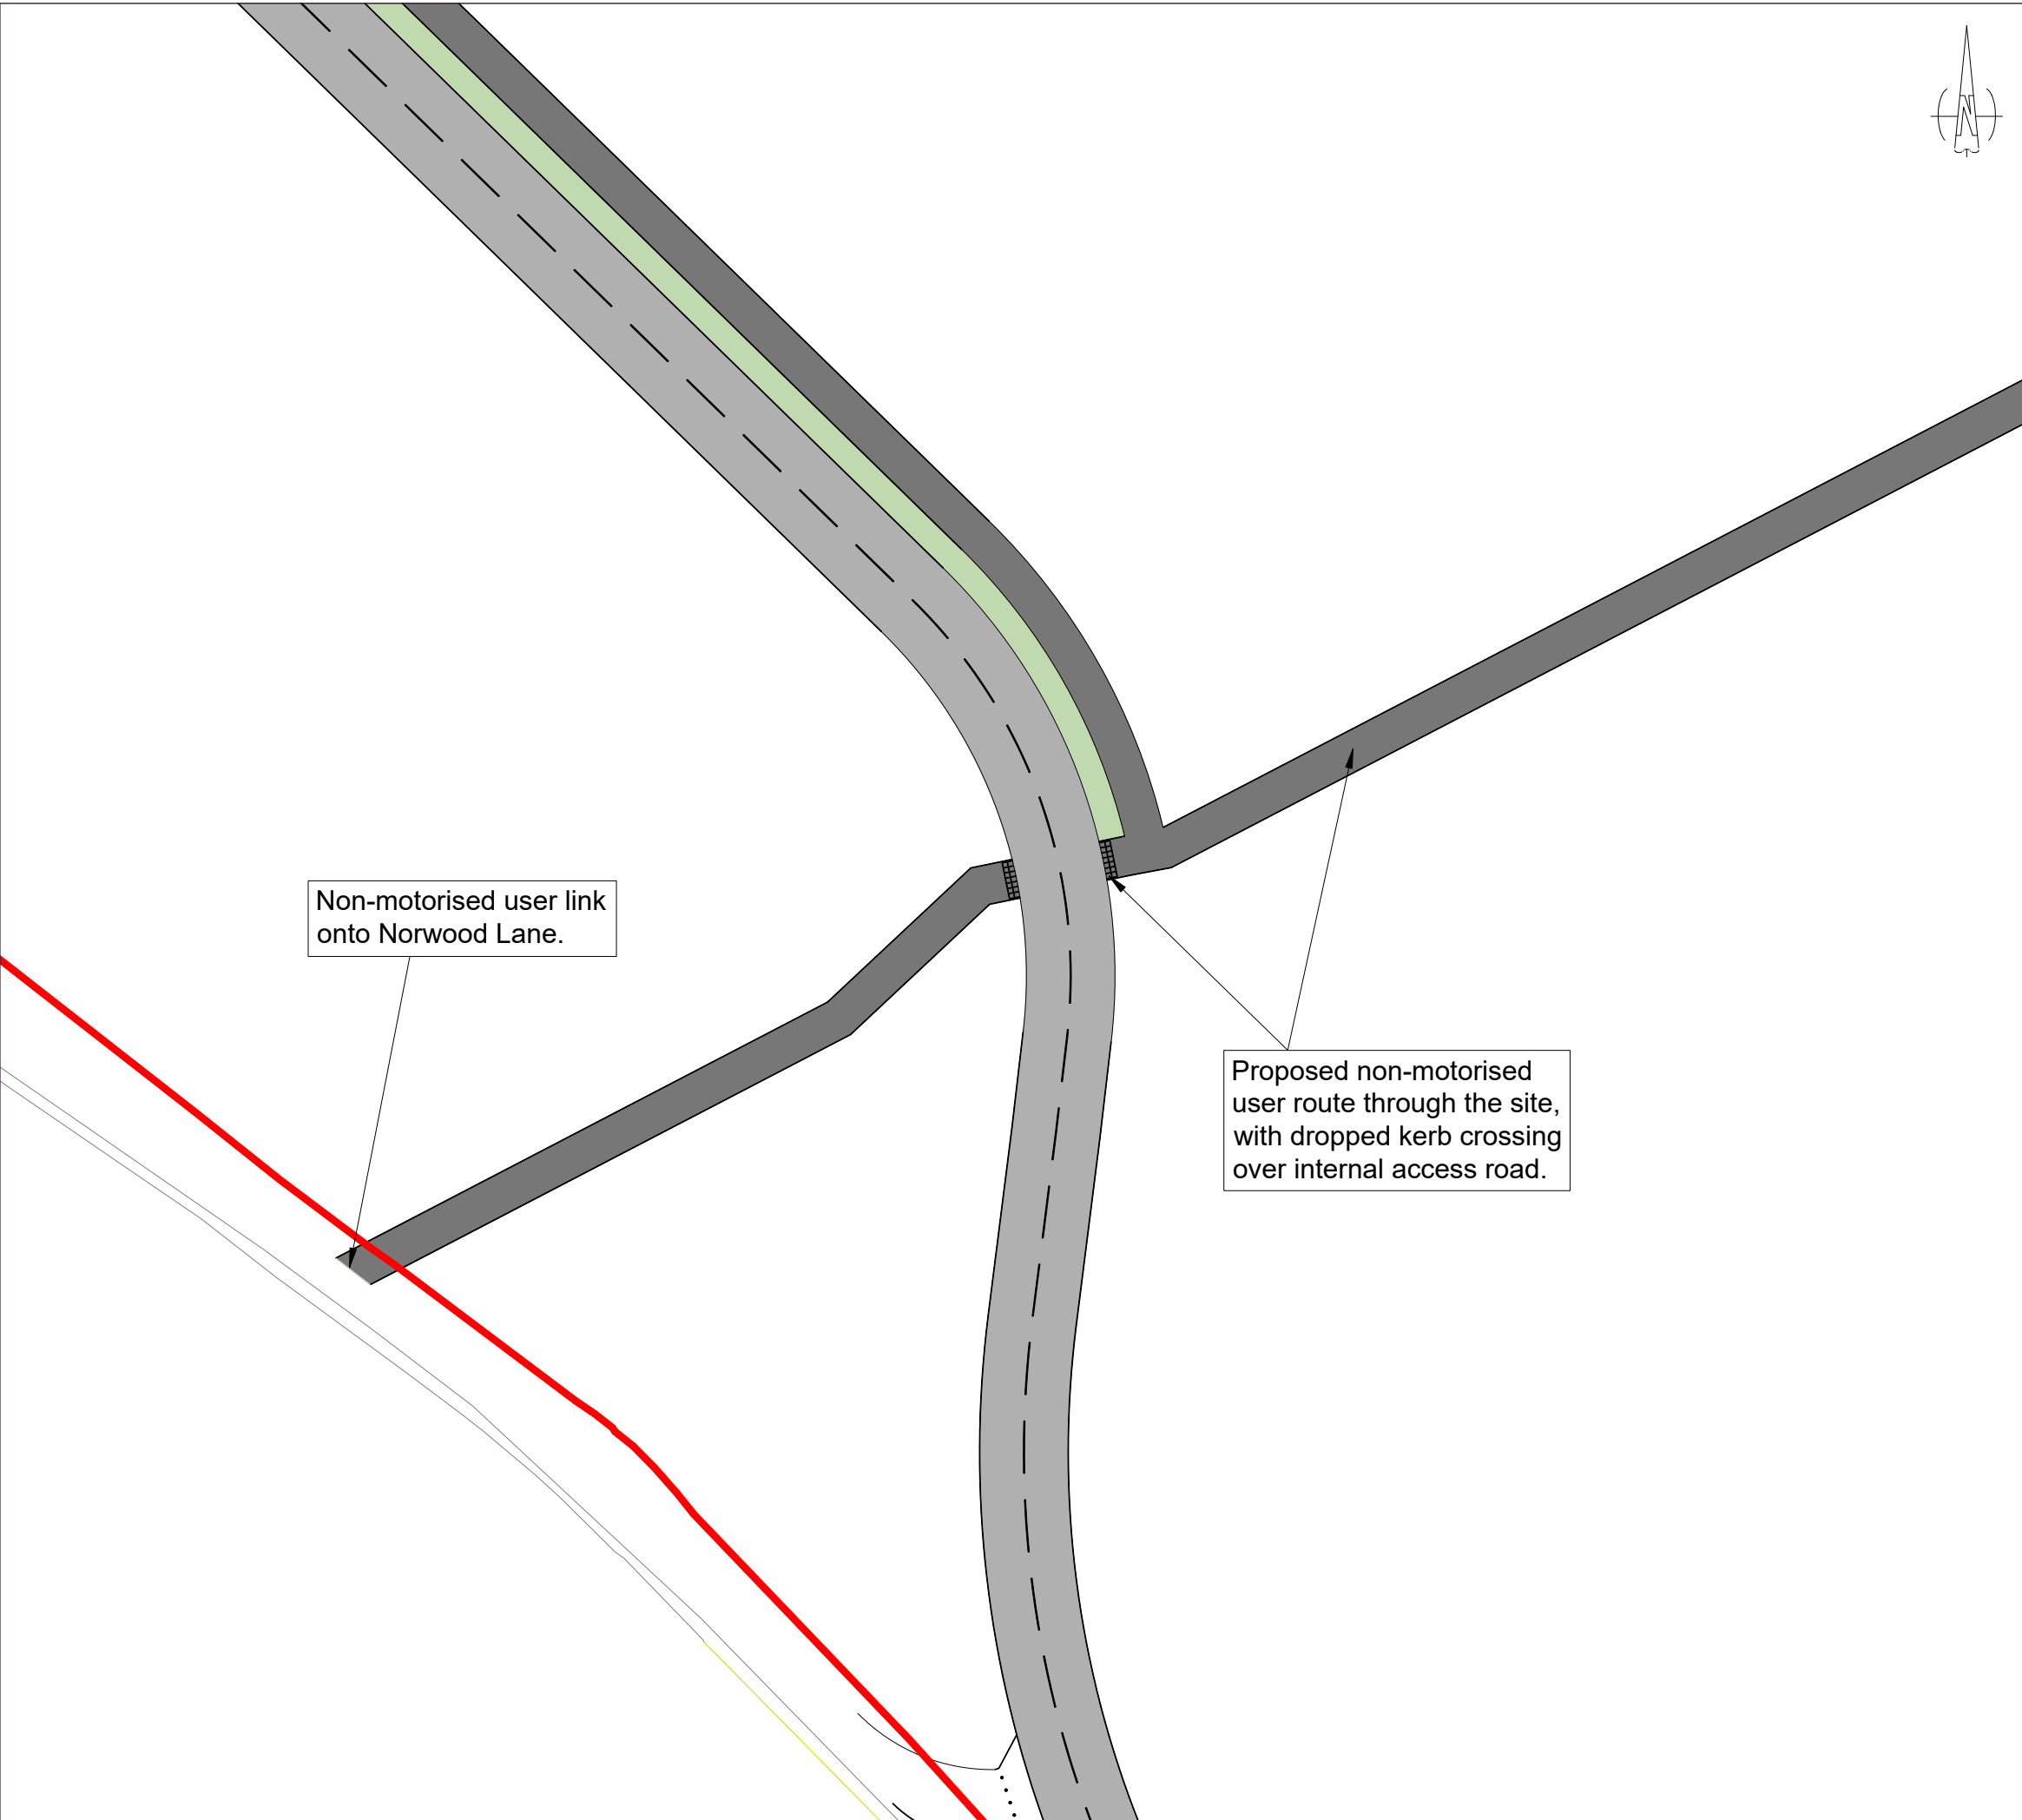

| Date of 1st Issue | Description | Drawn by | Checked by |
|-------------------|-------------|----------|------------|
| 13/10/25          | First Issue | LF       | RS         |

- Key:
- Site Boundary
  - Topographical Survey
  - Proposed Design
  - Proposed Pedestrian Provision

- Notes:
- Drawing units are in metres unless specified otherwise.
  - Drawing is based on topographical survey.

A3 SCALE  
1:500

0 m

30 m

Scale 1:500 @ A3

Drawing Title  
Land North of Camer Road, Meopham  
Design Package  
Carriageway Widening  
Sheet 9 of 11

Client  
Gail McManus



Drawing Status  
Planning

27 Park Street  
Leamington Spa  
CV32 4QN  
E: info@ttc-tp.com

ttc  
Transportation  
Consultancy

VALUE · EXCEED · TRUST · EXCELLENCE · CLARITY

| Drawing Number | Revision |
|----------------|----------|
| 211206-09      | -        |

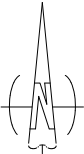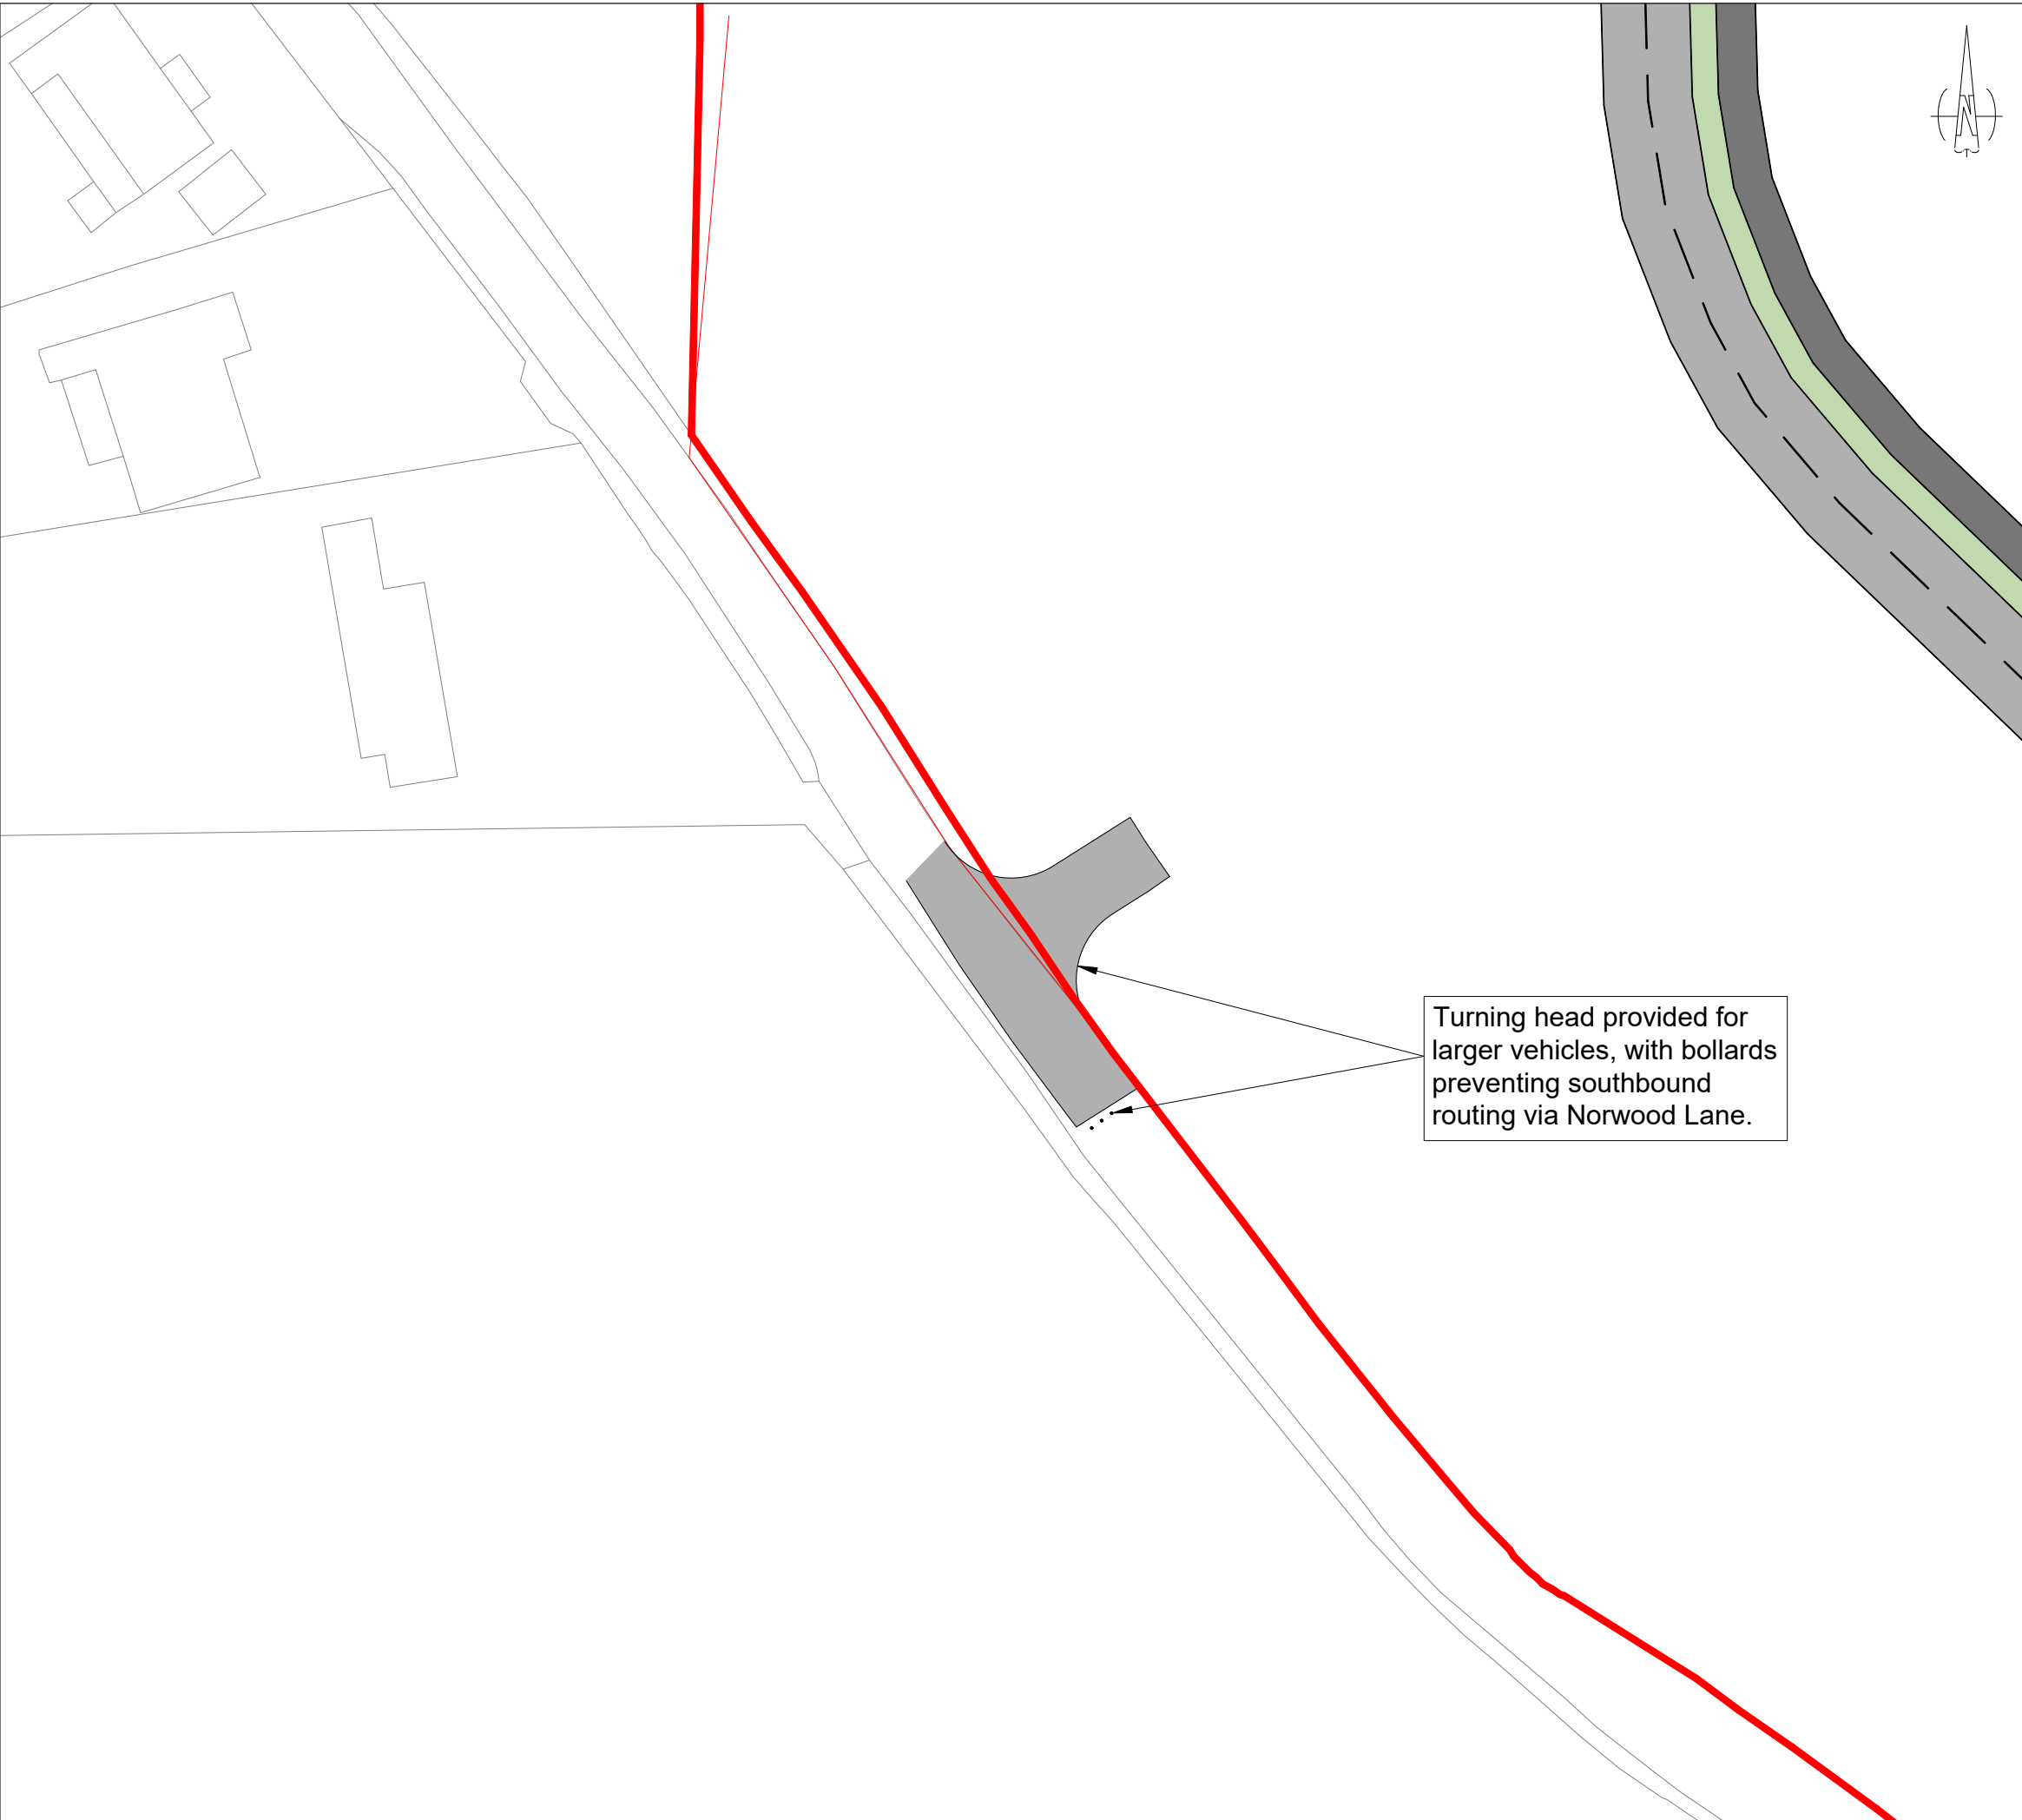

| Date of 1st Issue | Description | Drawn by | Checked by |
|-------------------|-------------|----------|------------|
| 13/10/25          | First Issue | LF       | RS         |

- Key:
-  Site Boundary
  -  Topographical Survey
  -  Proposed Design

- Notes:
- Drawing units are in metres unless specified otherwise.
  - Drawing is based on topographical survey.

|          |                  |      |
|----------|------------------|------|
| A3 SCALE | 0 m              | 30 m |
| 1:500    | Scale 1:500 @ A3 |      |

Drawing Title

Land North of Camer Road, Meopham

Design Package

Carriageway Widening

Sheet 10 of 11

Client

Gail McManus

Drawing Status

Planning

27 Park Street  
Leamington Spa  
CV32 4QN  
E: info@ttc-tp.com



ttc  
Transportation  
Consultancy

VALUE · EXCEED · TRUST · EXCELLENCE · CLARITY

| Drawing Number | Revision |
|----------------|----------|
| 211206-09      | -        |



| Date of 1st Issue | Description | Drawn by | Checked by |
|-------------------|-------------|----------|------------|
| 13/10/25          | First Issue | LF       | RS         |

- Key:
- Site Boundary
  - Topographical Survey
  - Proposed Design

- Notes:
- Drawing units are in metres unless specified otherwise.
  - Drawing is based on topographical survey.

|          |                  |      |
|----------|------------------|------|
| A3 SCALE | 0 m              | 15 m |
| 1:250    | Scale 1:250 @ A3 |      |

Drawing Title  
Land North of Camer Road, Meopham  
Design Package  
Carriageway Widening  
Sheet 11 of 11

Client  
Gail McManus

Drawing Status  
Planning

27 Park Street  
Leamington Spa  
CV32 4QN  
E: info@ttc-tp.com

