



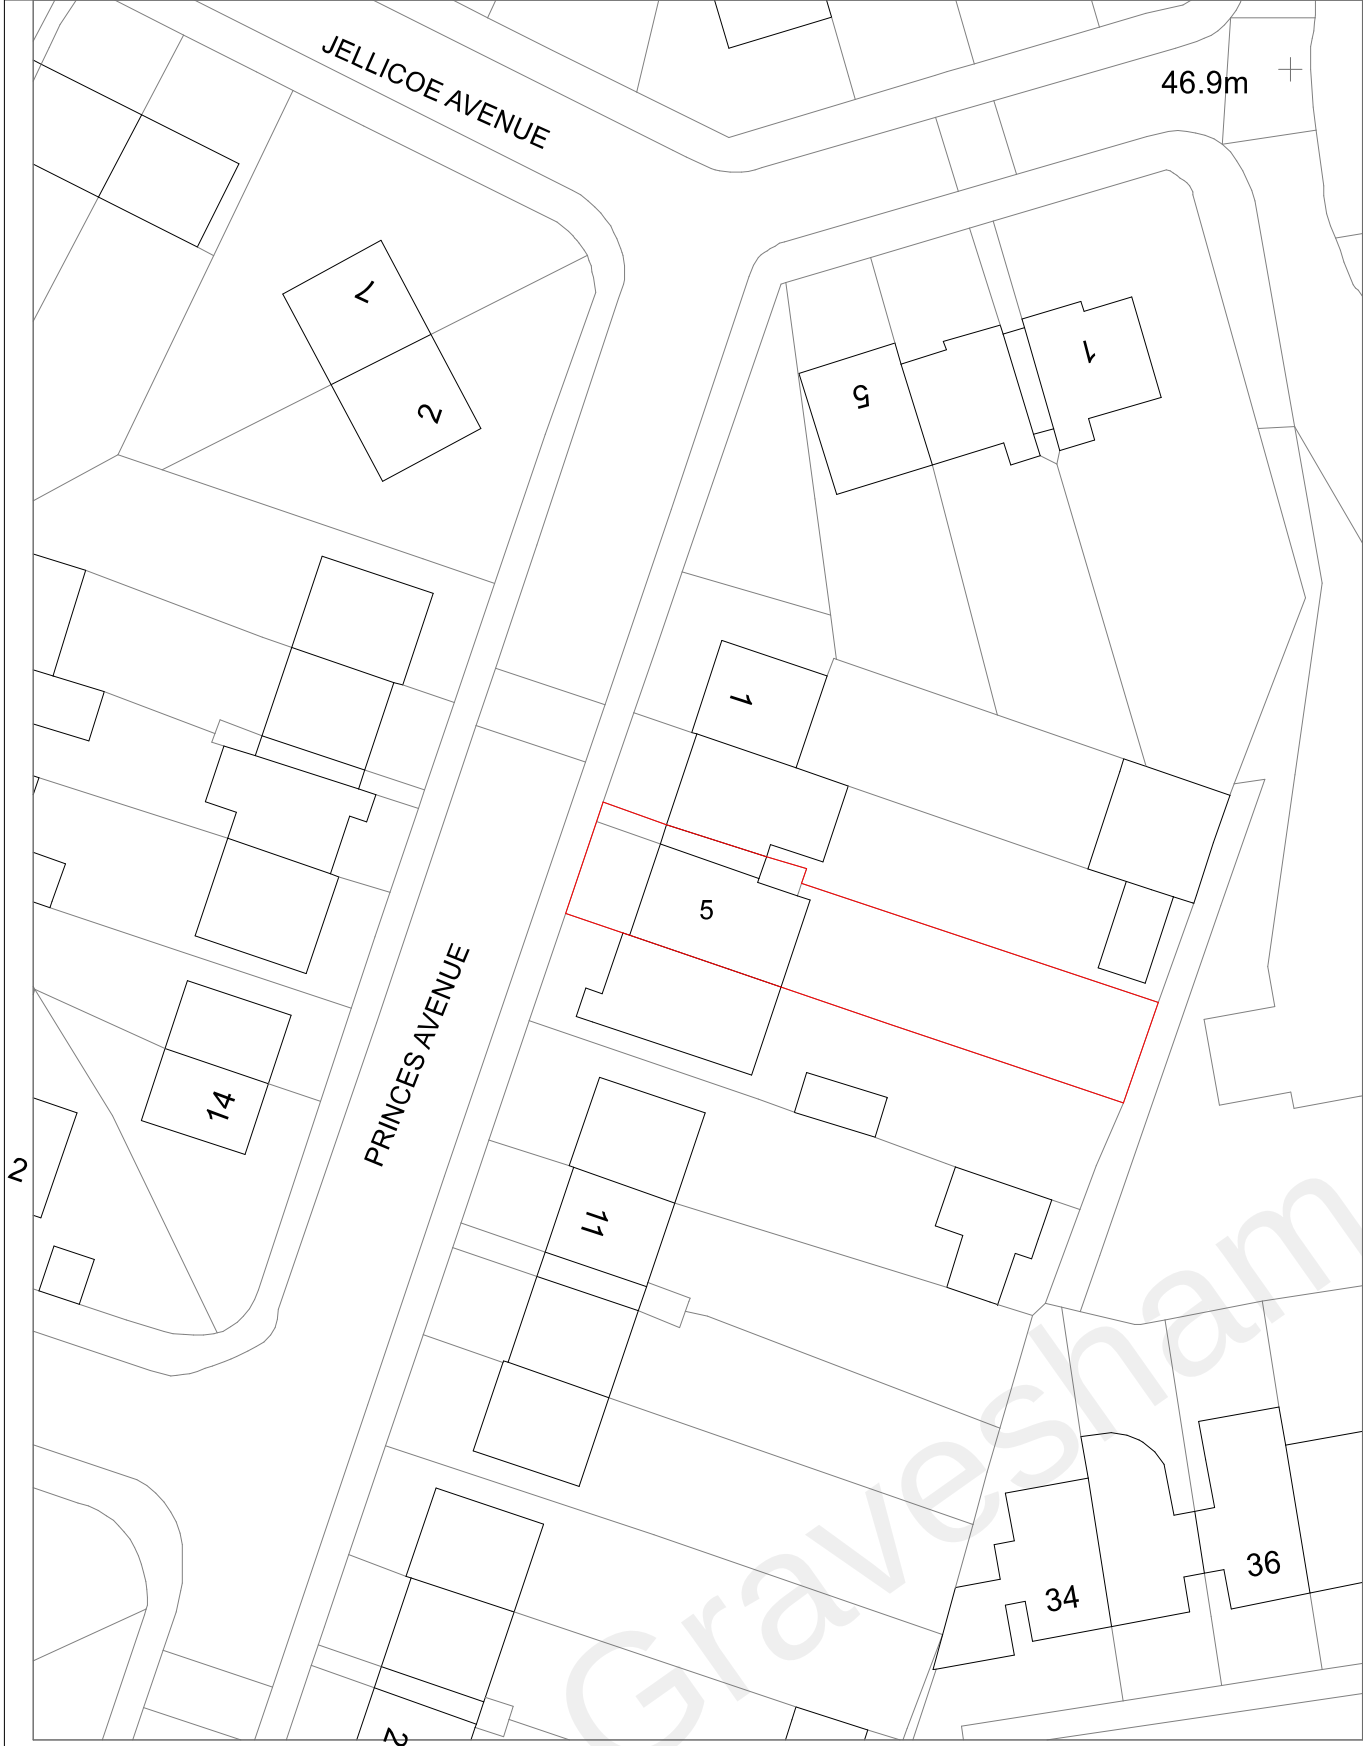

EXISTING



PROPOSED

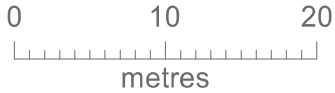

TBT DESIGN SERVICE	drawing scales		drawing no.	
	1:500		1172 Block Plan	
	date		revision	RC
client		PLANNING		
5 Princes Avenue, Gravesend				