




LONGITUDINAL SECTION THROUGH SITE LOOKING NORTH WEST
AS EXISTING
(1:100)

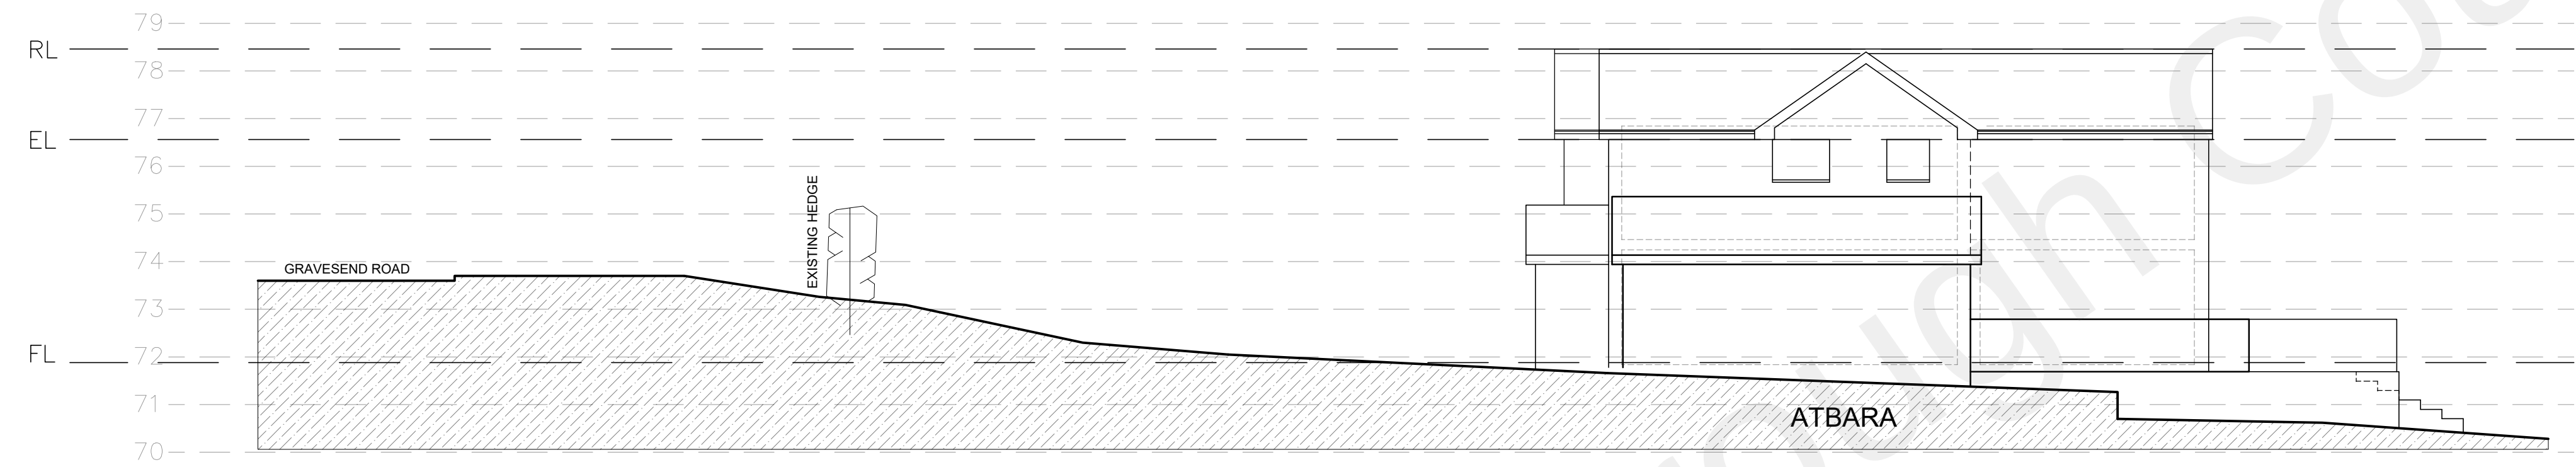

LONGITUDINAL SECTION THROUGH SITE LOOKING NORTH WEST AS PROPOSED
(1:100)

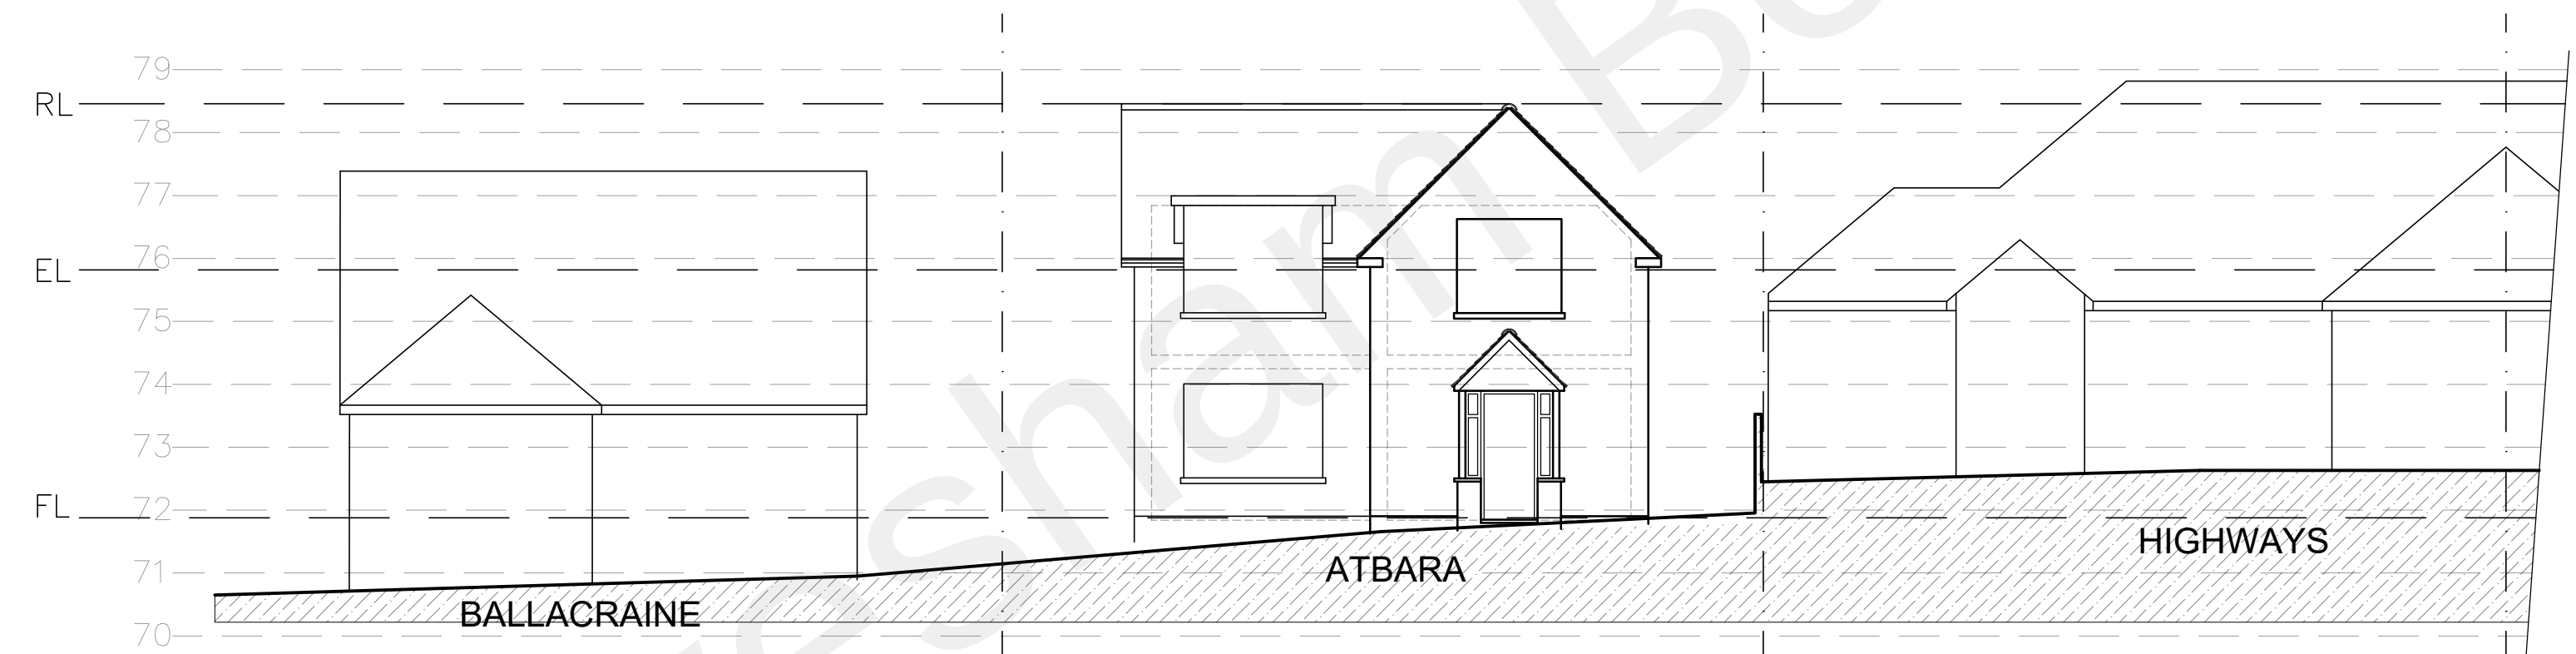


CROSS SECTION THROUGH SITE LOOKING NORTH EAST
AS EXISTING
(1:100)

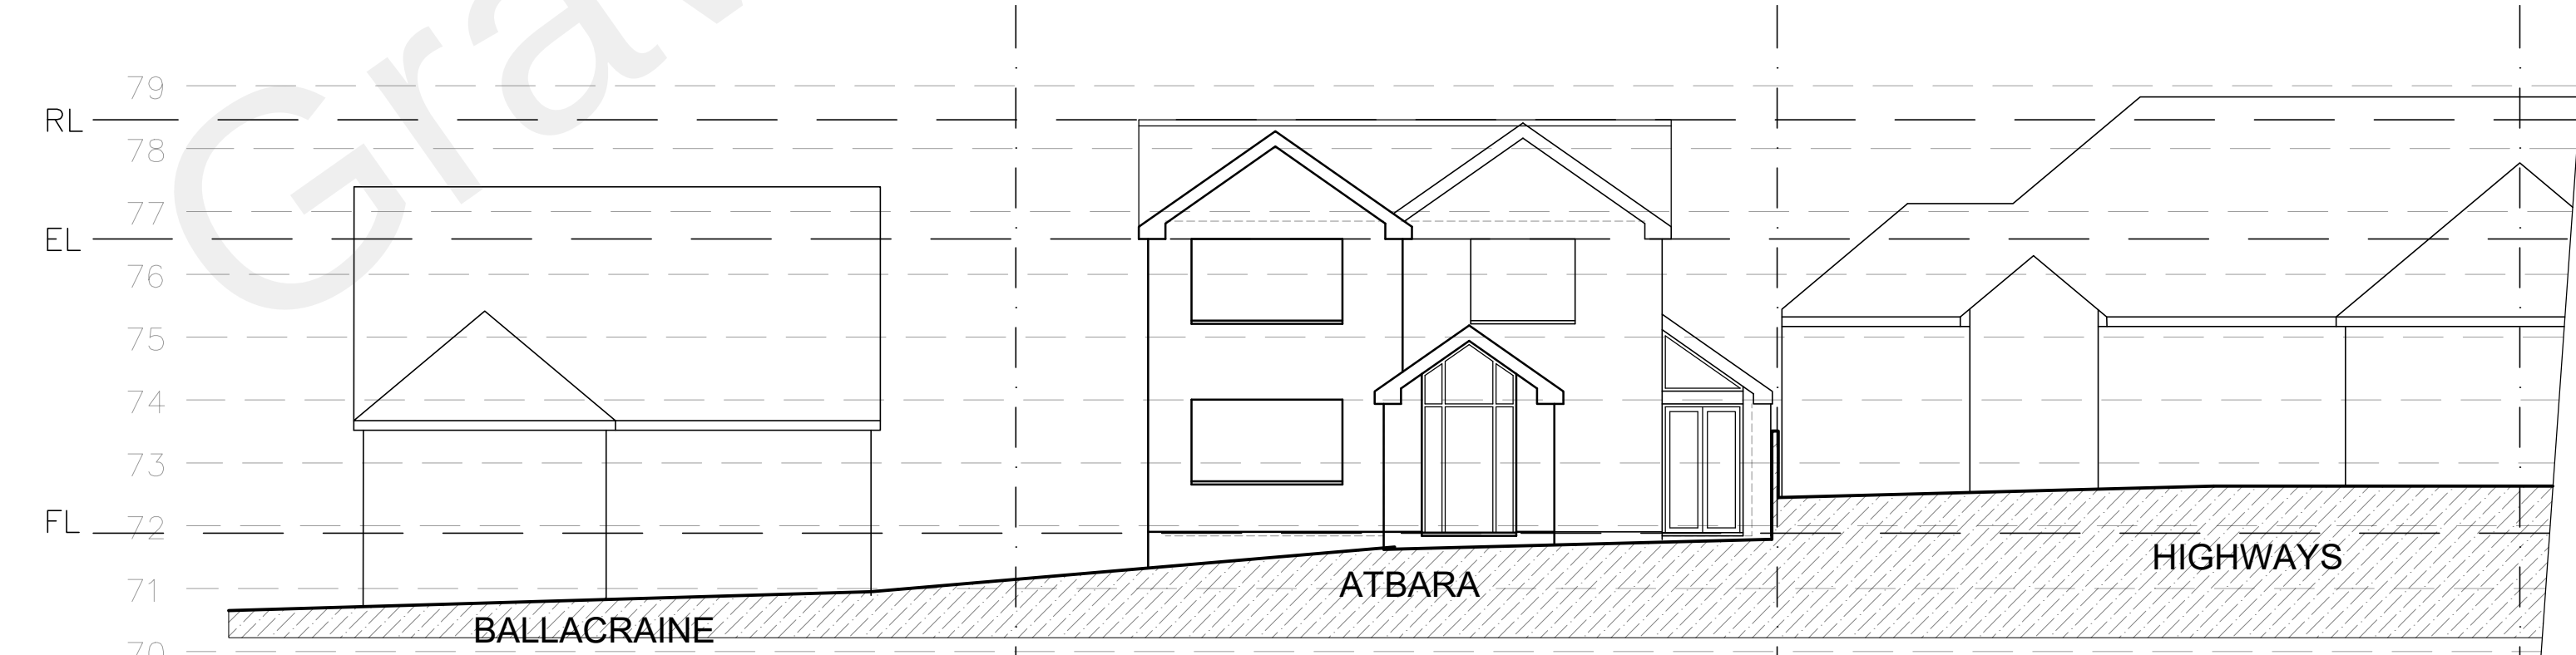


CROSS SECTION THROUGH SITE LOOKING NORTH EAST
AS PROPOSED
(1:100)

NOTE - ALL DETAILS AS PROVIDED AND
EXTRACTED FROM ASTON LAND SURVEYS
DETAILS AND DWG No AGR/2090/1

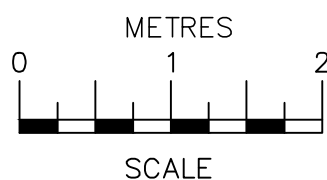

SCALE BAR @ 1:50

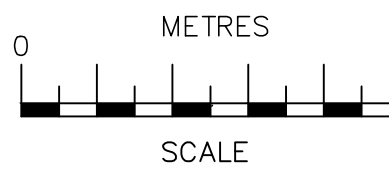

SCALE BAR @ 1:100

22/02/22	A	Garage omitted
Date	No	Revision
Penfold Project Services		
Epmarket, Wrotham Road, Meopham, Kent, DA13 0JH Telephone: 01474 816690 e-mail: apenfold448@btinternet.com		
Job Title:	ATBARA GRAVESEND ROAD HIGHAM ROCHESTER KENT ME3 7EQ	
Dwg Title:	SECTIONS THROUGH SITE - 1 AS EXISTING & AS PROPOSED	
Scale:	1:100 @ A1	
Dwg No.:	06A	
Date:	December 2021	