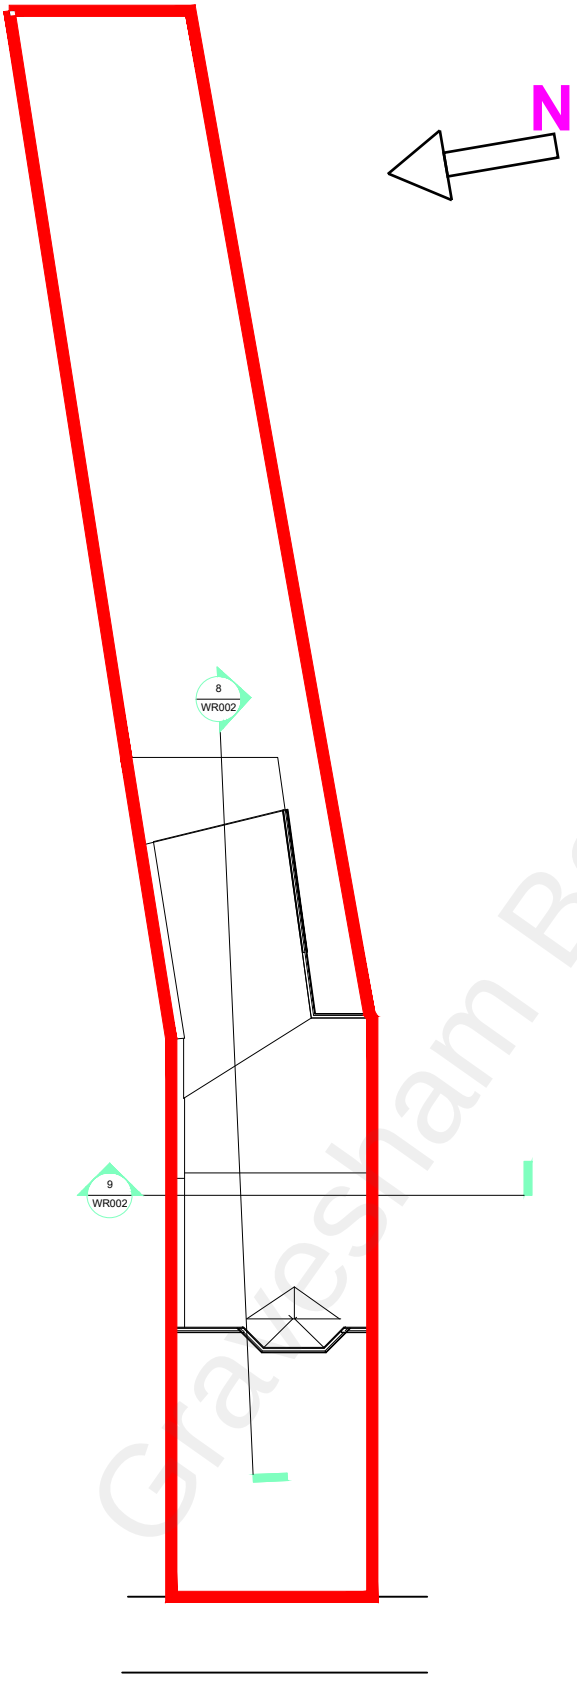


6 Existing Block Plan

0 1 3 6 10

CODE	SUITABILITY DESCRIPTION
STATUS	PURPOSE OF ISSUE

NGB ARCH DESIGNERS
www.ngbarchdesigners.co.uk

PROJECT

50 wrotham road gravesend

TITLE

Existing Block Plan

CLIENT

Mr & Mrs Doku

DRAWN BY	CHECKED BY	DATE
Author	Checker	06/06/20

SCALE (@ A4)	PROJECT NUMBER
1:200	1

DRAWING NUMBER	REV
WR003	

Gravesham Borough Council