


Spine Wall Opening Plan scale 1:20




Spine Wall Opening Elevation scale 1:20

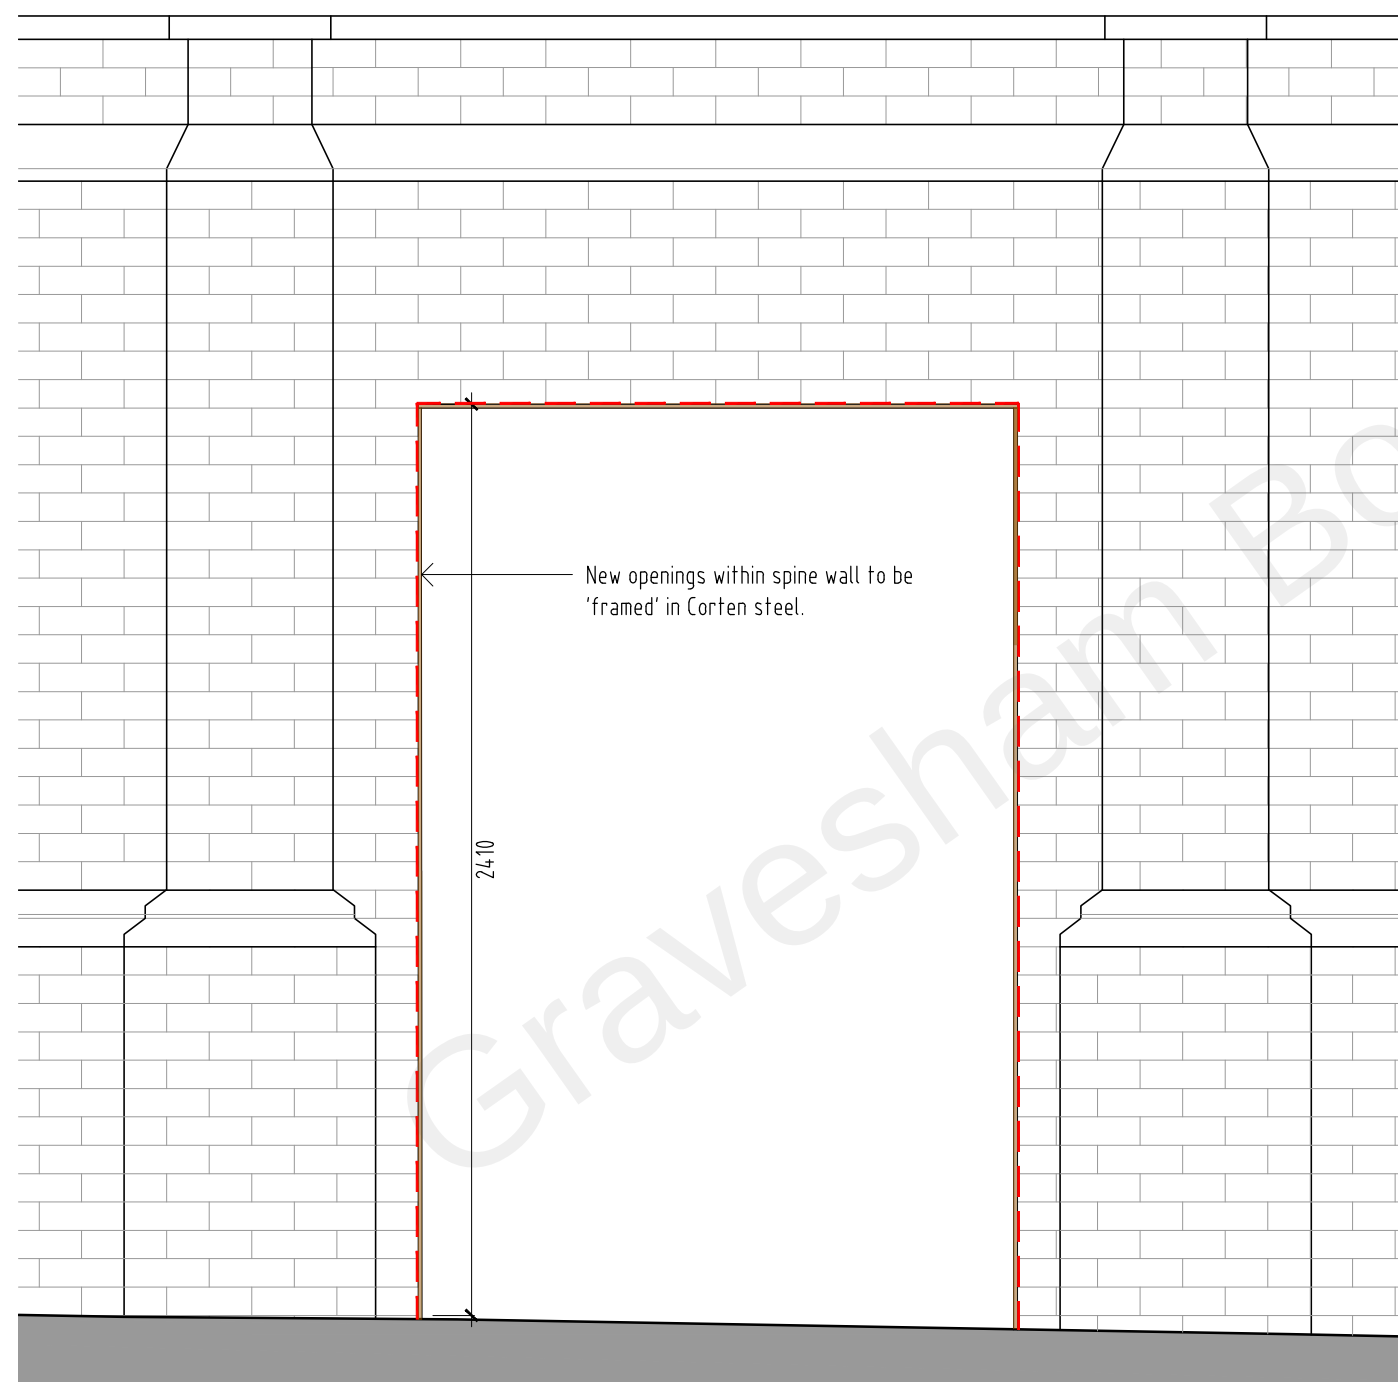

METHOD STATEMENT

The spine wall separating Custom House Outbuildings from the Courtyard is an important historical feature that reflects the sites past use. There are two existing openings within this wall and we propose to create an additional three to facilitate pedestrian access and circulation around the site. The opening up of the existing fabric of the spine wall will be completed with the utmost care following an approved method statement. Joints will be racked out, existing brick removed and where necessary will be reinstated to match. The new openings will be identified by Corten steel reveals which, like the overarching strategy for the development, will clearly distinguish the original and new elements through a defined and consistent material pallet.

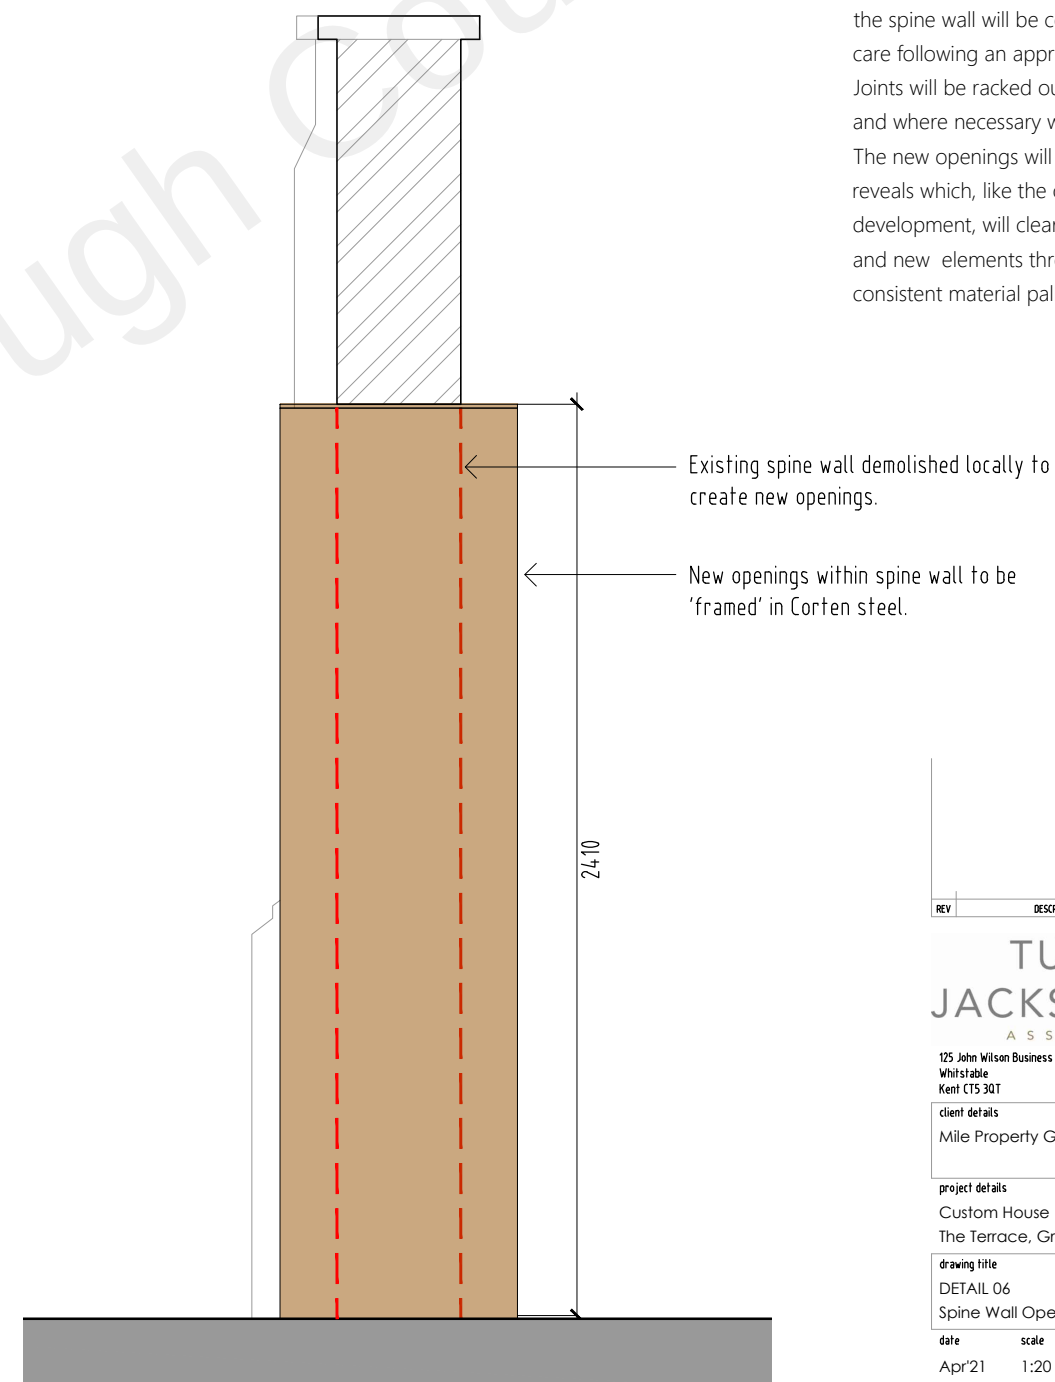

Spine Wall Opening Section scale 1:20

REV	DESCRIPTION	DATE	BY	CHK
TURNER JACKSON+DAY ASSOCIATES 125 John Wilson Business Park Whitstable Kent CT5 3QT t: 01227 261453 e: enquiries@tjda.co.uk www.turnerjacksonday.co.uk				
client details				
Mile Property Group Ltd				
project details				
Custom House The Terrace, Gravesend, DA12 2DE				
drawing title				
DETAIL 06 Spine Wall Opening Detail				
date	scale	drawn by	checked by	
Apr'21	1:20 @ A3	AR		
project no:	drawing no.	revision		
1735	105			