
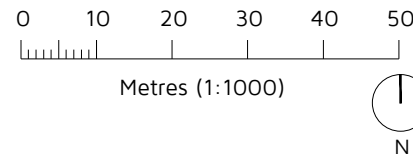


Site Location Plan
1:1000 @ A3

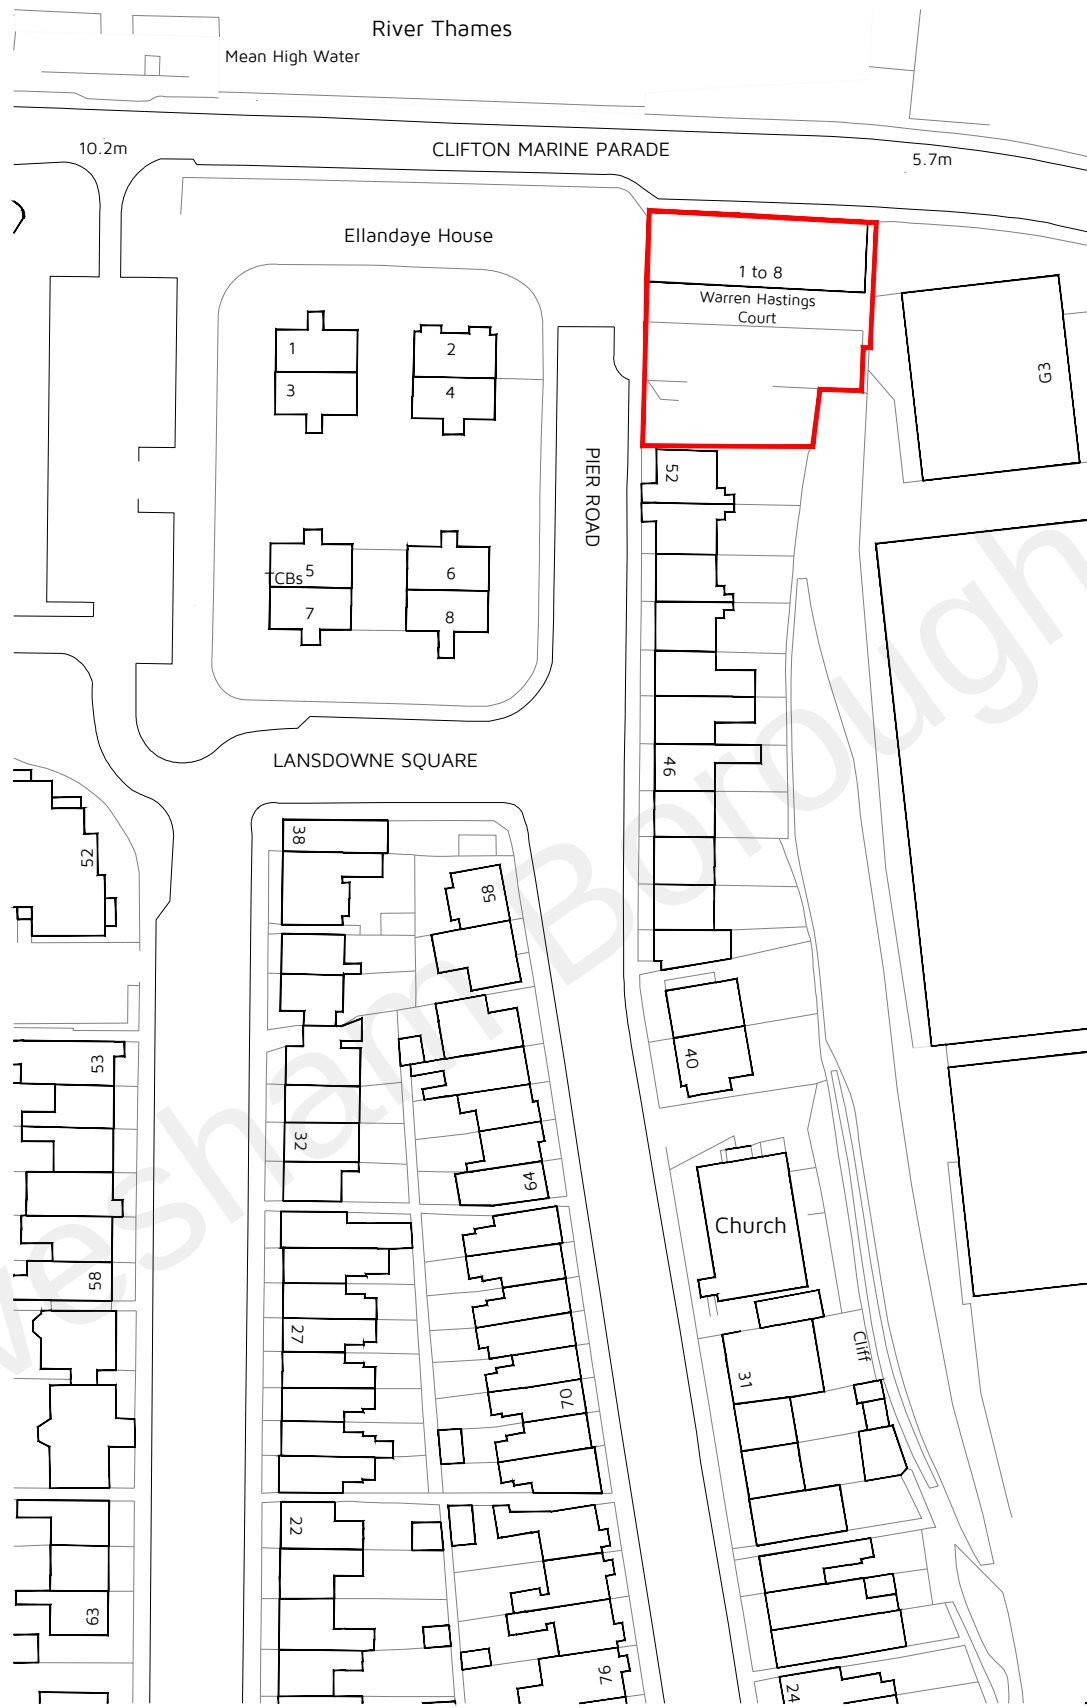

Site Area: 0.085 Ha

-  Application Boundary
-  Applicant Ownership

Rev: Reason: Date:

Client:

BILLINGS GROUP

Project:

WARREN HASTINGS COURT, CLIFTON MARINE PARADE, GRAVESEND, KENT, DA11 9NB

Title:

SITE LOCATION PLAN

Drawing No: DHA/14980/01 Rev: 1:1000 Scale: OCT 2021 Date:



Eclipse House, Eclipse Park, Sittingbourne Road
Maidstone, Kent. ME14 3EN

t: 01622 776226 f: 01622 776227
e: info@dhaplanning.co.uk w: www.dhaplanning.co.uk

No reproduction by any method of any part of this document
is permitted without the consent of the copyright holders.
Produced for Town and Country planning purposes only.

© Crown Copyright 2021. All rights reserved. Licence Number: 100031961

CAD Reference: DHA_14980_WARREN HASTINGS COURT_PFS10A3