


Existing Block Plan

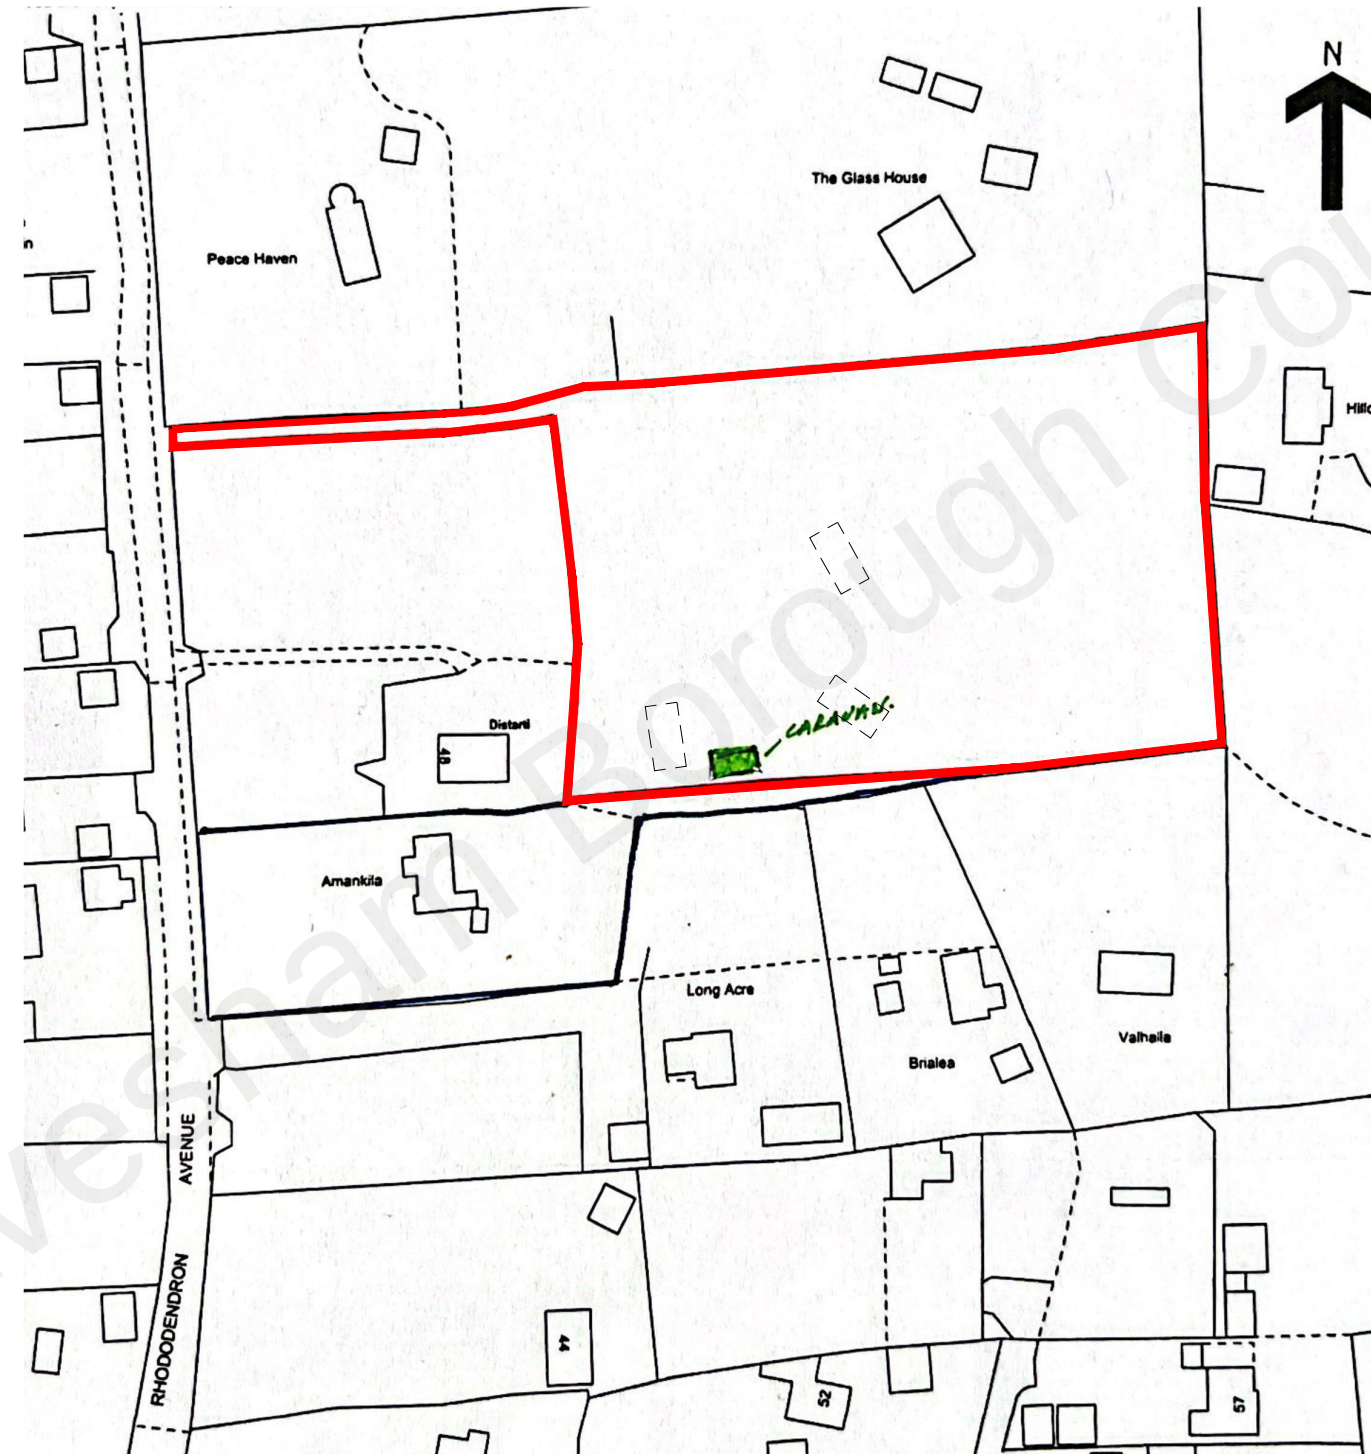

Large Concrete Pads

1:1250 at A3

