


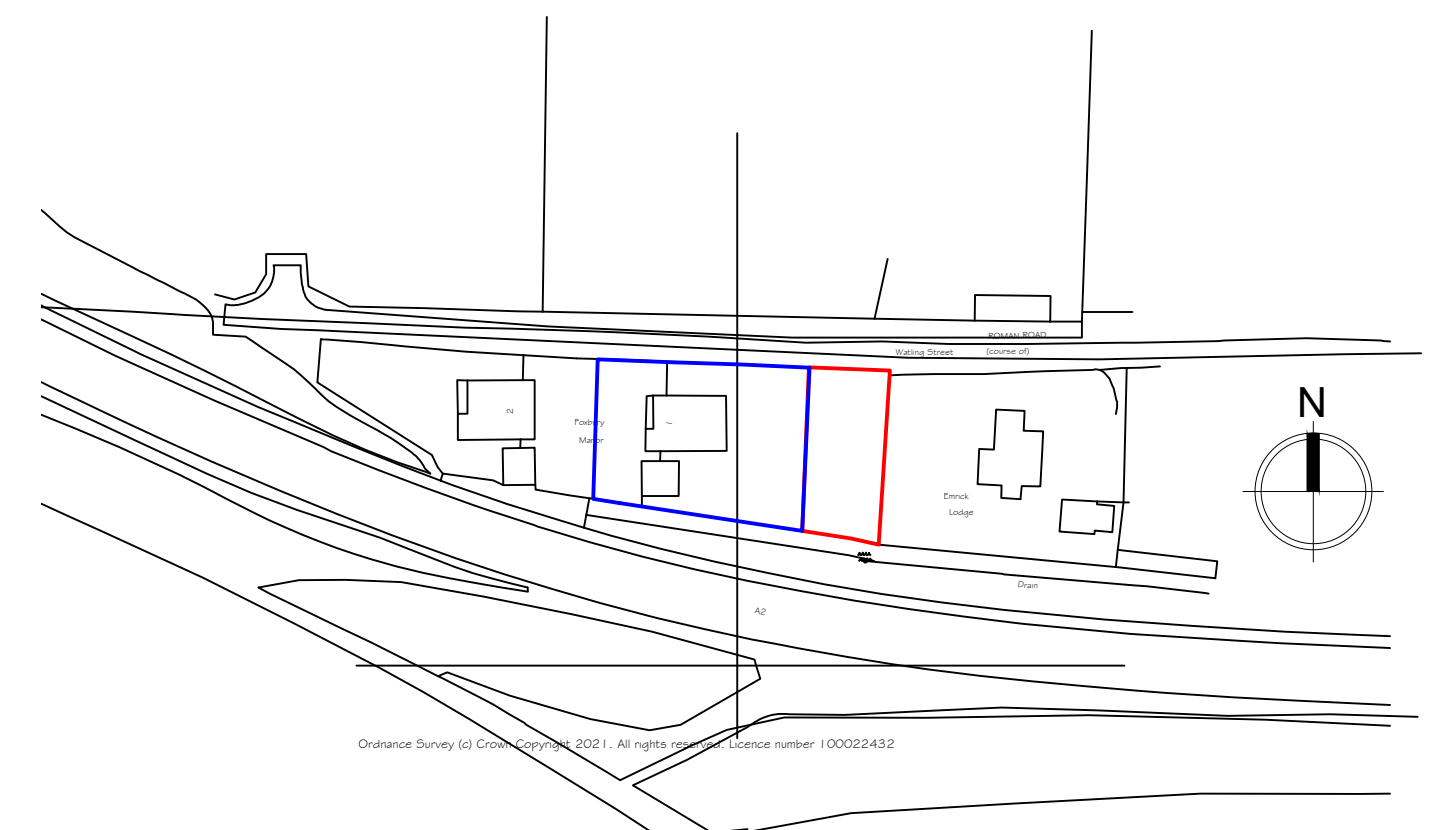

Location Plan

Scale 1:1250



Main front door lights



Rear wall lights

Emrick
Lodge

Synergy Planning & Property Consultants Ltd Suite 6 Laser Quay Marine City Centre Rochester Kent ME2 4HU		
Client	Bespoke Developments Ltd	
Address	Land off Old Watling Street	
Drawing title	Proposed location and block plan	
Scale	1:100/1:1250	
Date	February 2022	Drawn by
Drawing No	22/388/02	