
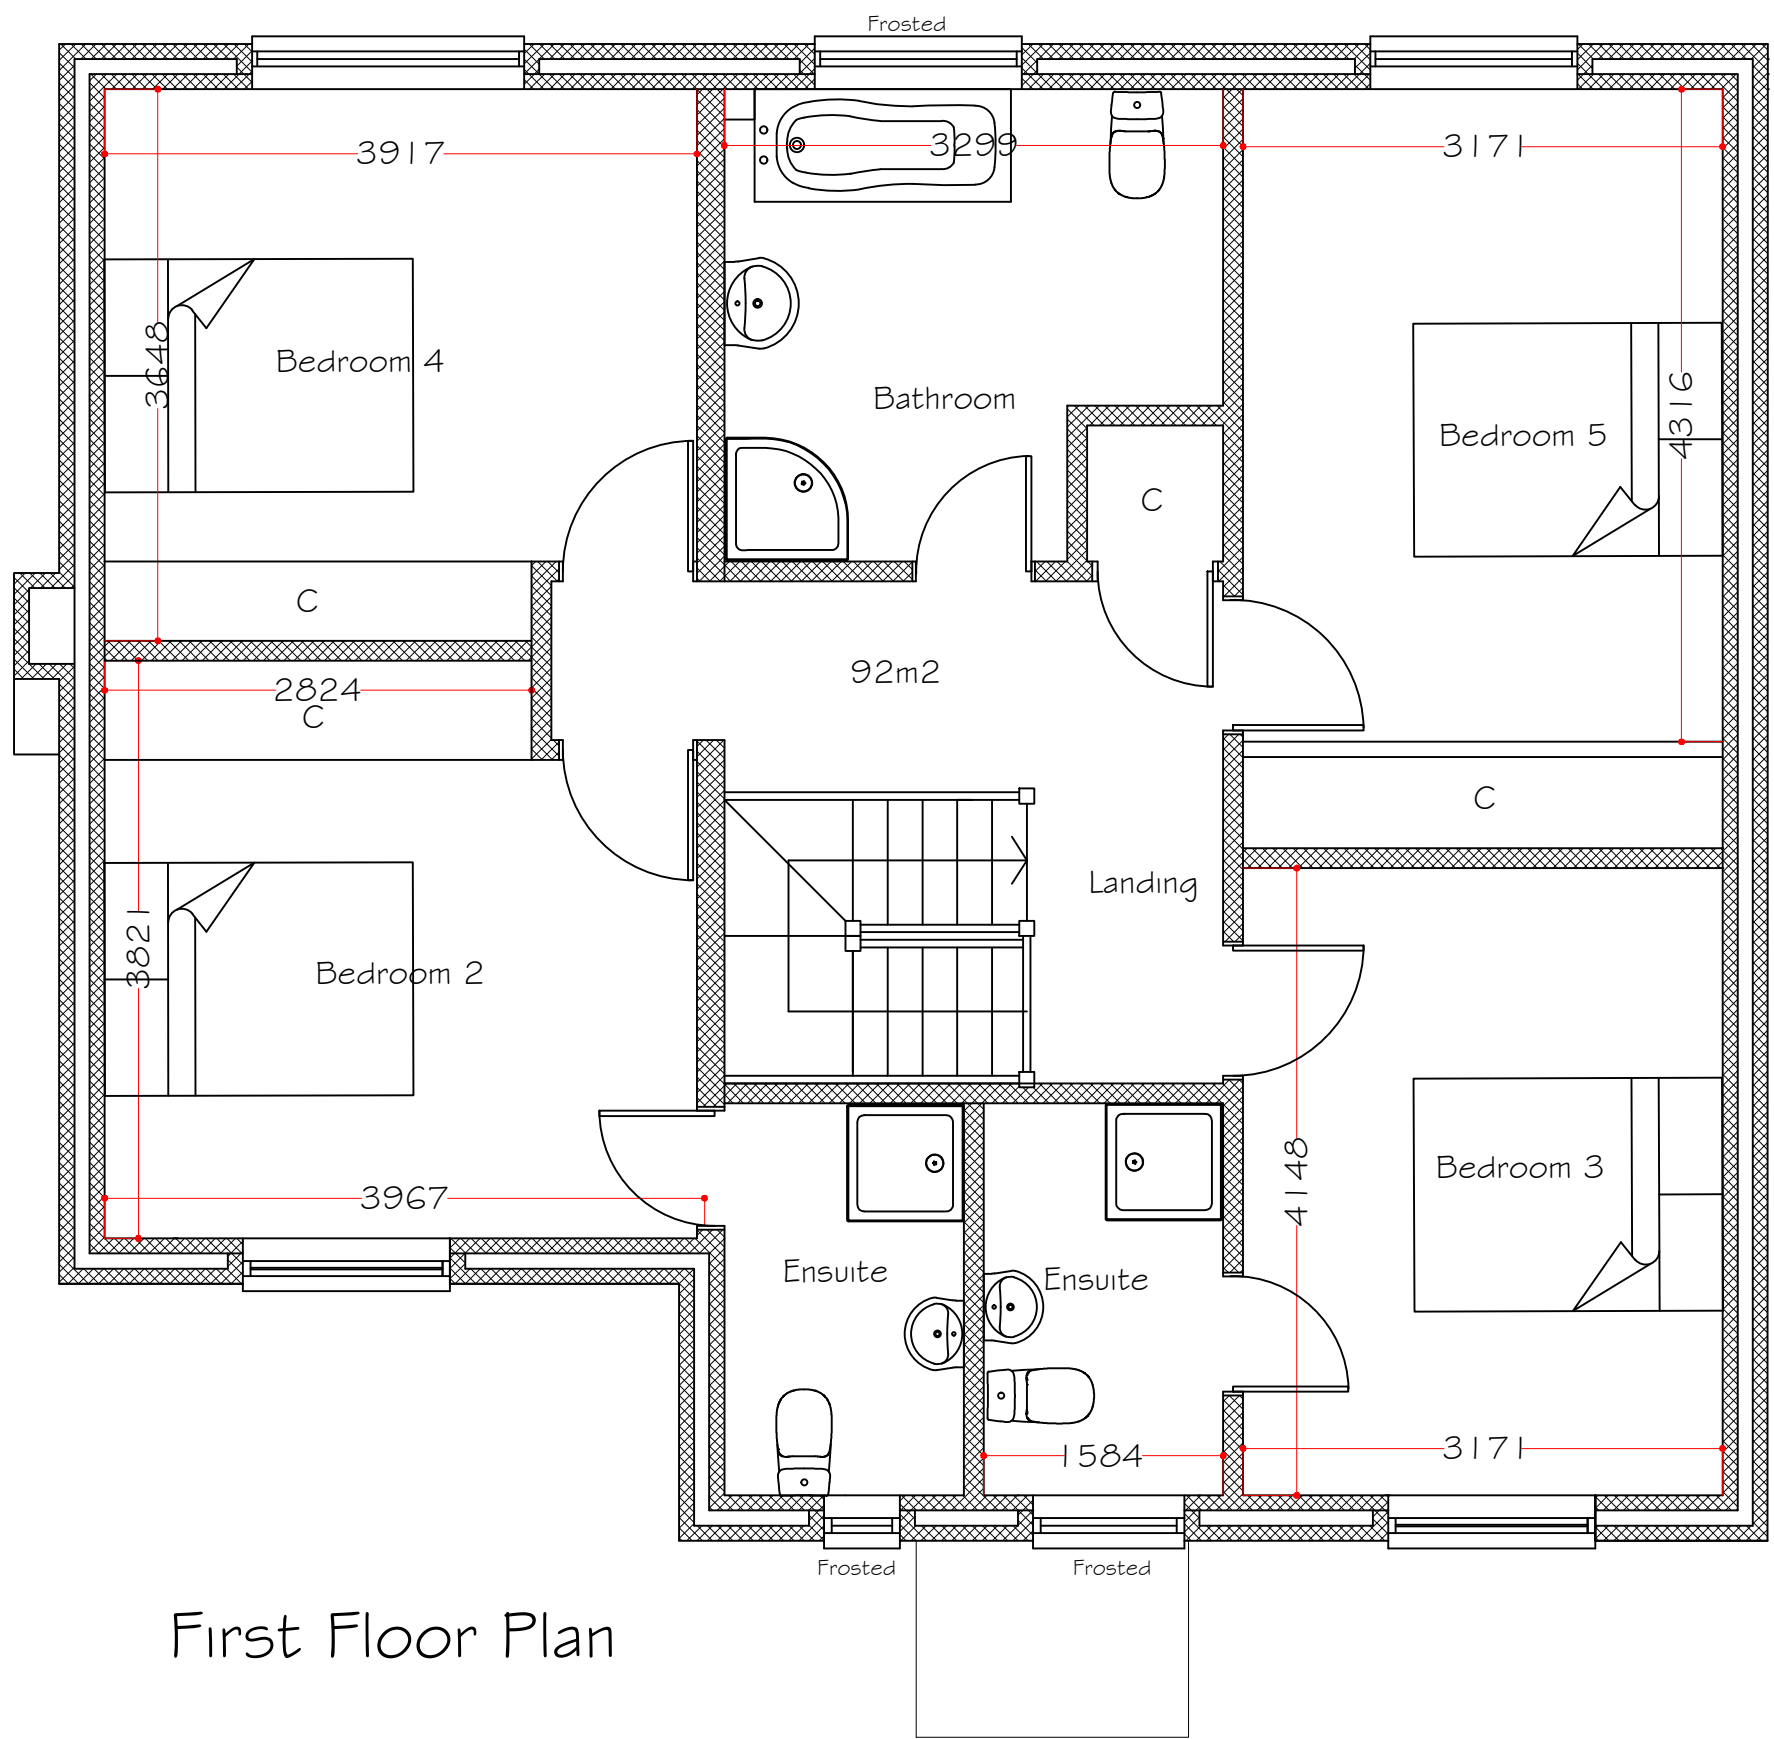
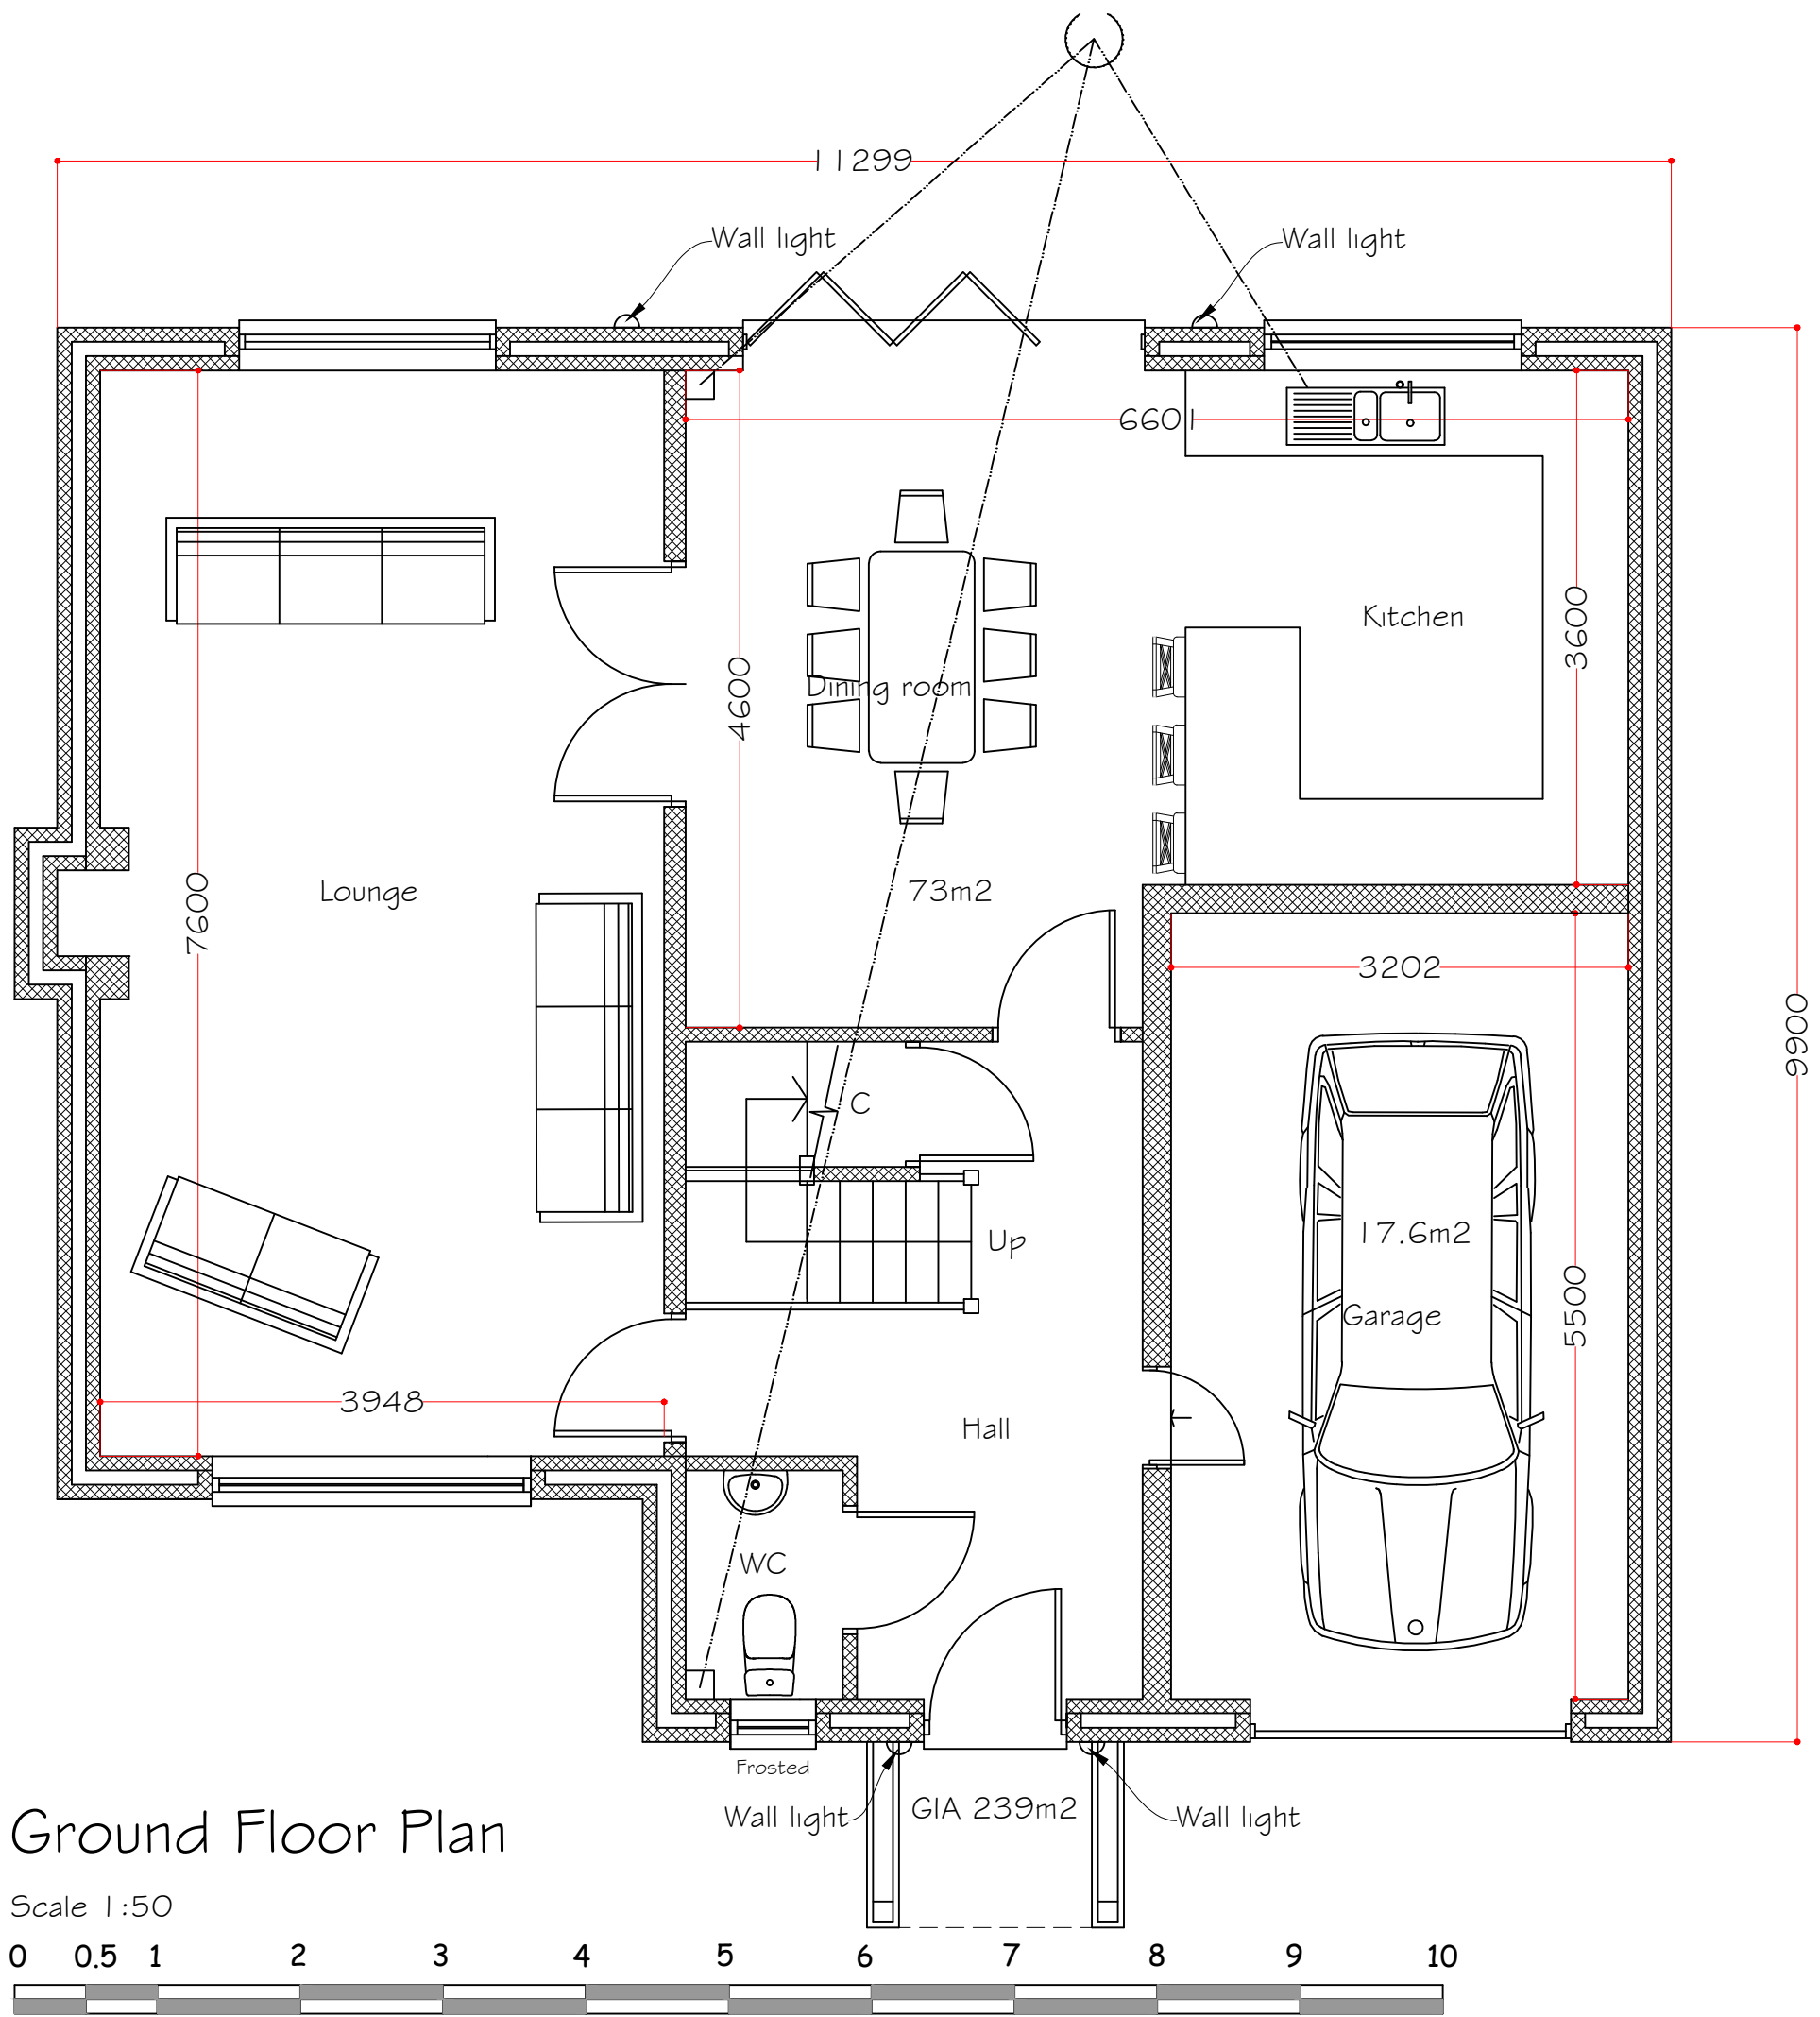


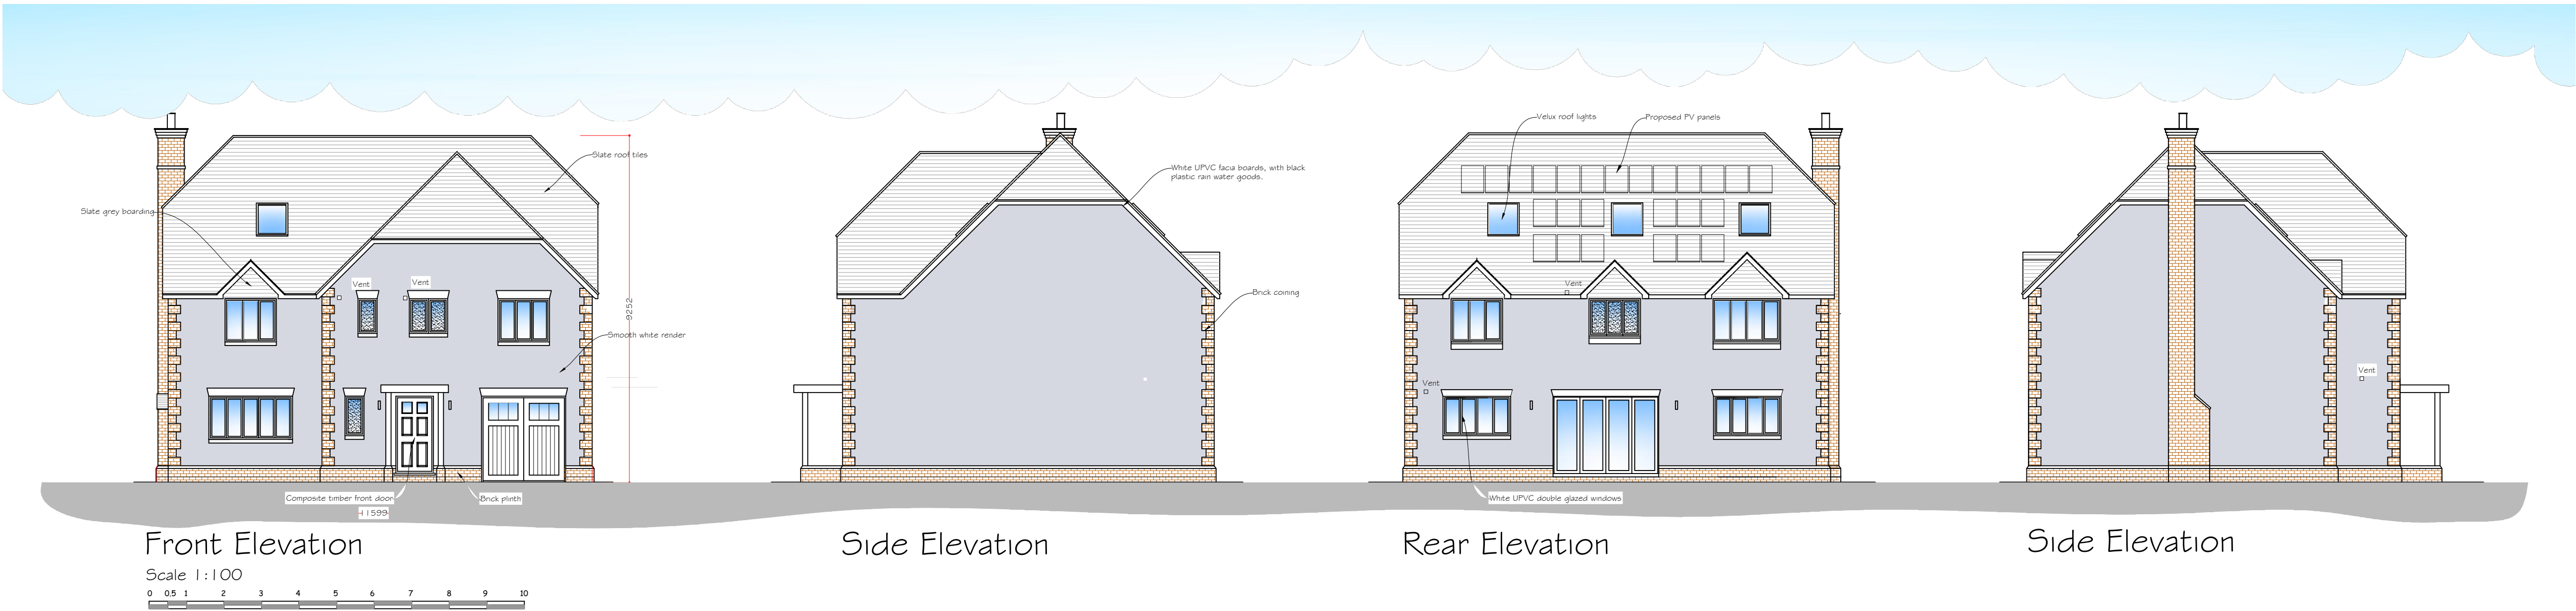

Synergy Planning & Property Consultants Ltd Suite 6 Laser Quay Marine City Centre Rochester Kent ME2 4HU	
Client	Bespoke Developments Ltd
Address	Land off Old Watling Street
Drawing title	Proposed plans and elevations
Scale	1:100/1:50
Date	September 2022
Drawing No	22/388/01