




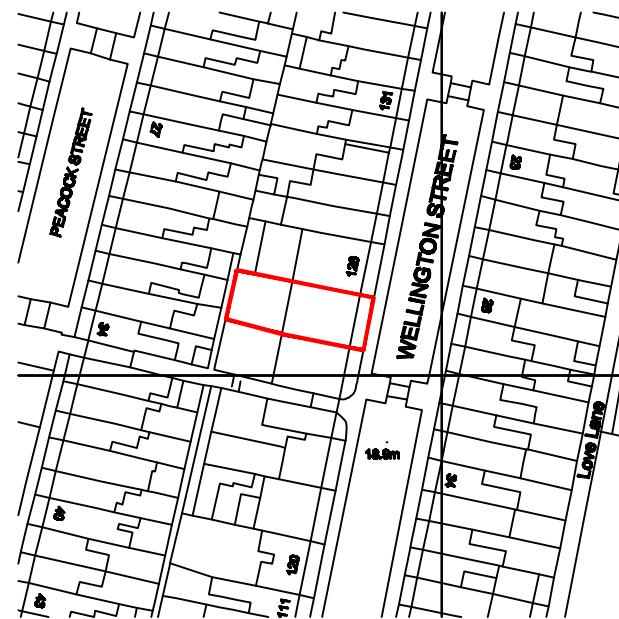


1:1250 Location Plan

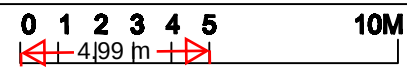

EXISTING
BLOCK PLAN

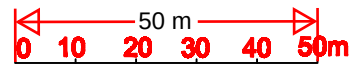

PROPOSED
BLOCK PLAN

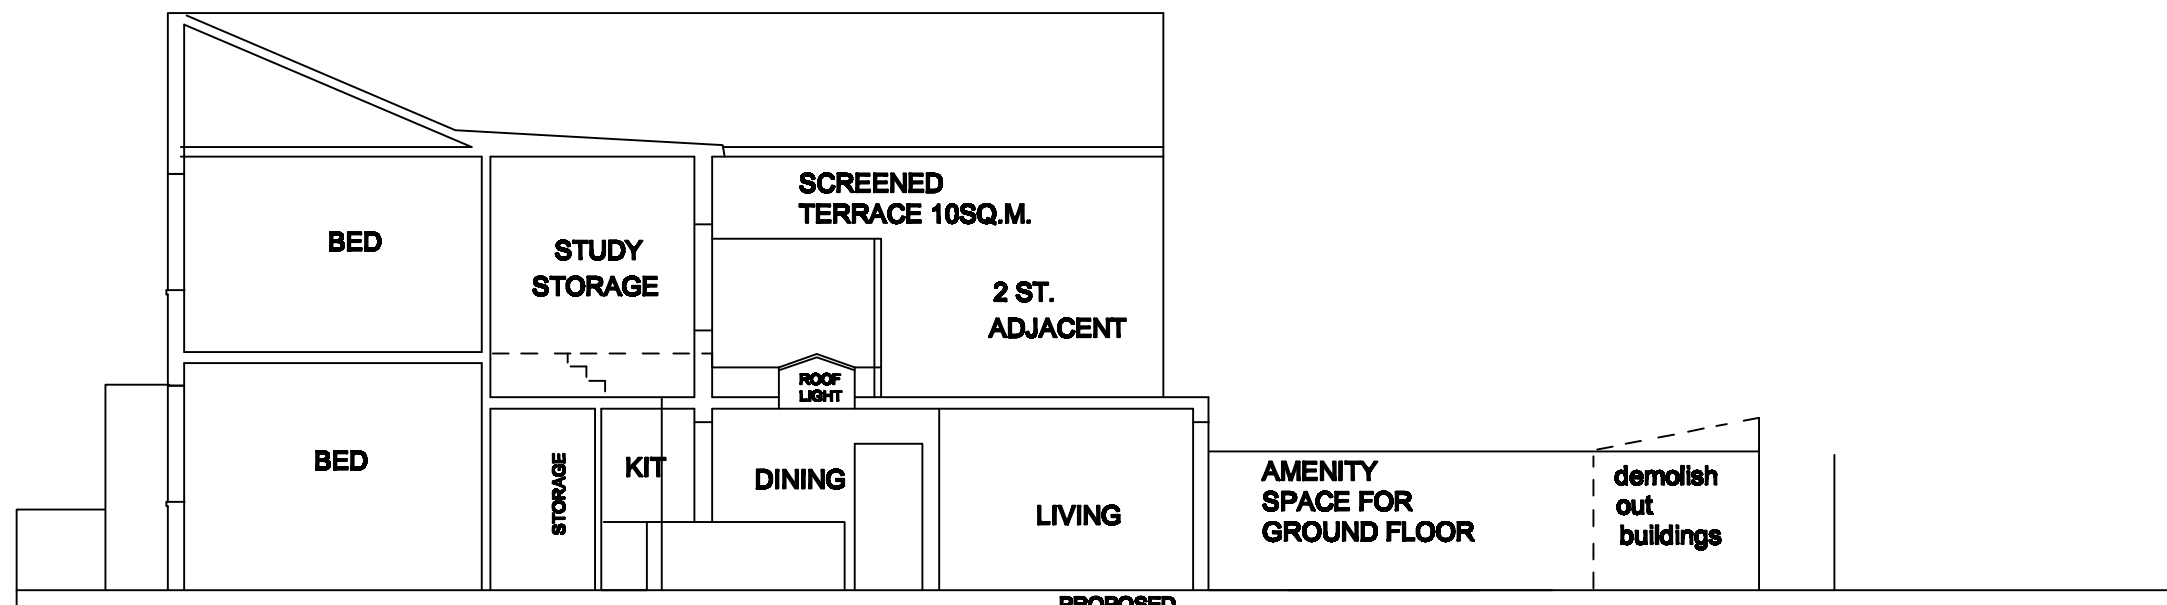

PROPOSED
SECTION

Revision A Oct.2025

Scale added to location plan

MERRITT
DESIGN
PARTNERSHIP
105 CHURCH HILL,
LOUGHTON,
ESSEX, IG10 1QR
TEL. 020-8508-0082
info@merrittdesign.co.uk

Job
126 WELLINGTON STREET
GRAVESEND
DA12 1JE

Fig Title
LOCATION PLAN
BLOCK PLANS
SECTION

Scale 1:100 1:200 @A3 1:1250	Date	Client
Fig No MDP.WST/01	Rev A	Checked