


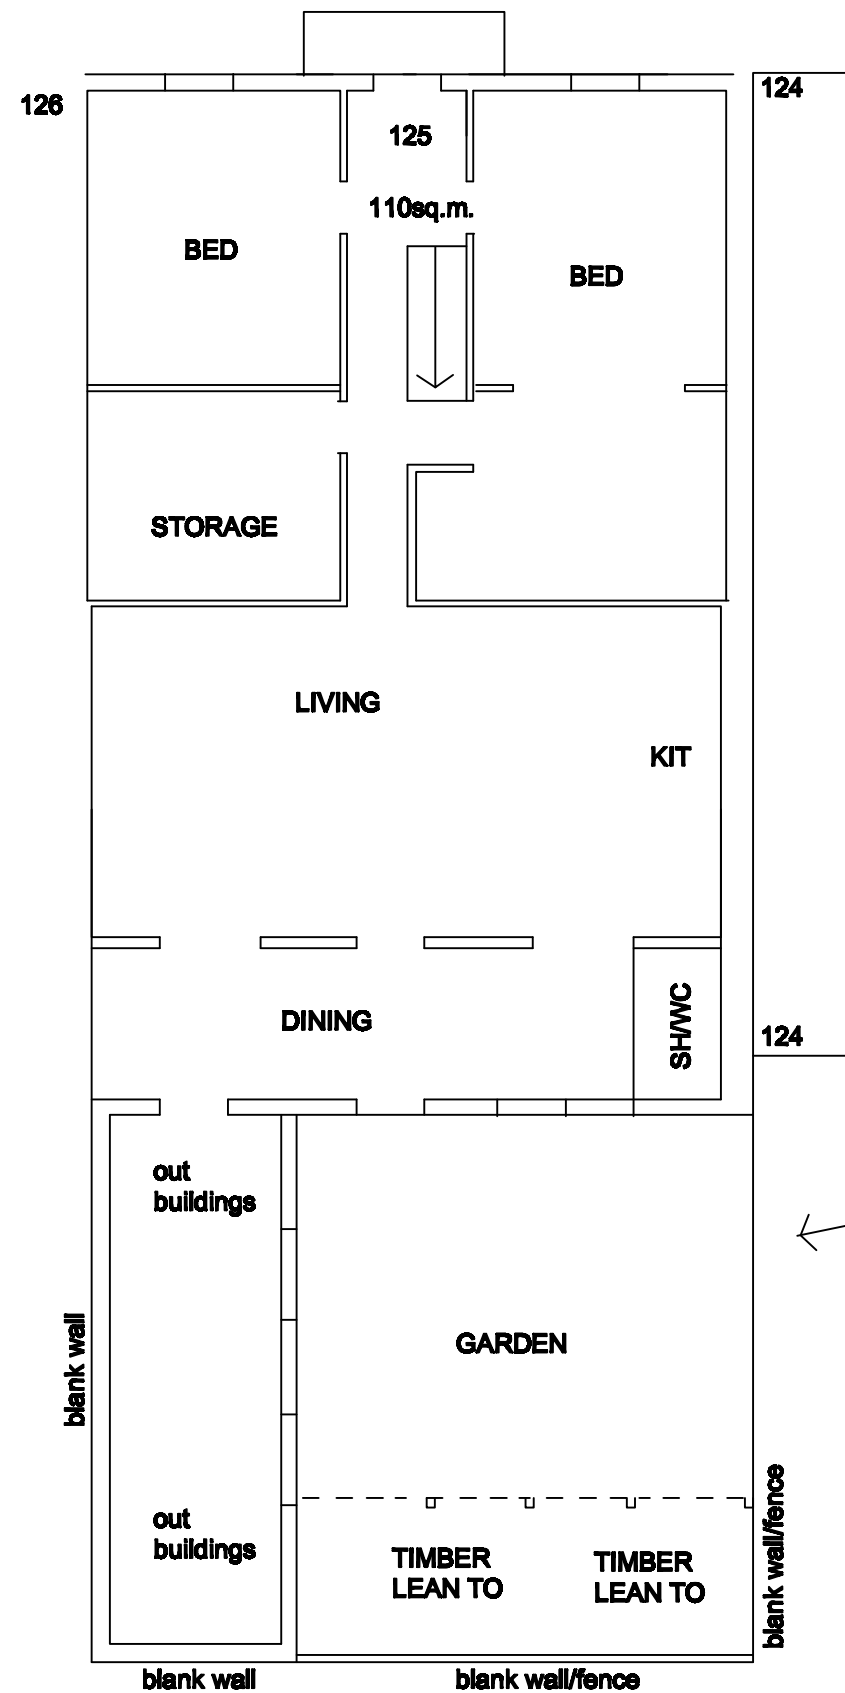


GROUND FLOOR PLAN


0 1 2 3 4 5

9.97 m


10M

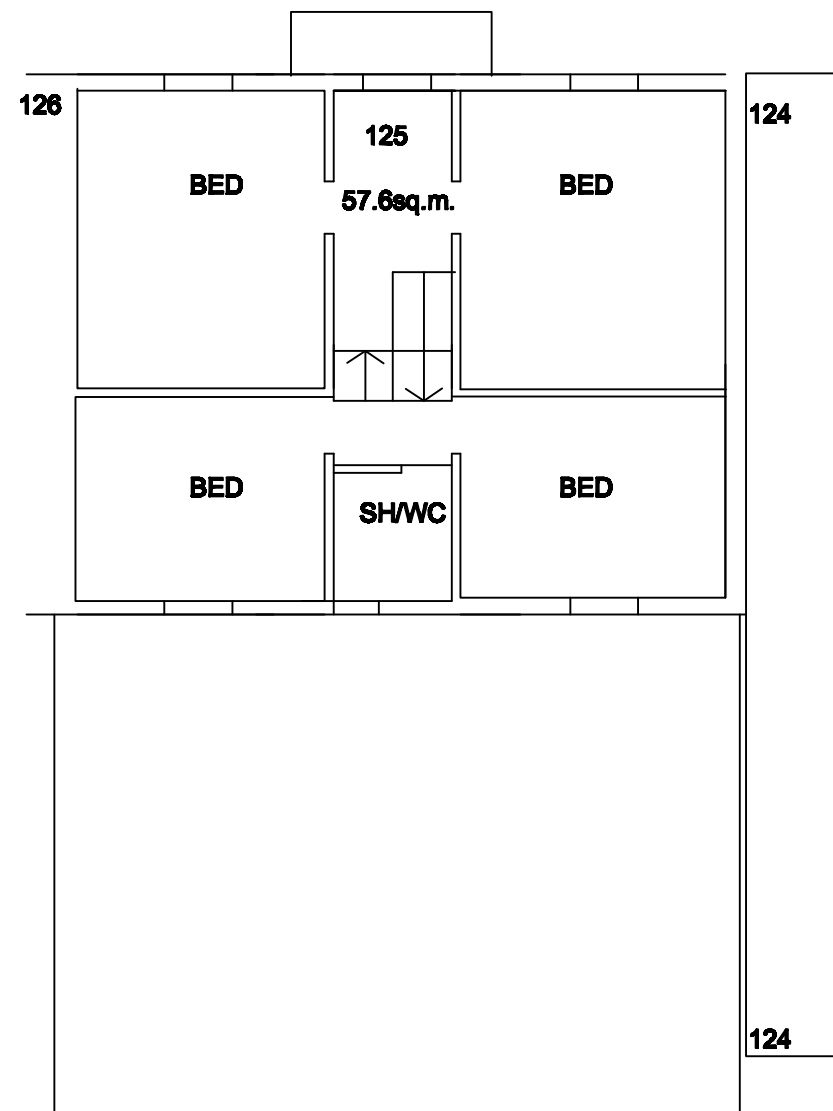


FIRST FLOOR PLAN

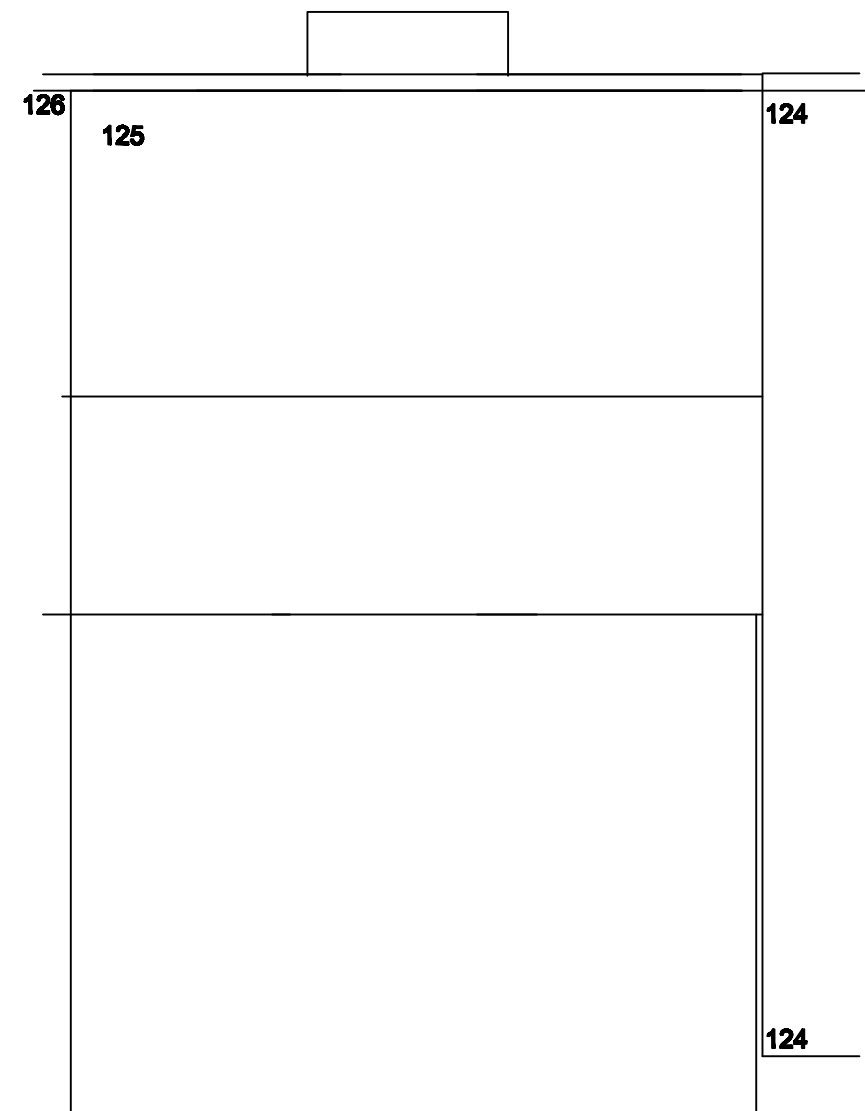

ROOF PLAN

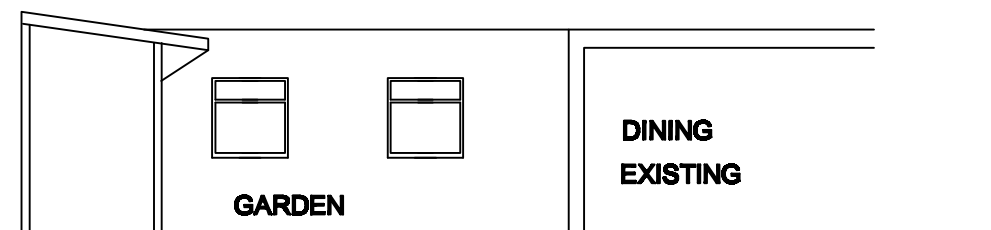

TIMBER LEAN TO out buildings ELEVATION

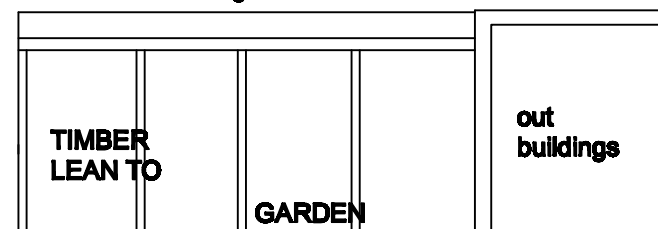

TIMBER LEAN TO ELEVATION

Revision A Oct.2025

Elevations of out buildings added.

MERRITT  
DESIGN  
PARTNERSHIP  
105 CHURCH HILL,  
LOUGHTON,  
ESSEX, IG10 1QR  
TEL. 020-8508-8882  
info@merrittdesign.co.uk

126 WELLINGTON STREET  
GRAVESEND  
DA12 1JE

Scale

EXISTING

Scale  
1:100  
A3

MDP.WST/012

Rev  
A