



1 No. First Floor Front
&
1 No. Ground Floor Front

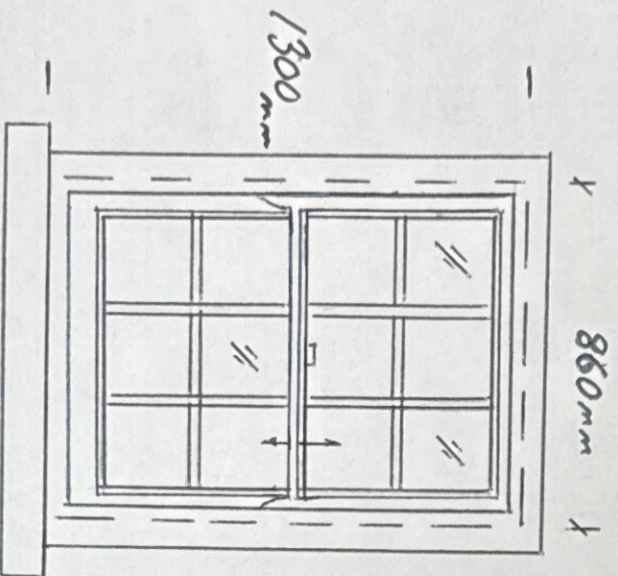


Broken markings depict
outside brickwork line

RE: 22a High Street
Gravesend
DA11 0BA
2 No. Box Frames & Sashes

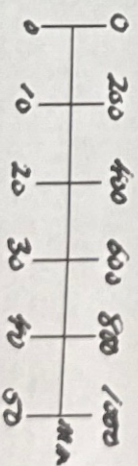

A4 SCALE 1:20

Cross section of Box Frame
Upright, Sash Stiles and
Glazing Bars

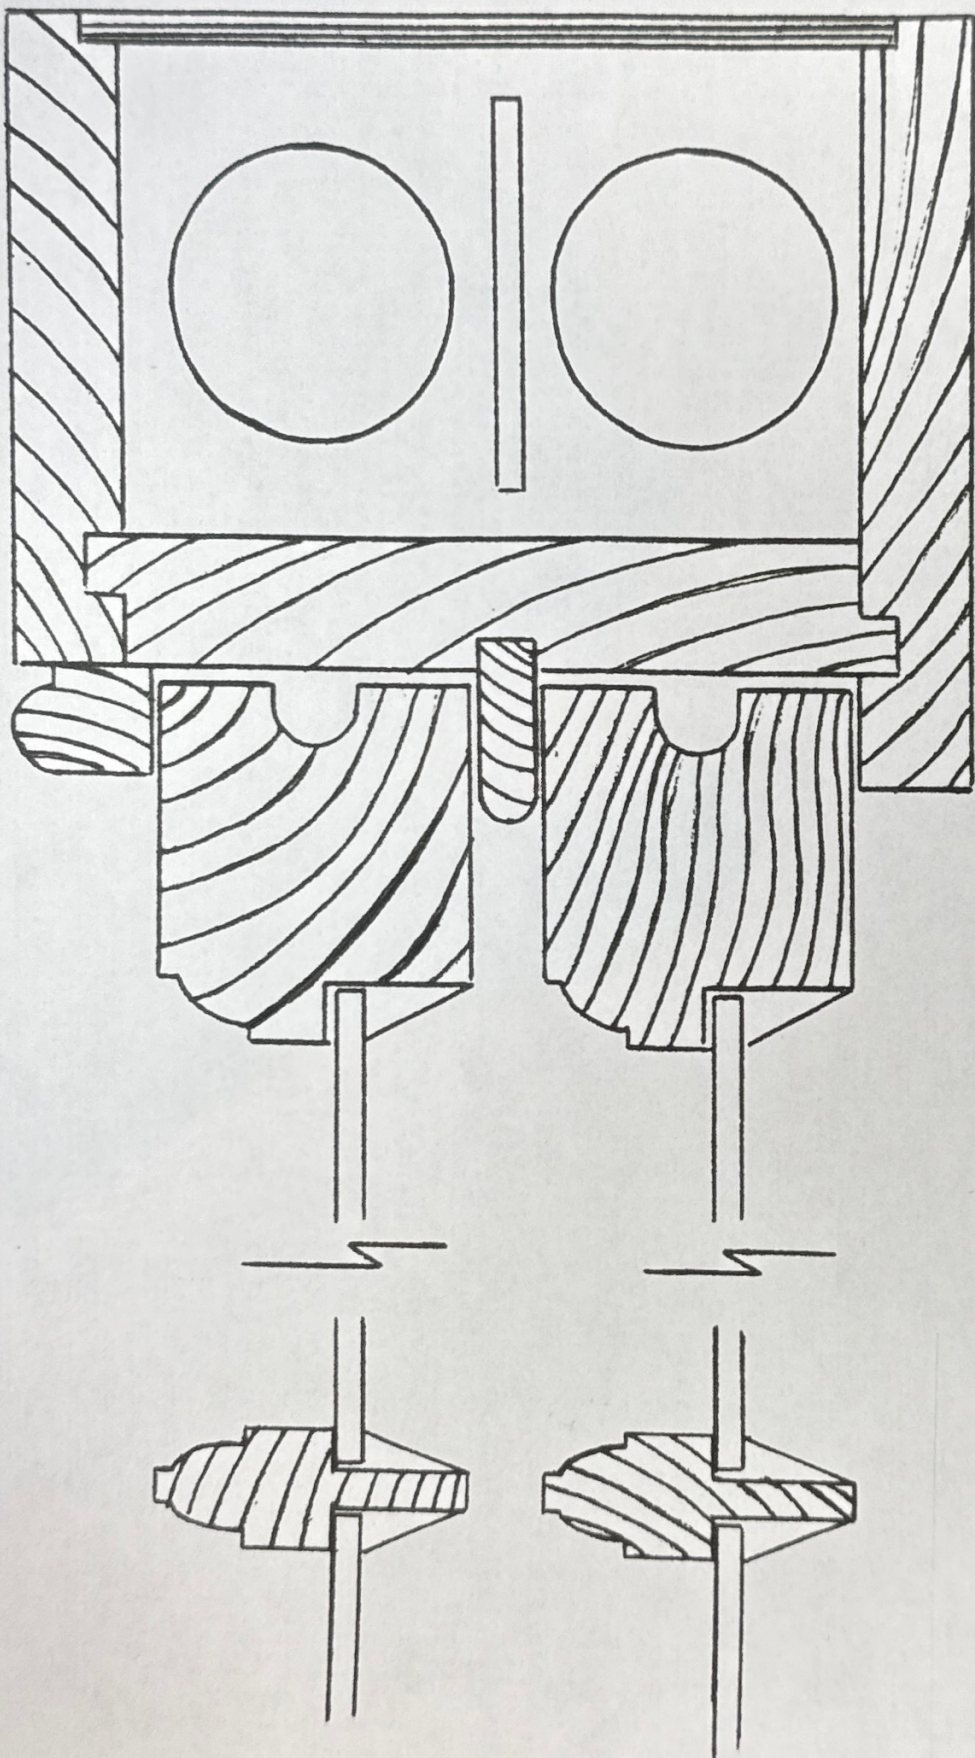

RE: 22a High Street
Gravesend
DA11 0BA
Cross section of proposed
Sash window replacements


RE: 22a High Street

Gravesend

DA11 0BA

Cross section of proposed
Sash window replacements


Cross section of Top Sash
and Lower Sash
Meeting Rail and
Glazing Bar

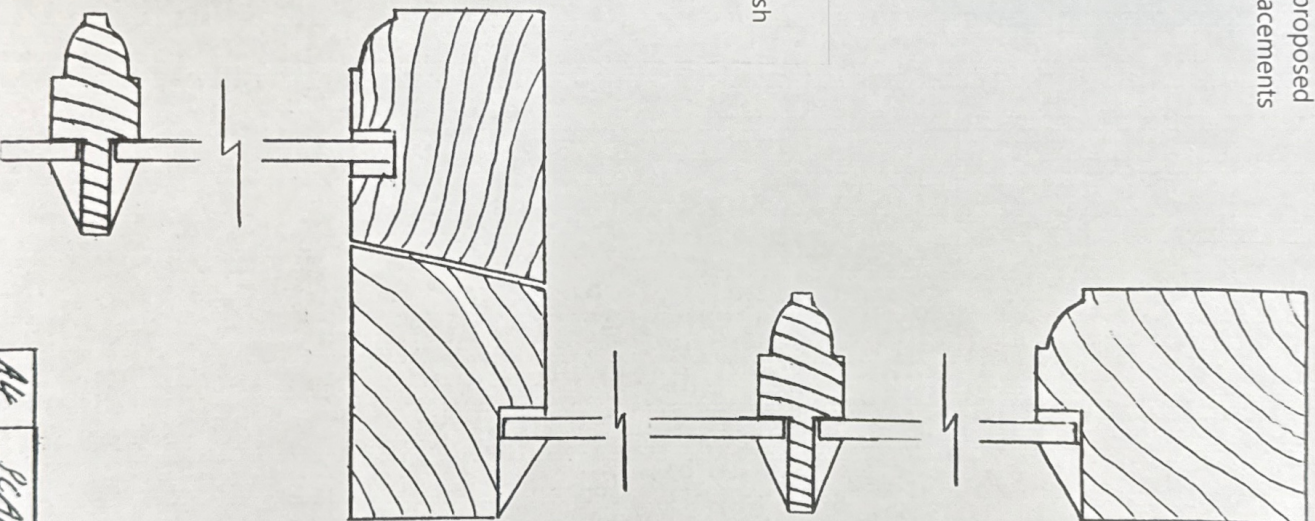

44 SCALE 1:1


RE: 22a High Street
Gravesend
DA11 0BA

Cross section of proposed
Sash window replacements

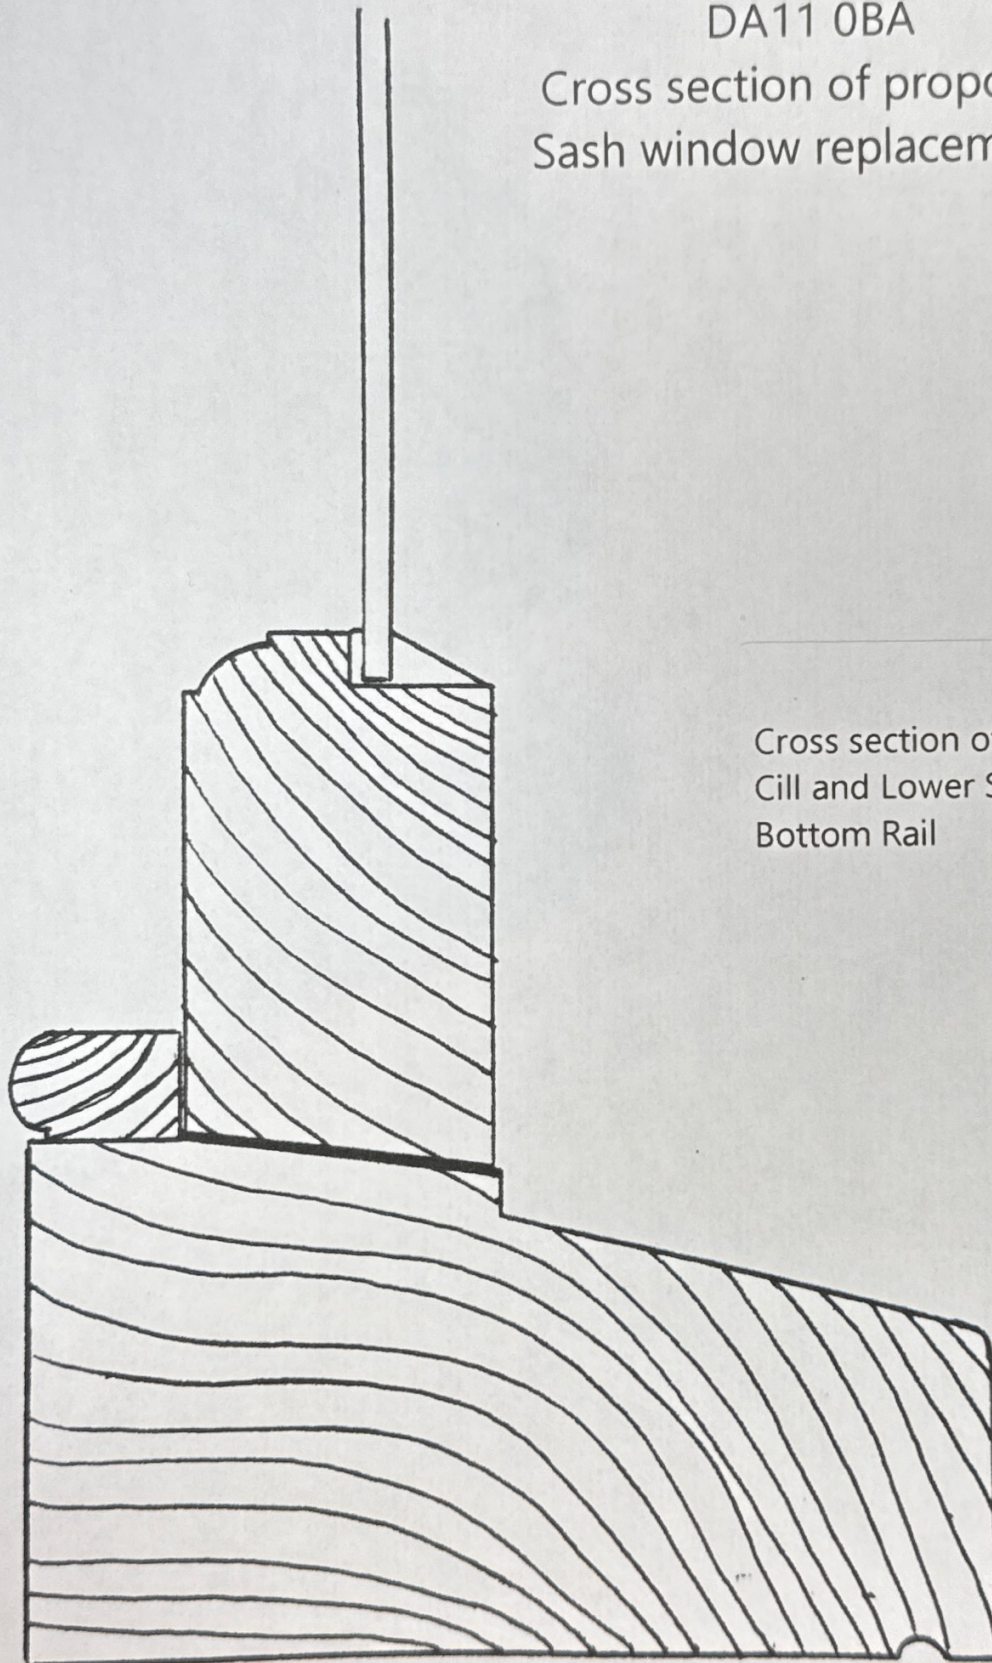

Cross section of Box Frame
Cill and Lower Sash
Bottom Rail

A4 SCALE 1:1

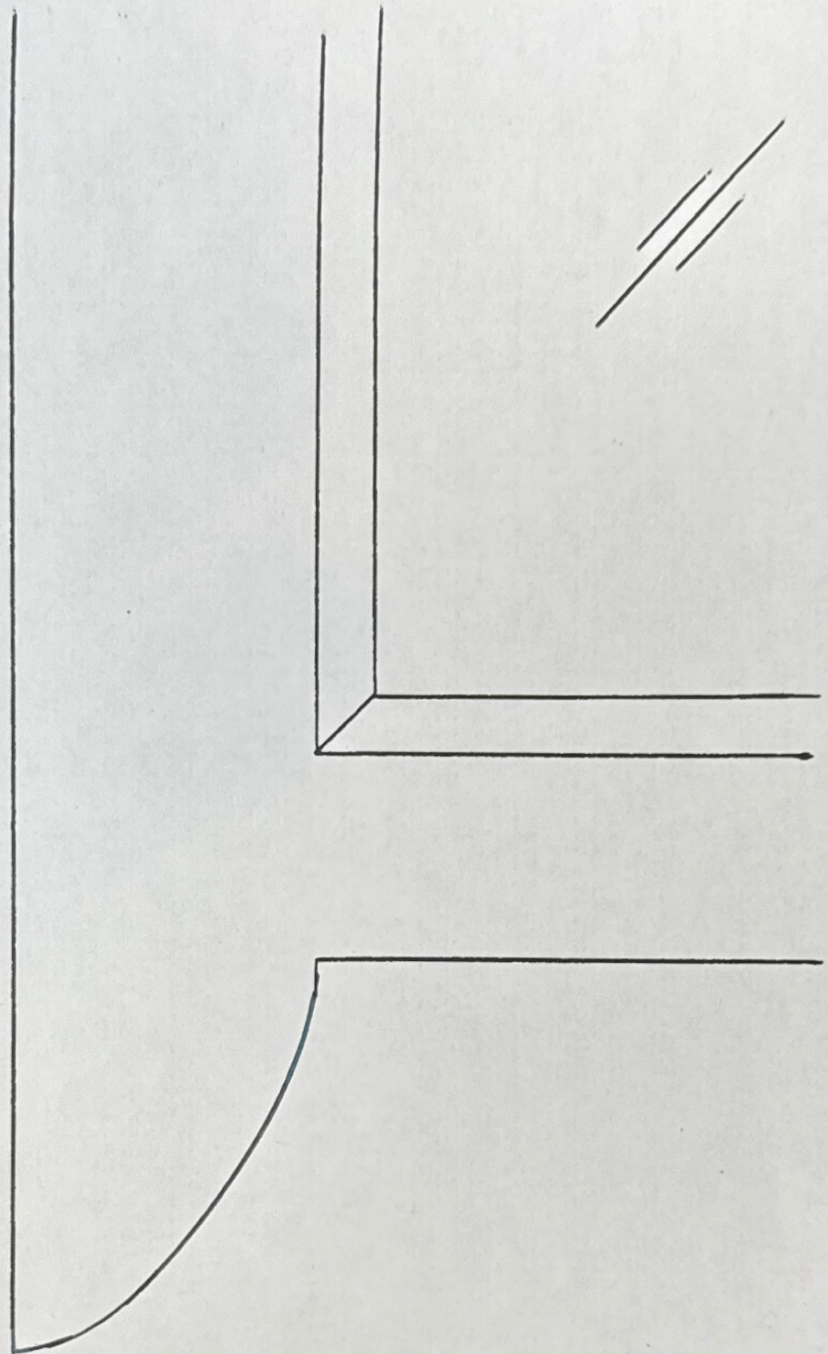

RE: 22a High Street
Gravesend
DA11 0BA

Sash Horn detail of proposed
Sash window replacements

SCALE 1:1