



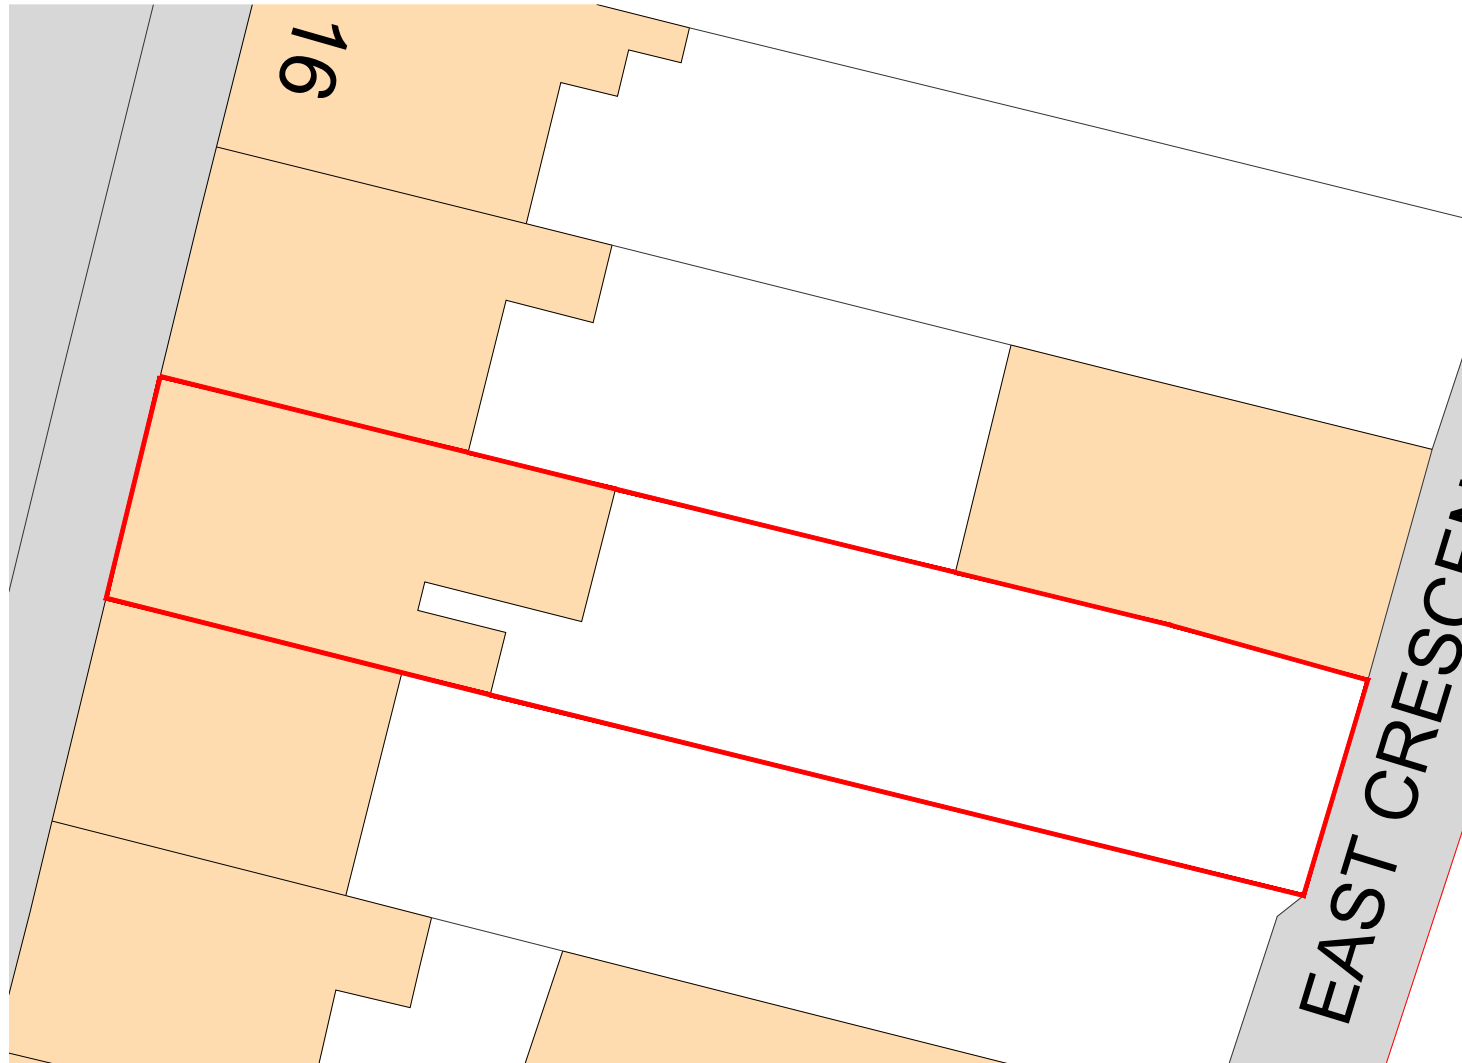

Existing Block Plan
1:200

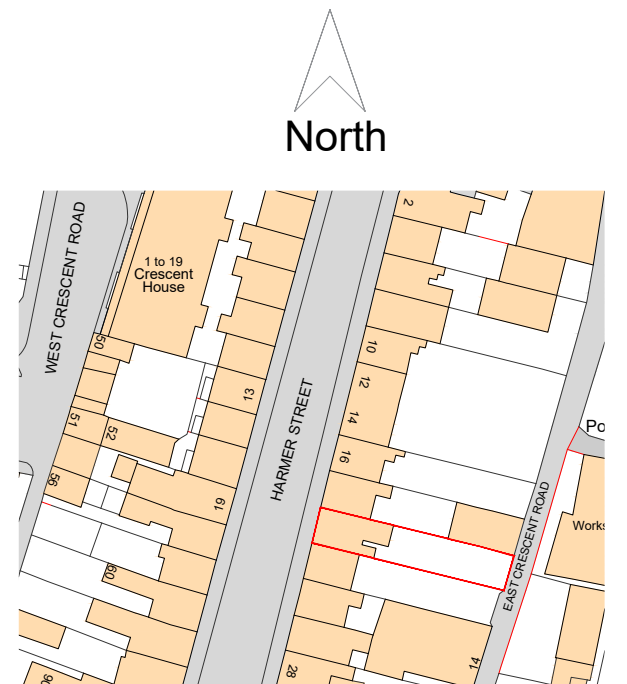

Site Location Plan
1:1250

