




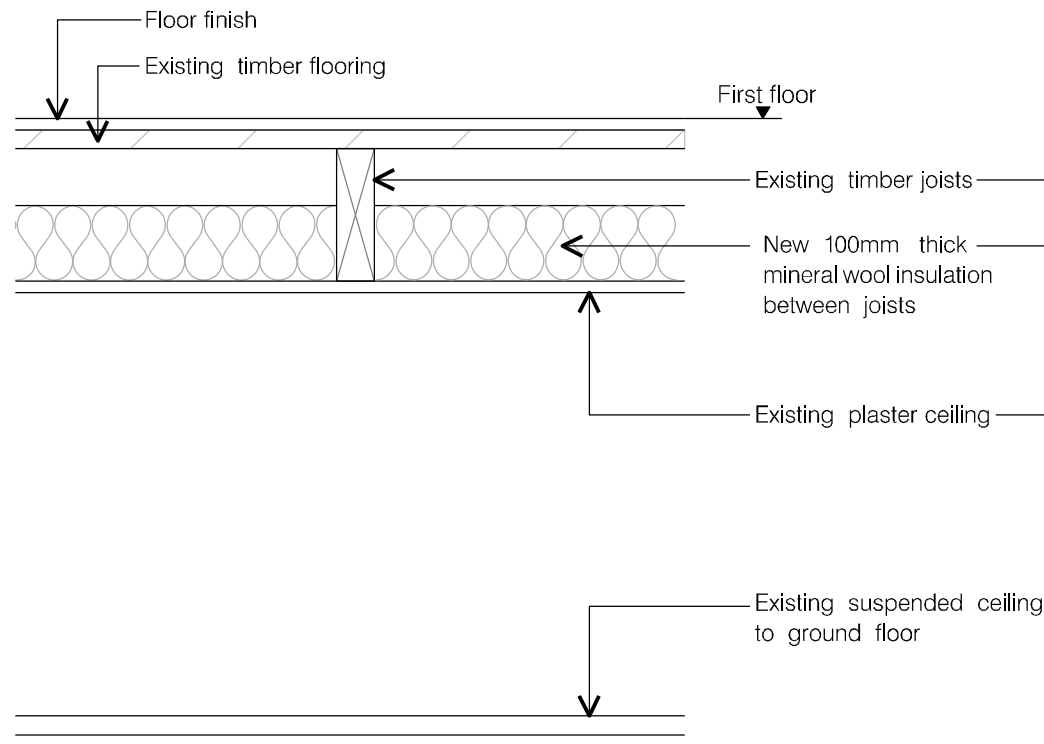


FIRST FLOOR
TYPICAL SECTION DETAIL

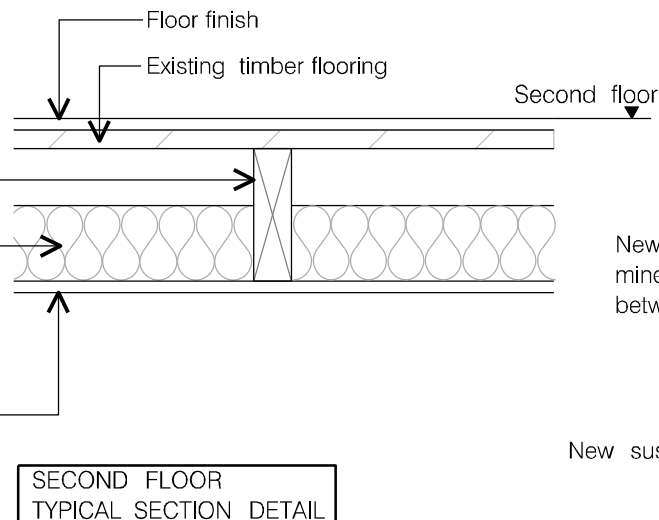


SECOND FLOOR
TYPICAL SECTION DETAIL

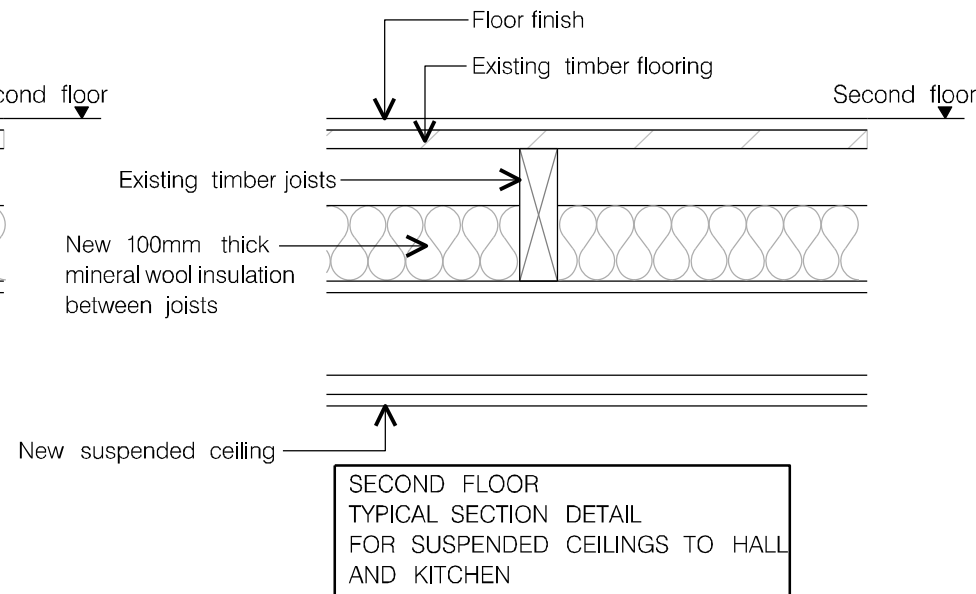


SECOND FLOOR
TYPICAL SECTION DETAIL
FOR SUSPENDED CEILINGS TO HALL
AND KITCHEN

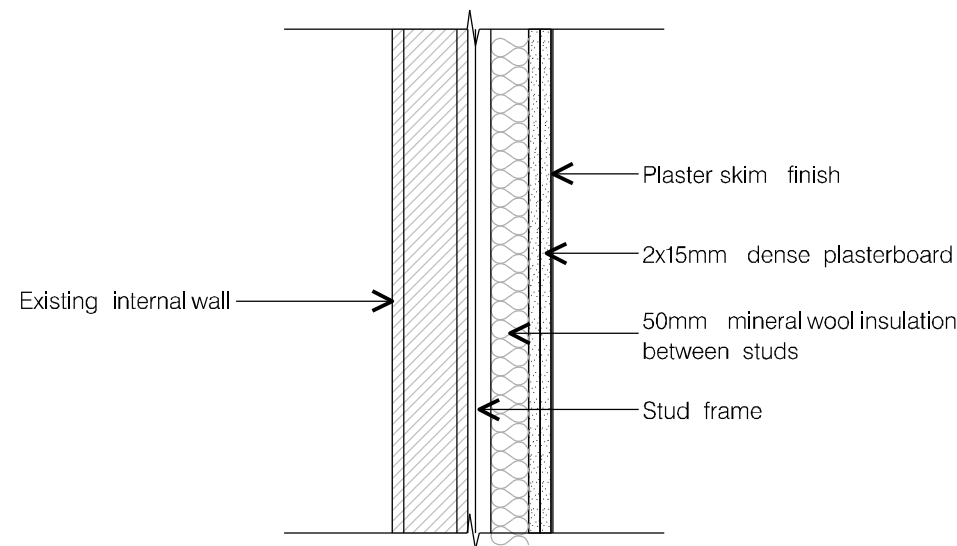

EXISTING INTERNAL WALL UPGRADED
TO SEPARATING WALL
TYPICAL SECTION DETAIL

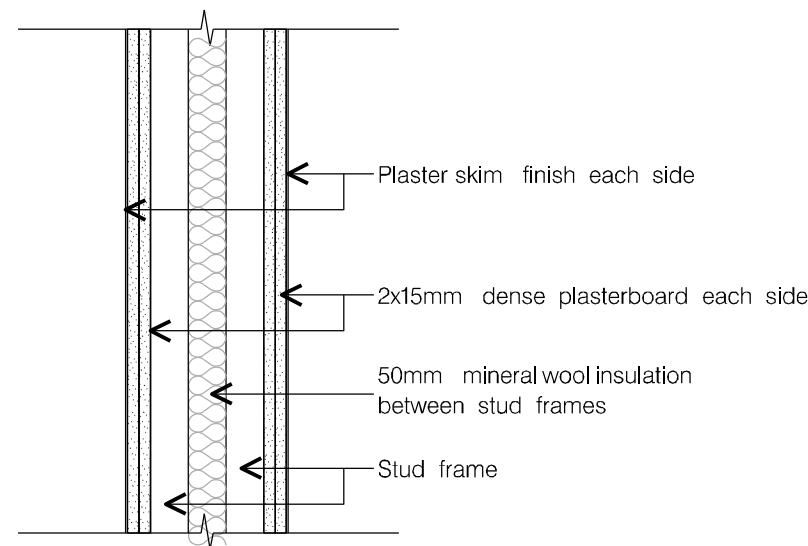

NEW SEPARATING WALL
TYPICAL SECTION DETAIL

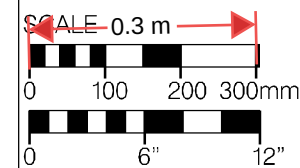

REV.	DESCRIPTION	DATE
------	-------------	------

PROJECT
24 STONE STREET,
GRAVESEND, KENT,
DA11 0NP

DRAWING TITLE
TYPICAL SECTION DETAILS

SCALE 1:10 @ A3 DATE NOVEMBER 2023

DRAWING NO. 3580 / P / 21

THE DRAWING IS THE PROPERTY OF PRUN. IT IS TO BE USED ONLY FOR THE PROJECT AND SITE SPECIFICALLY IDENTIFIED. IT IS NOT TO BE REPRODUCED OR USED FOR ANY OTHER PROJECT WITHOUT THE WRITTEN PERMISSION OF PRUN.

90 BORDOUGH HIGH STREET
LONDON SE1 1LL
TEL: 020 460 1000 FAX: 020 460 1001
www.proun.co.uk email: team@proun.co.uk

PRUN
ARCHITECTS DESIGNERS PLANNERS