

DO NOT SCALE

For the avoidance of doubt, no approvals, reviews, comments or indication of satisfaction given by ARC Engineers in terms of subcontract drawings, products or proposed materials shall reduce or extinguish the obligation of the sub-contractor or supplier to adhere to the specification, general arrangement drawings, statutory requirements and good working practice. ARC Engineer's accept no liability for the selection of materials or workmanship in the execution of the works.

GENERAL NOTES

- These notes are intended to augment drawings and specifications. Where conflict of requirements exists the order of precedence shall be as shown in the specifications. Otherwise the strictest provision shall govern.
- This drawing is to be read in conjunction with all other relevant Engineers and Architects drawings.
- Drawings not to be scaled.
- All dimensions to be checked on site by the contractor. Any discrepancies to be notified to the Engineer/Architect and further instructions obtained before work is commenced.
- The structure is designed to be self-supporting and stable after the building is fully complete. It is the contractors sole responsibility to determine the erection procedure and sequence and ensure that the building and its components are safe during erection. This includes the addition of whatever temporary bracing, guys or tie-downs which may be necessary, such material remaining the property of the contractor upon completion.
- All work to comply to current building regulations and to be in accordance with the relevant British Standards and appropriate Codes of Practice.
- For further notes refer to Project Notes.

SAFETY, HEALTH & ENVIRONMENTAL INFORMATION

In addition to the hazards/risks normally associated with the types of work detailed on this drawing, note the following risks and information.

Risks listed here are not exhaustive. Refer to Risk Assessment Register: XXXXXXX

Construction:



ADD PROJECT NOTES HERE

Demolition

No Unusual hazards/risks

For information relating to Use, Cleaning and Maintenance see Health & Safety File

It is assumed that all works will be carried out by a competent contractor working, where appropriate, to an approved method statement



INDICATES A RESIDUAL RISK REQUIRING A COMPULSORY ACTION




INDICATES A RESIDUAL RISK FOR INFORMATION




INDICATES A RESIDUAL RISK REQUIRING PROHIBITIVE ACTION




INDICATES A RESIDUAL RISK AS A WARNING

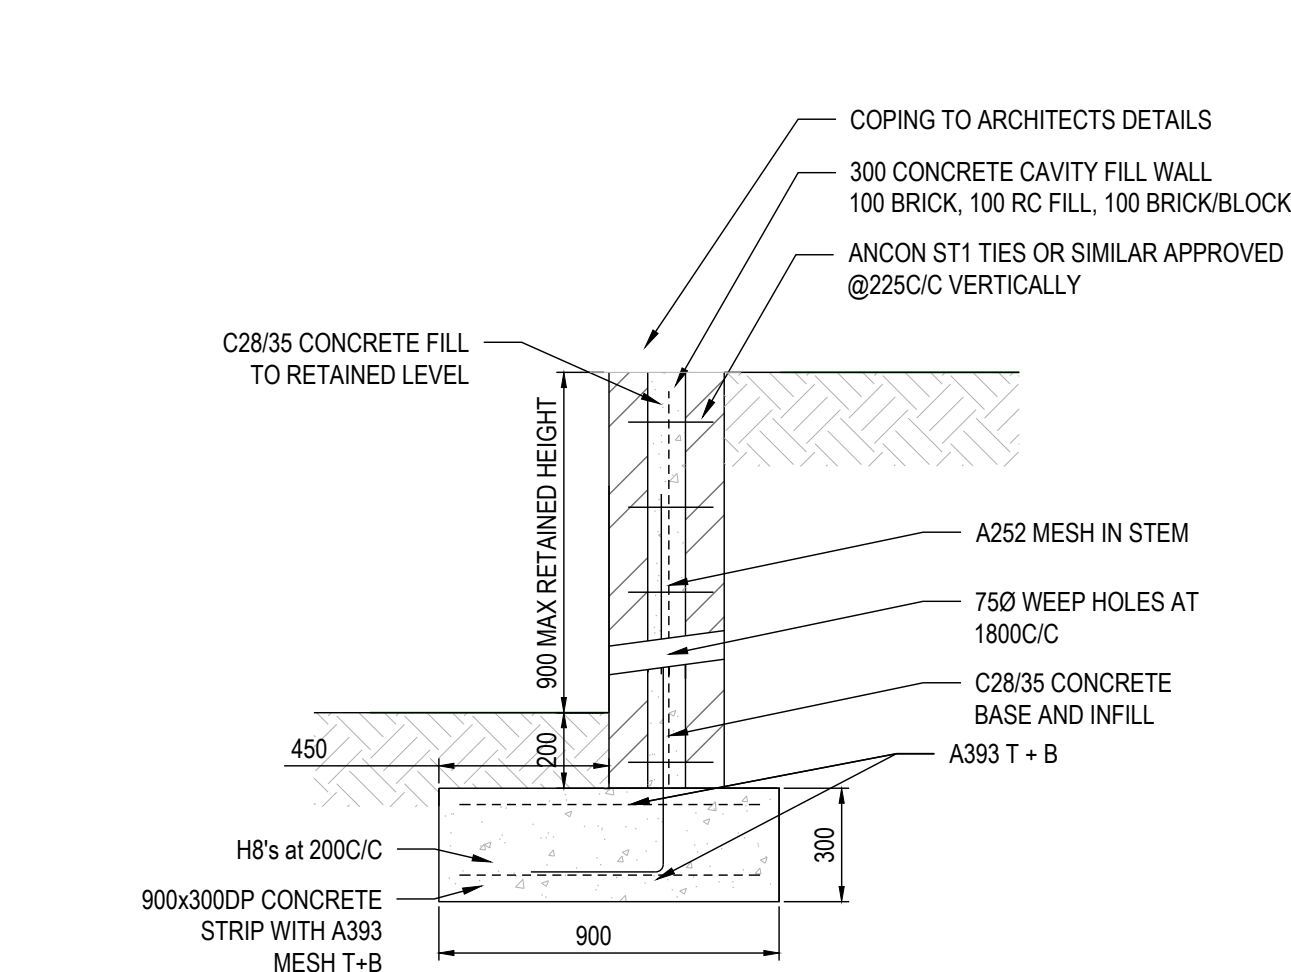


RETAINING WALL DETAIL
MAX 0.9m RETAINED HEIGHT WITH PARAPET
SCALE 1:20

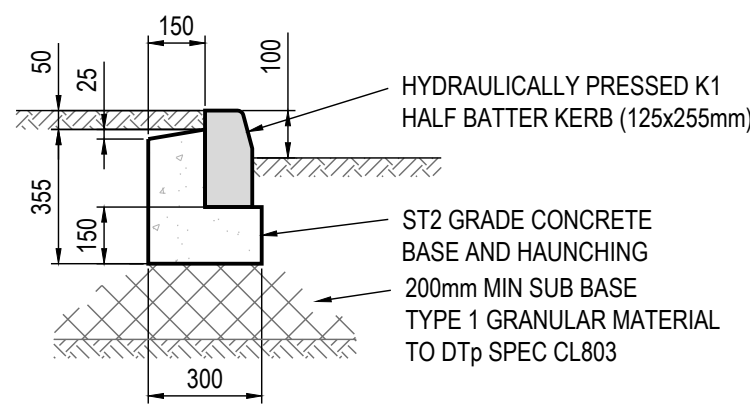


HALF BATTER KERB DETAIL
SCALE 1:20

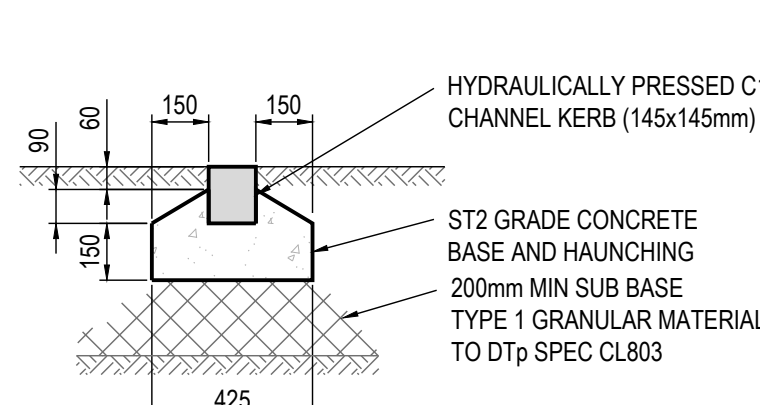


CHANNEL KERB DETAIL
SCALE 1:20

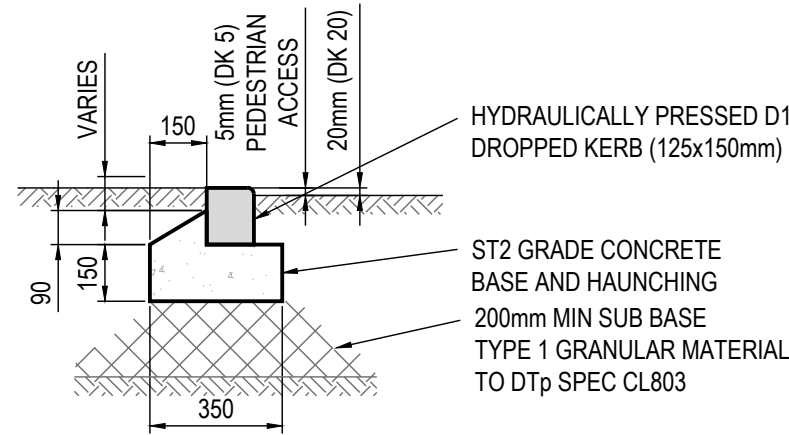


DROPPED KERB DETAIL
SCALE 1:20

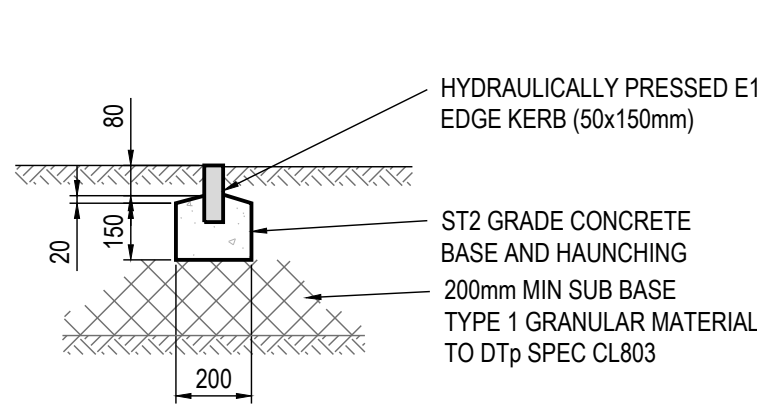


EDGE KERB DETAIL
SCALE 1:20

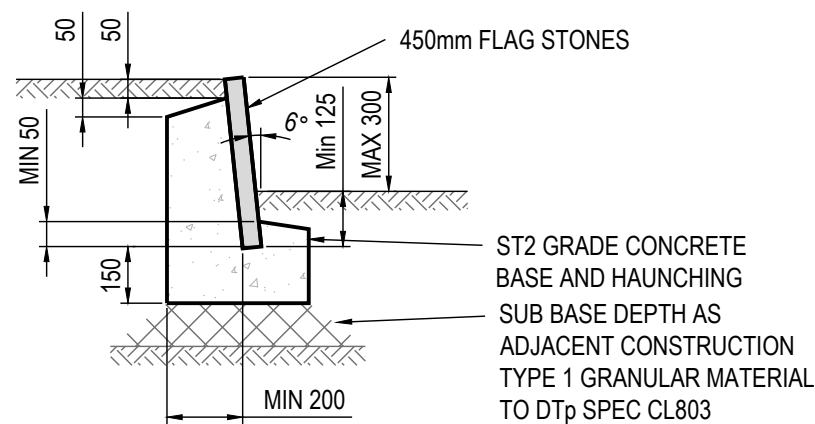

FLAG ON EDGE DETAIL
RETAINING 300mm MAX
SCALE 1:20

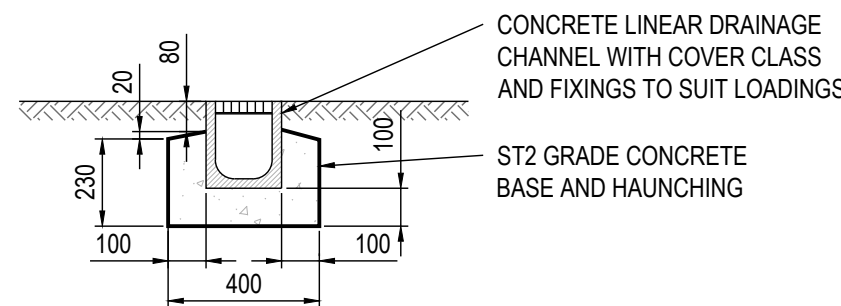


LINEAR DRAINAGE CHANNEL DETAIL
SCALE 1:20

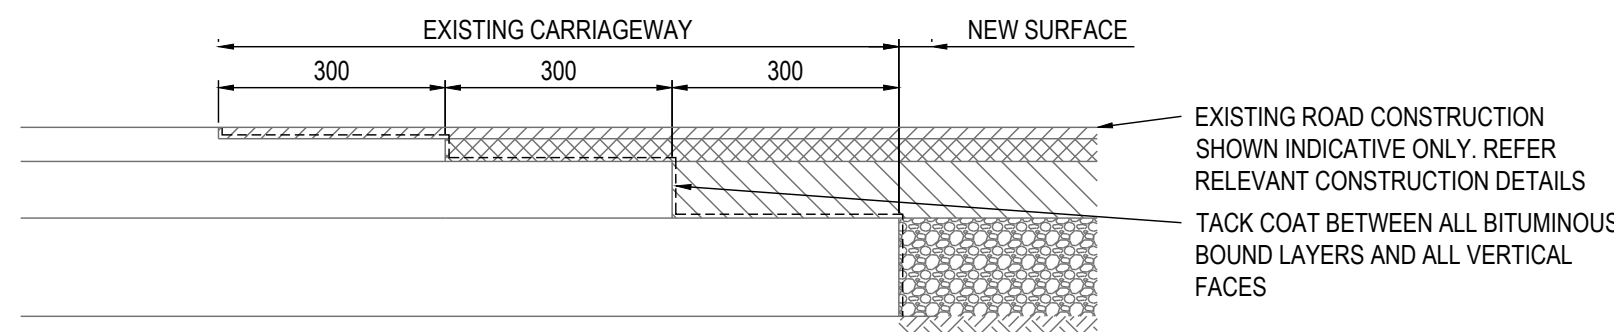

CARRIAGEWAY TIE IN DETAIL
SCALE 1:20

EXISTING ROAD TO BE MADE GOOD TO MATCH EXISTING CONSTRUCTION

FOOTPATHS TO BE MADE GOOD TO MATCH EXISTING CONSTRUCTION, LAYERS IN 300mm MIN STEPS SIMILAR TO DETAIL AS SHOWN

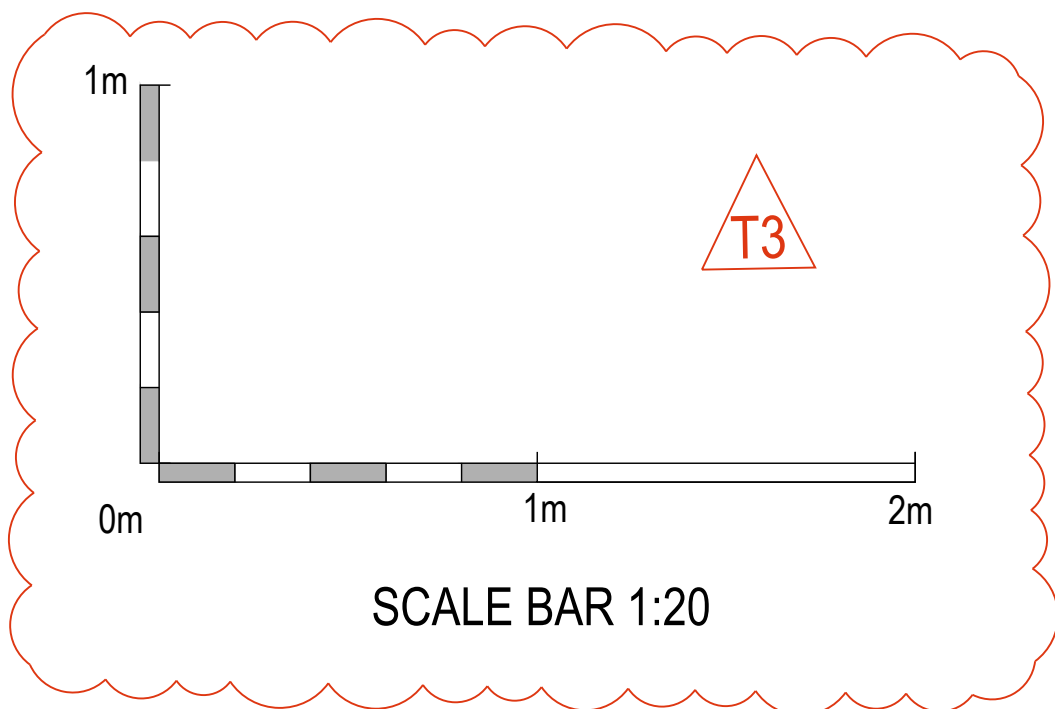

T3	SCALE BAR ADDED	JAB	07.03.2023
T2	RETAINING WALL DETAIL ADDED	JAB	07.10.2022
T1	AMENDED TO TENDER ISSUE	JAB	27.04.2022
P1	INITIAL ISSUE	PJH	19.04.2022
REV	DETAIL	BY	CHK DATE

CONSULTING STRUCTURAL AND CIVIL ENGINEERS			
3 CADMAN COURT, LEEDS, LS27 0RX Phone: 0113 253 3904 www.arc-engineers.co.uk			
CLIENT: AVERY			
PROJECT: CARE HOME, CENTRAL AVENUE, GRAVESEND			
TITLE: EXTERNAL WORKS KERB DETAILS			
DRAWING STATUS: TENDER			
DRAWN: PJH	DATE: 14.03.2022	DRAWN: JAB	DATE: 19.04.2022
CONTRACT No: 22026		SCALE @ A1: 1:20	
PROJECT No:	ORIGINATOR:	ZONE:	LEVEL:
22 026 - ARC - XX - XX - DR - C - 0651 - T3			
© ARC ENGINEERS LTD 2022			