



- KEY
- Multi-use games area
 - Planting
 - Brick raised beds
 - Timber benches
 - Hedge
 - Resin-bound gravel car park
 - Tall sports fence
 - Picket fence

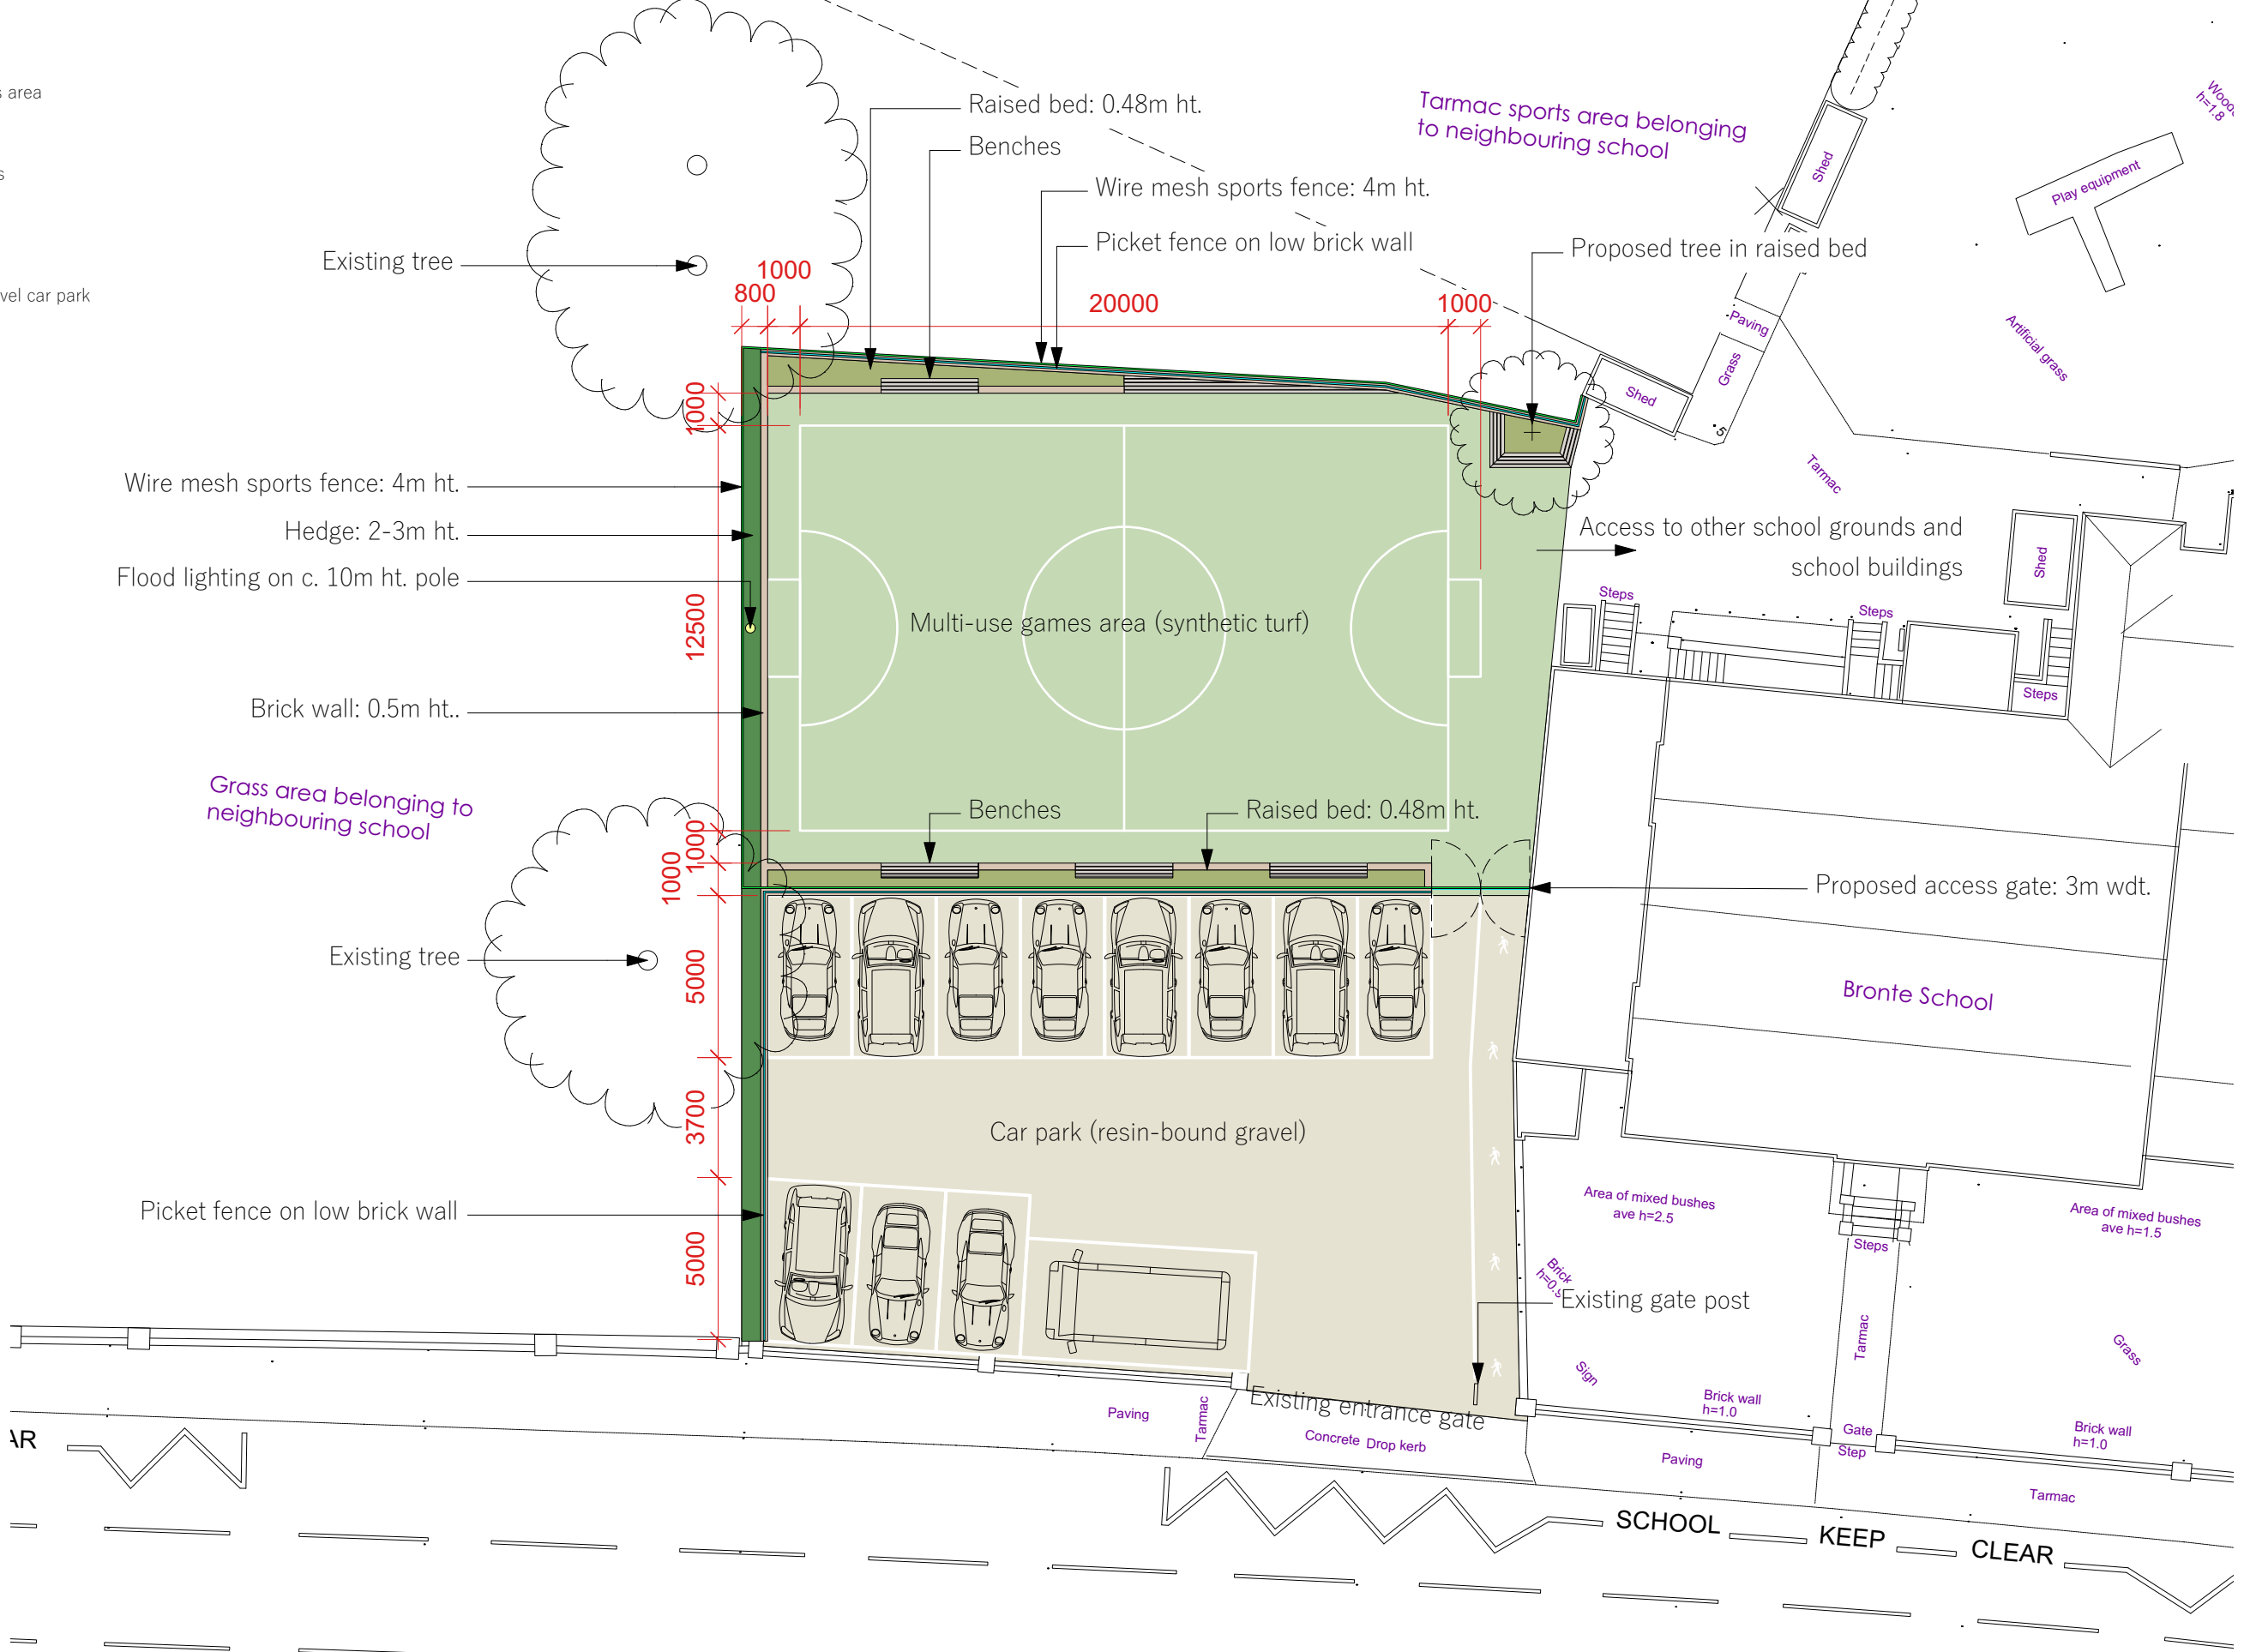

- Note:
- All dimensions are in millimeters unless otherwise indicated.
 - Any discrepancies in this drawing are to be brought to the immediate notice of the Landscape Architect.
 - The drawing is not to be scaled.
 - All existing dimensions/levels etc. indicated on the drawings are to be verified on site.

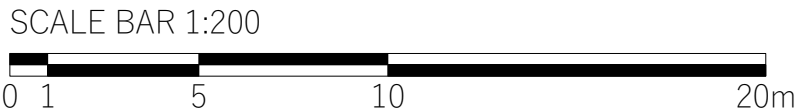

Hal Forbes Adam
Landscape Architecture & Garden Design
hal@halforbesadam.com
+44 (0) 7814 446 379

Project: Bronte School Car Park & Games Pitch
Drawing Title: Proposed General Arrangement Plan
Scale = 1:200@A3
Date: 07.03.2023
Drawing no.: 002
Revision: B (scale bar added)