

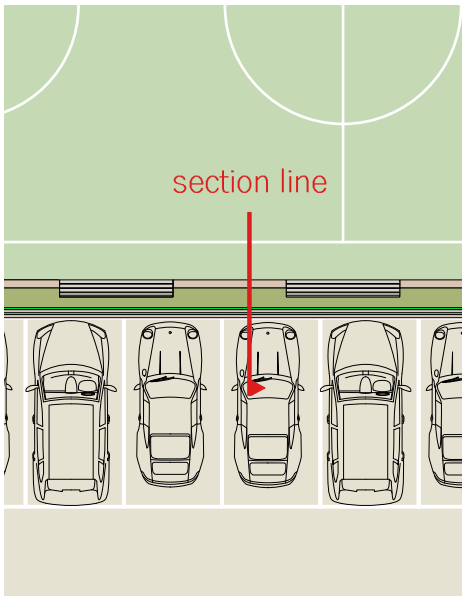


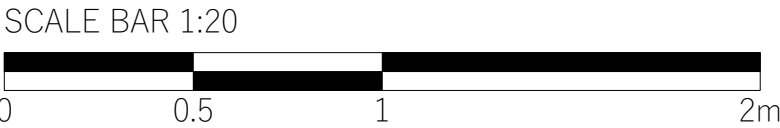

Location plan

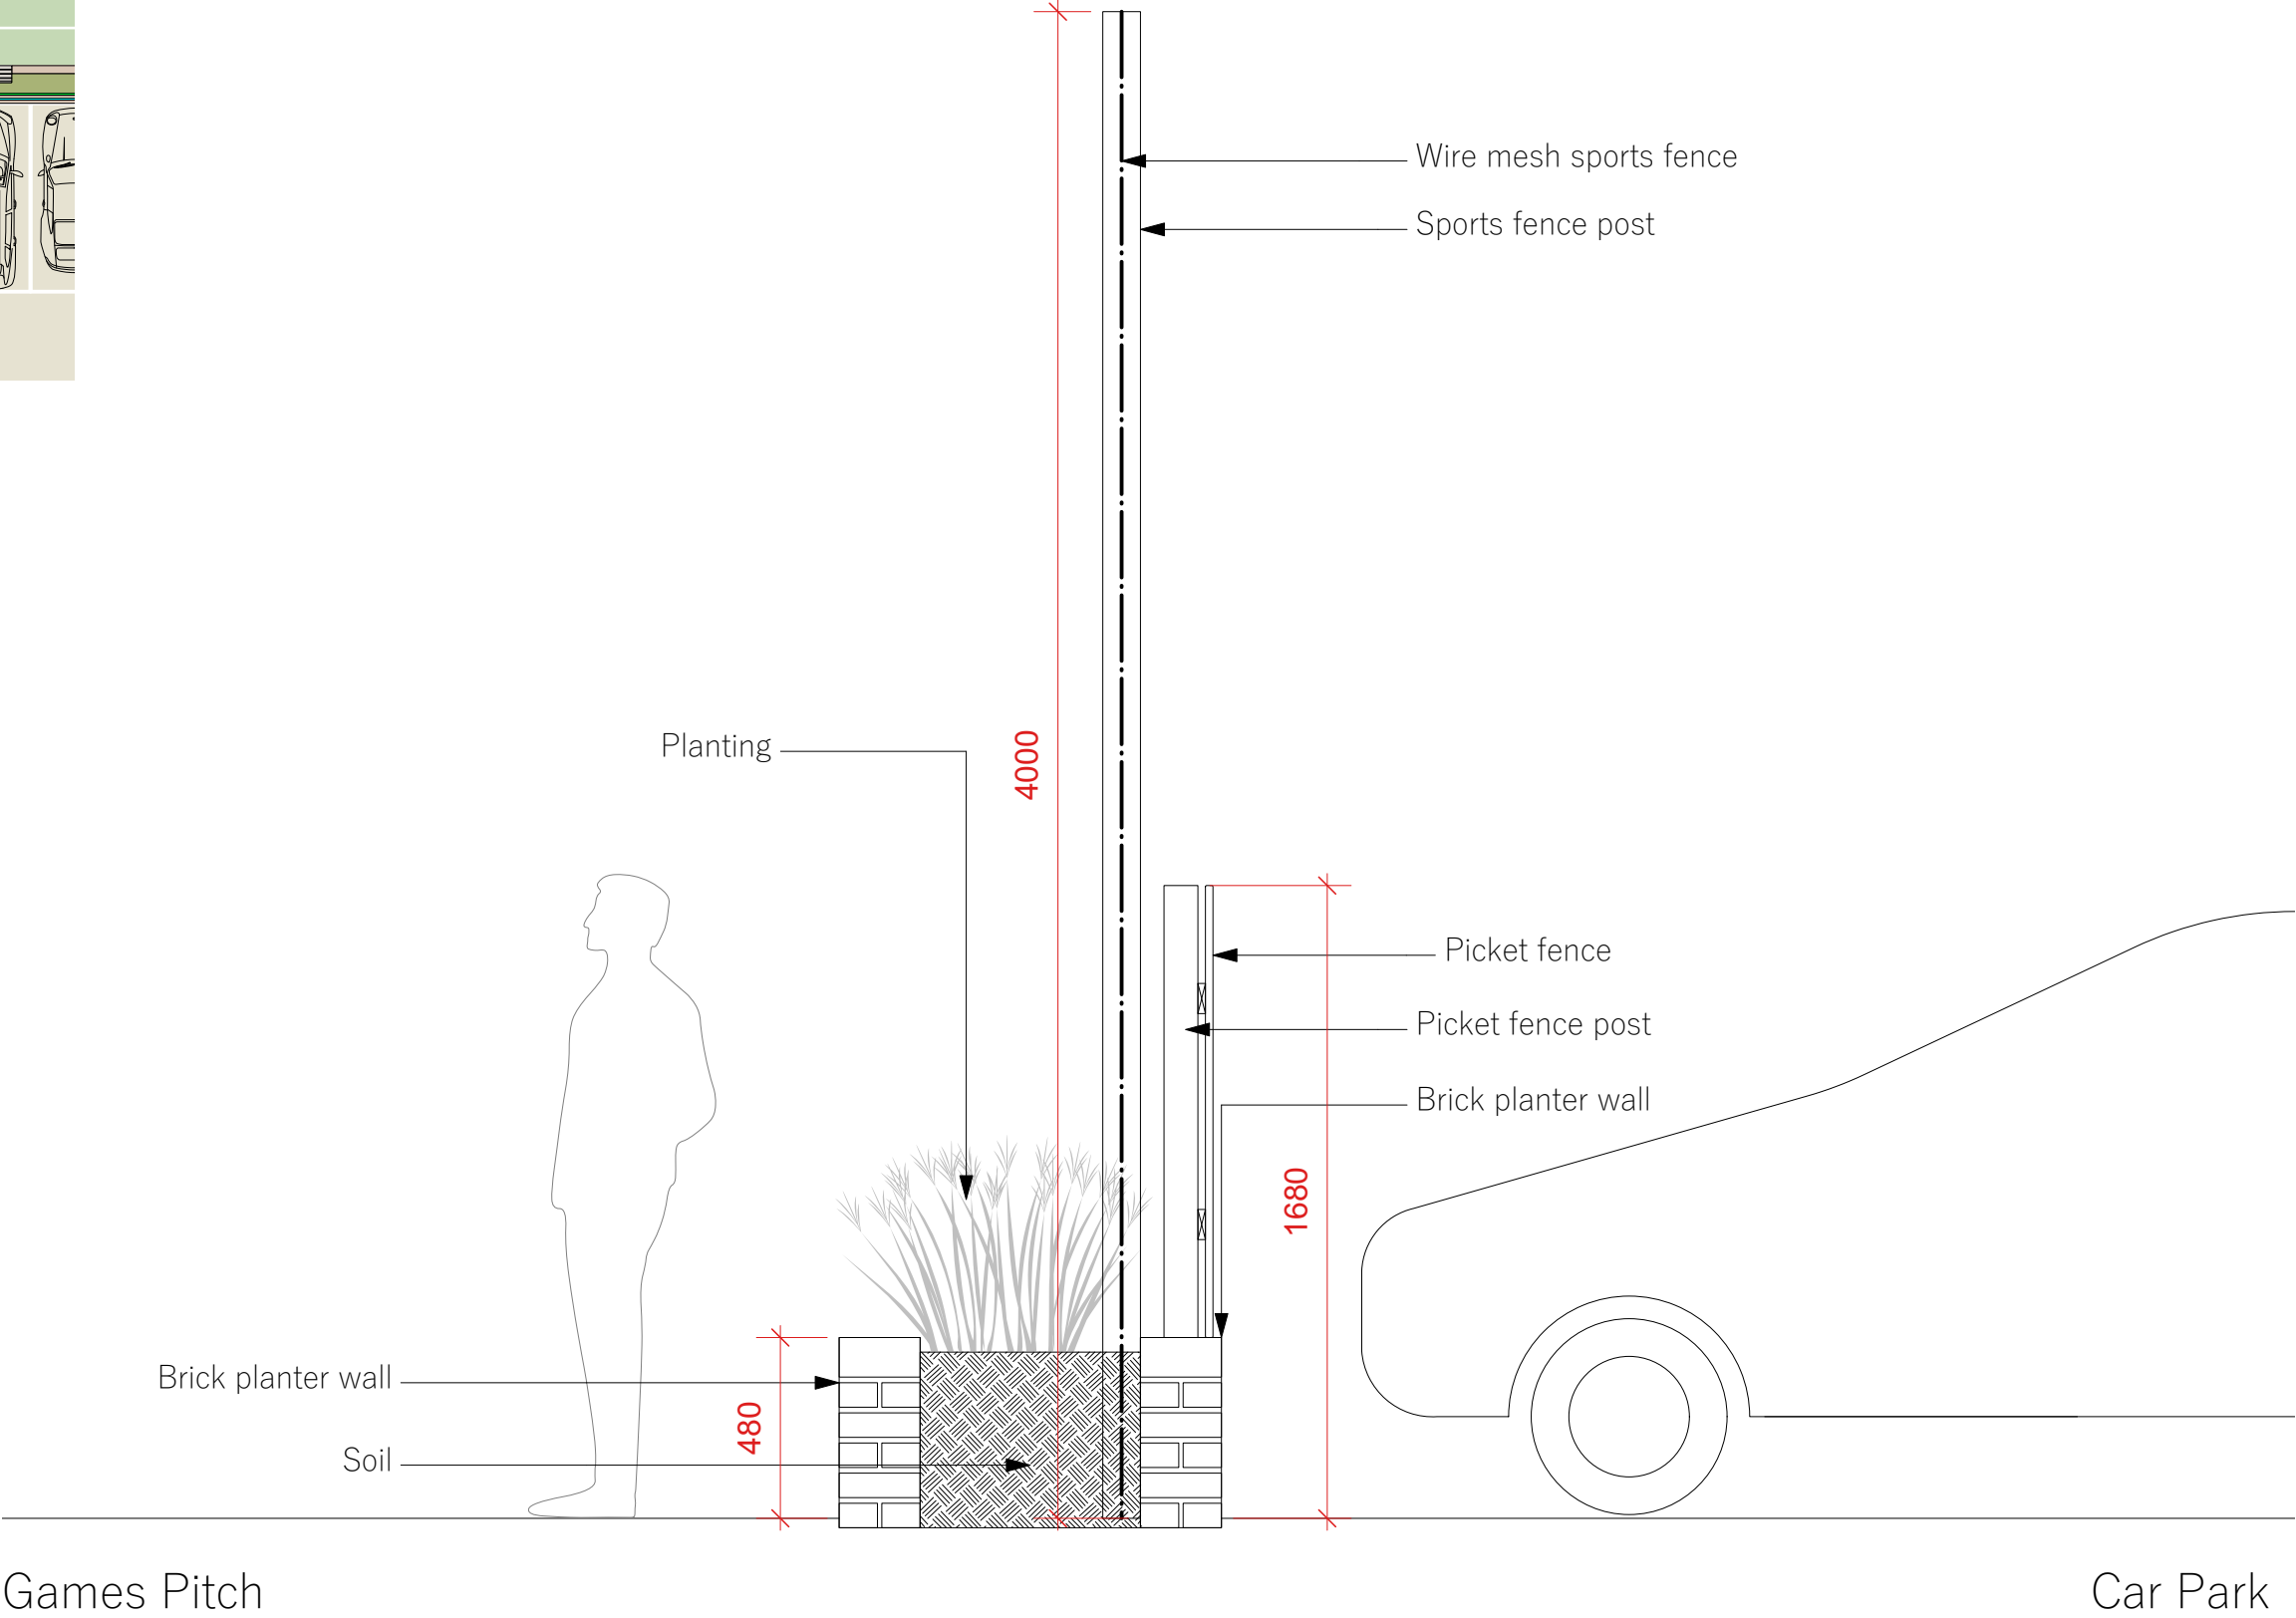

- Note:
1. All dimensions are in millimeters unless otherwise indicated.
 2. Any discrepancies in this drawing are to be brought to the immediate notice of the Landscape Architect.
 3. The drawing is not to be scaled.
 4. All existing dimensions/levels etc. indicated on the drawings are to be verified on site.

Hal Forbes Adam
Landscape Architecture & Garden Design
hal@halforbesadam.com
+44 (0) 7814 446 379

Project:	Bronte School Car Park & Games Pitch
Drawing Title:	Proposed Section Through Planter
Scale = 1:20@A3	Drawing no.: 003
Date: 07.03.2023	Revision: A (scale bar added)