


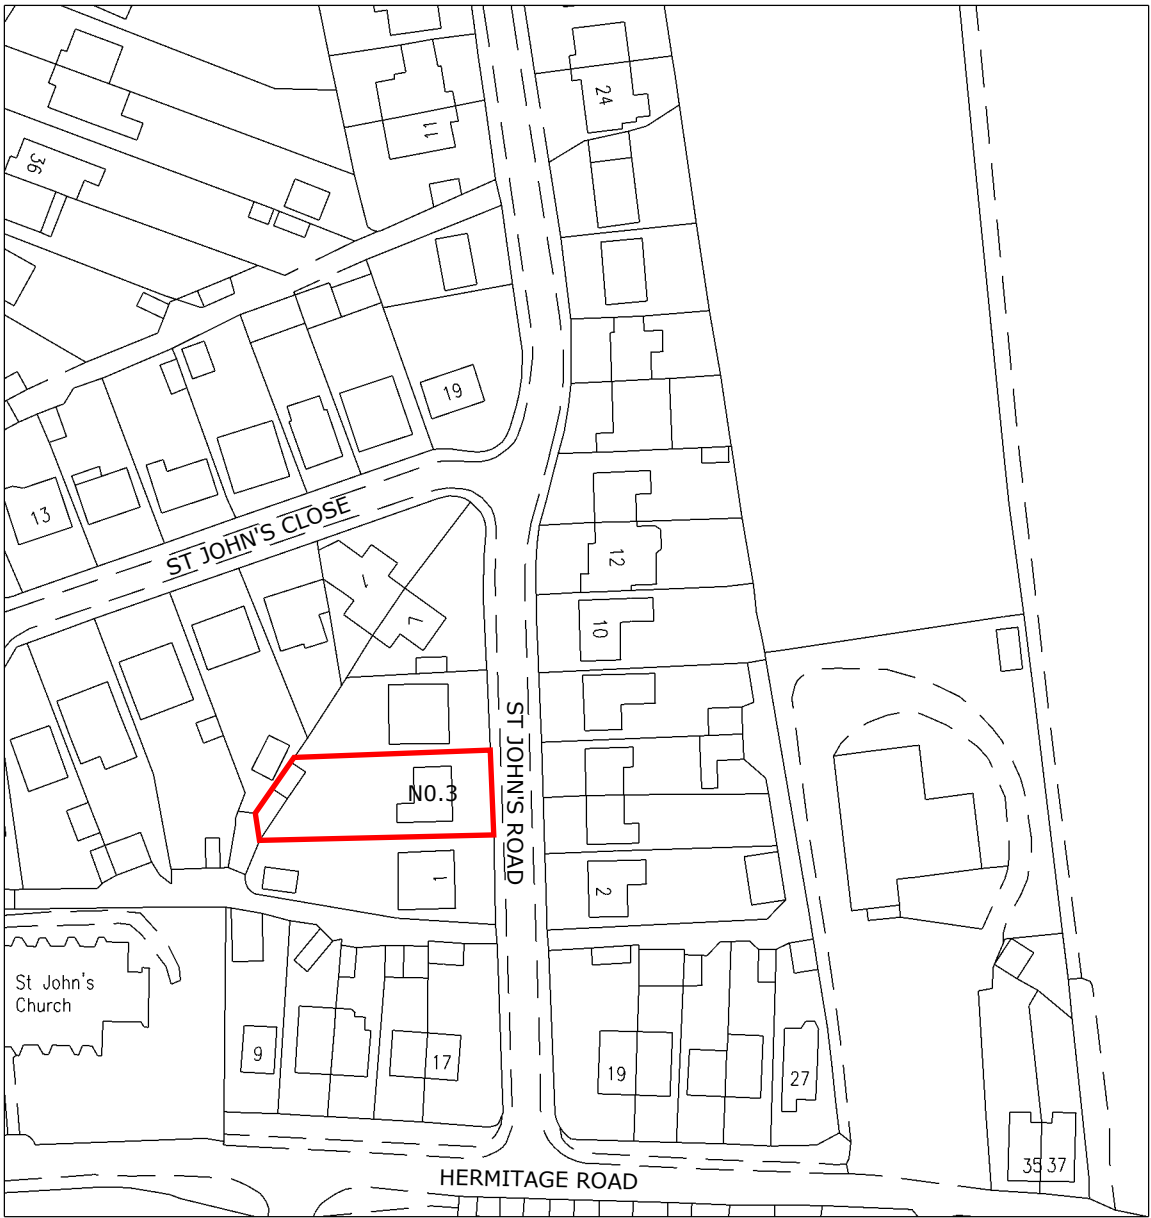

3 ST JOHN'S ROAD
HIGHAM
ROCHESTER
KENT ME3 7BY

Steve Baker Architect
78 Pound Road East Peckham Tonbridge Kent TN12 5BJ
18 Hatton Place London EC1M 8RU
T: +44 (0)1622 870275
E: contact@stevebakerarchitect.com
W: www.stevebakerarchitect.com


S	R	Date	Description
Note - Do not scale from this drawing except for planning application purposes. All dimensions must be checked on site by the contractor and any discrepancies reported immediately.			
© COPYRIGHT 2024 STEVE BAKER ARCHITECT Ordnance Survey. © Crown Copyright 2024. All rights reserved. Supplied by UK Map Centre Licence number 100046957.			

arb
Architects
Registration
Board

RIBA
Chartered Practice

ACA
ASSOCIATION OF
CONSULTANT ARCHITECTS

MR and MRS A. MOORE

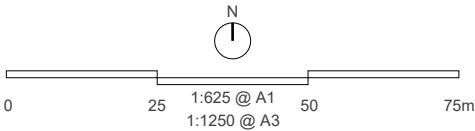

Client:
MR and MRS A. MOORE
Project Title:
3 ST. JOHN'S ROAD, HIGHAM
Status: PLANNING Stage: P Scale: 1:625/1250 Sheet: A1/A3

Drawing Title:
LOCATION PLAN
Project No: A26250 Disc: A Building: - Package: - Drawing No: 1000 Revision: -