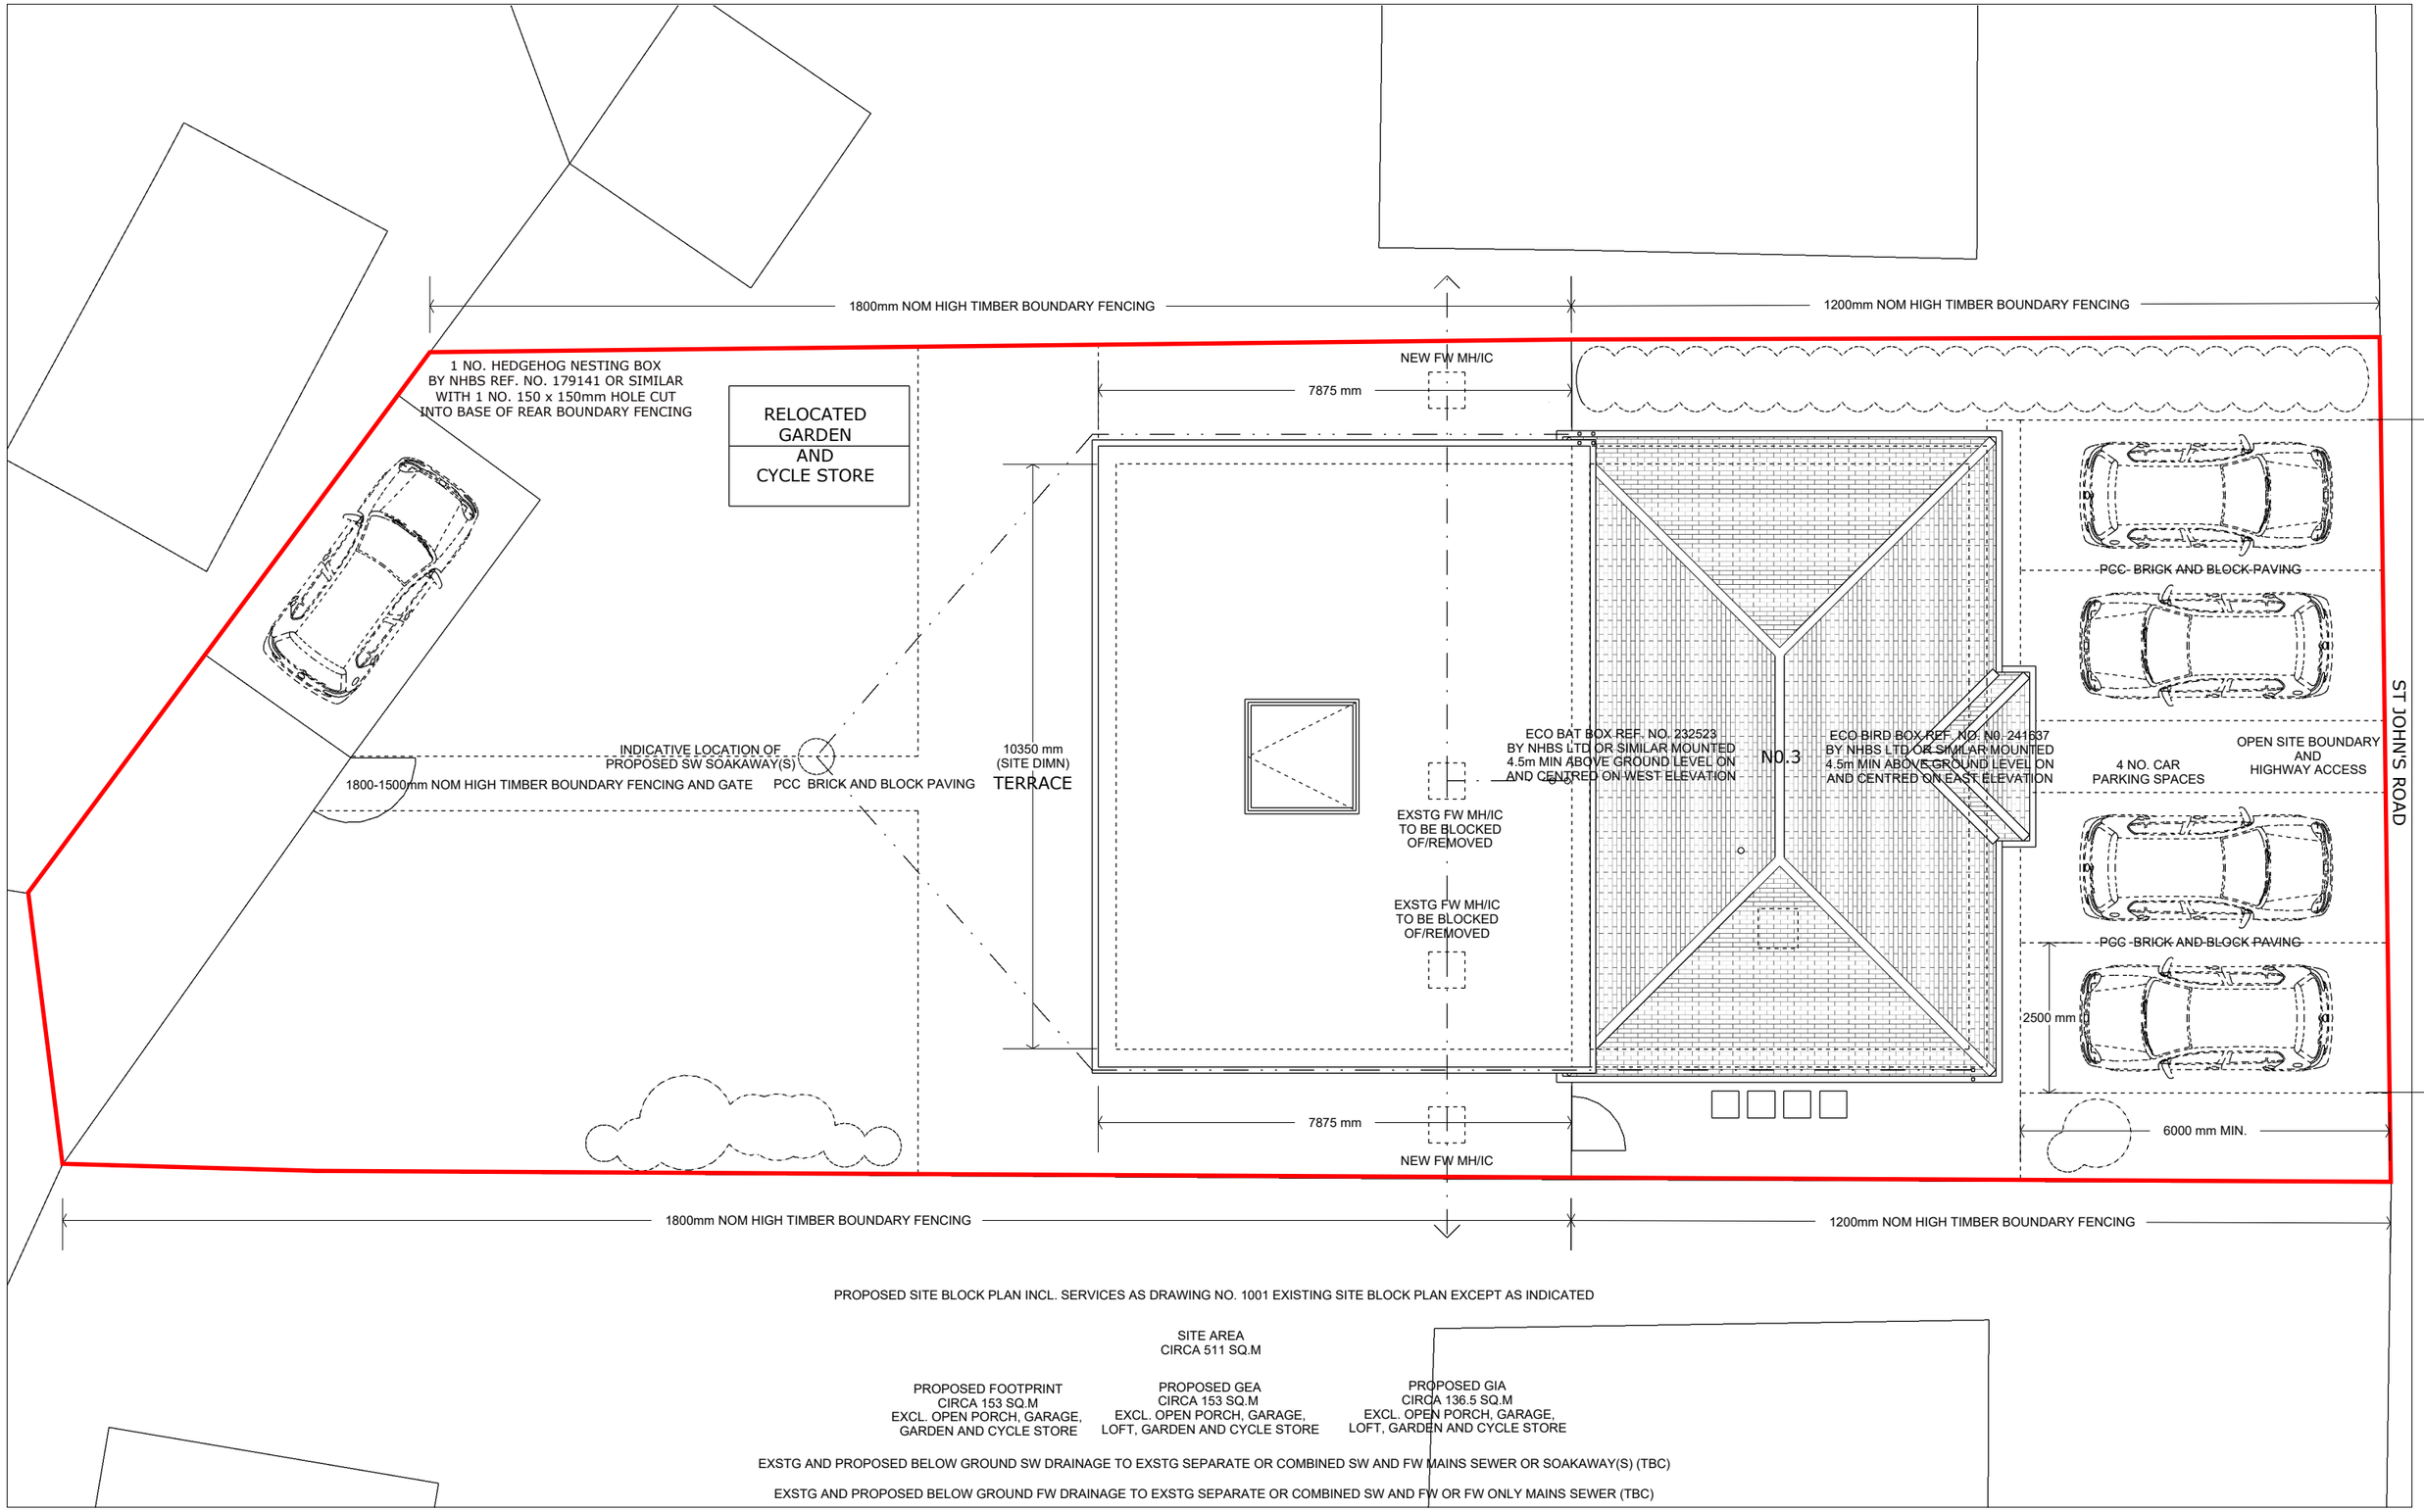

PROPOSED SITE BLOCK PLAN INCL. SERVICES AS DRAWING NO. 1001 EXISTING SITE BLOCK PLAN EXCEPT AS INDICATED

SITE AREA
CIRCA 511 SQ.M

PROPOSED FOOTPRINT	PROPOSED GEA	PROPOSED GIA
CIRCA 153 SQ.M EXCL. OPEN PORCH, GARAGE, GARDEN AND CYCLE STORE	CIRCA 153 SQ.M EXCL. OPEN PORCH, GARAGE, LOFT, GARDEN AND CYCLE STORE	CIRCA 136.5 SQ.M EXCL. OPEN PORCH, GARAGE, LOFT, GARDEN AND CYCLE STORE

EXSTG AND PROPOSED BELOW GROUND SW DRAINAGE TO EXSTG SEPARATE OR COMBINED SW AND FW MAINS SEWER OR SOAKAWAY(S) (TBC)

EXSTG AND PROPOSED BELOW GROUND FW DRAINAGE TO EXSTG SEPARATE OR COMBINED SW AND FW OR FW ONLY MAINS SEWER (TBC)

Steve Baker **Architect**

78 Pound Road East Peckham Tonbridge Kent TN12 5BJ

18 Hatton Place London EC1M 8RU

T:+44 (0)1622 870275
E:contact@stevebakerarchitect.com
W:www.stevebakerarchitect.com

S	R	Date	Description

Note - Do not scale from this drawing except for planning application purposes.
All dimensions must be checked on site by the
contractor and any discrepancies reported immediately.

© COPYRIGHT 2024 STEVE BAKER ARCHITECT
Ordnance Survey. © Crown Copyright 2024. All rights reserved.
Supplied by UK Map Centre Licence number 100048957.

Architects Registration Board

RIBA Chartered Practice

ASSOCIATION OF CONSULTANT ARCHITECTS

MR and MRS A. MOORE

N

0 2 4 6m

1:50 @ A1
1:100 @ A3

Client:
MR and MRS A. MOORE

Project Title:
3 ST.JOHN'S ROAD, HIGHAM

Status:	Stage:	Scale:	Sheet:
PLANNING	P	1:50/100	A1/A3

Drawing Title:
PROPOSED SITE BLOCK PLAN

Project No:	Disc:	Building:	Package:	Drawing No:	Revision:
A26250	A	-	-	1101	_