


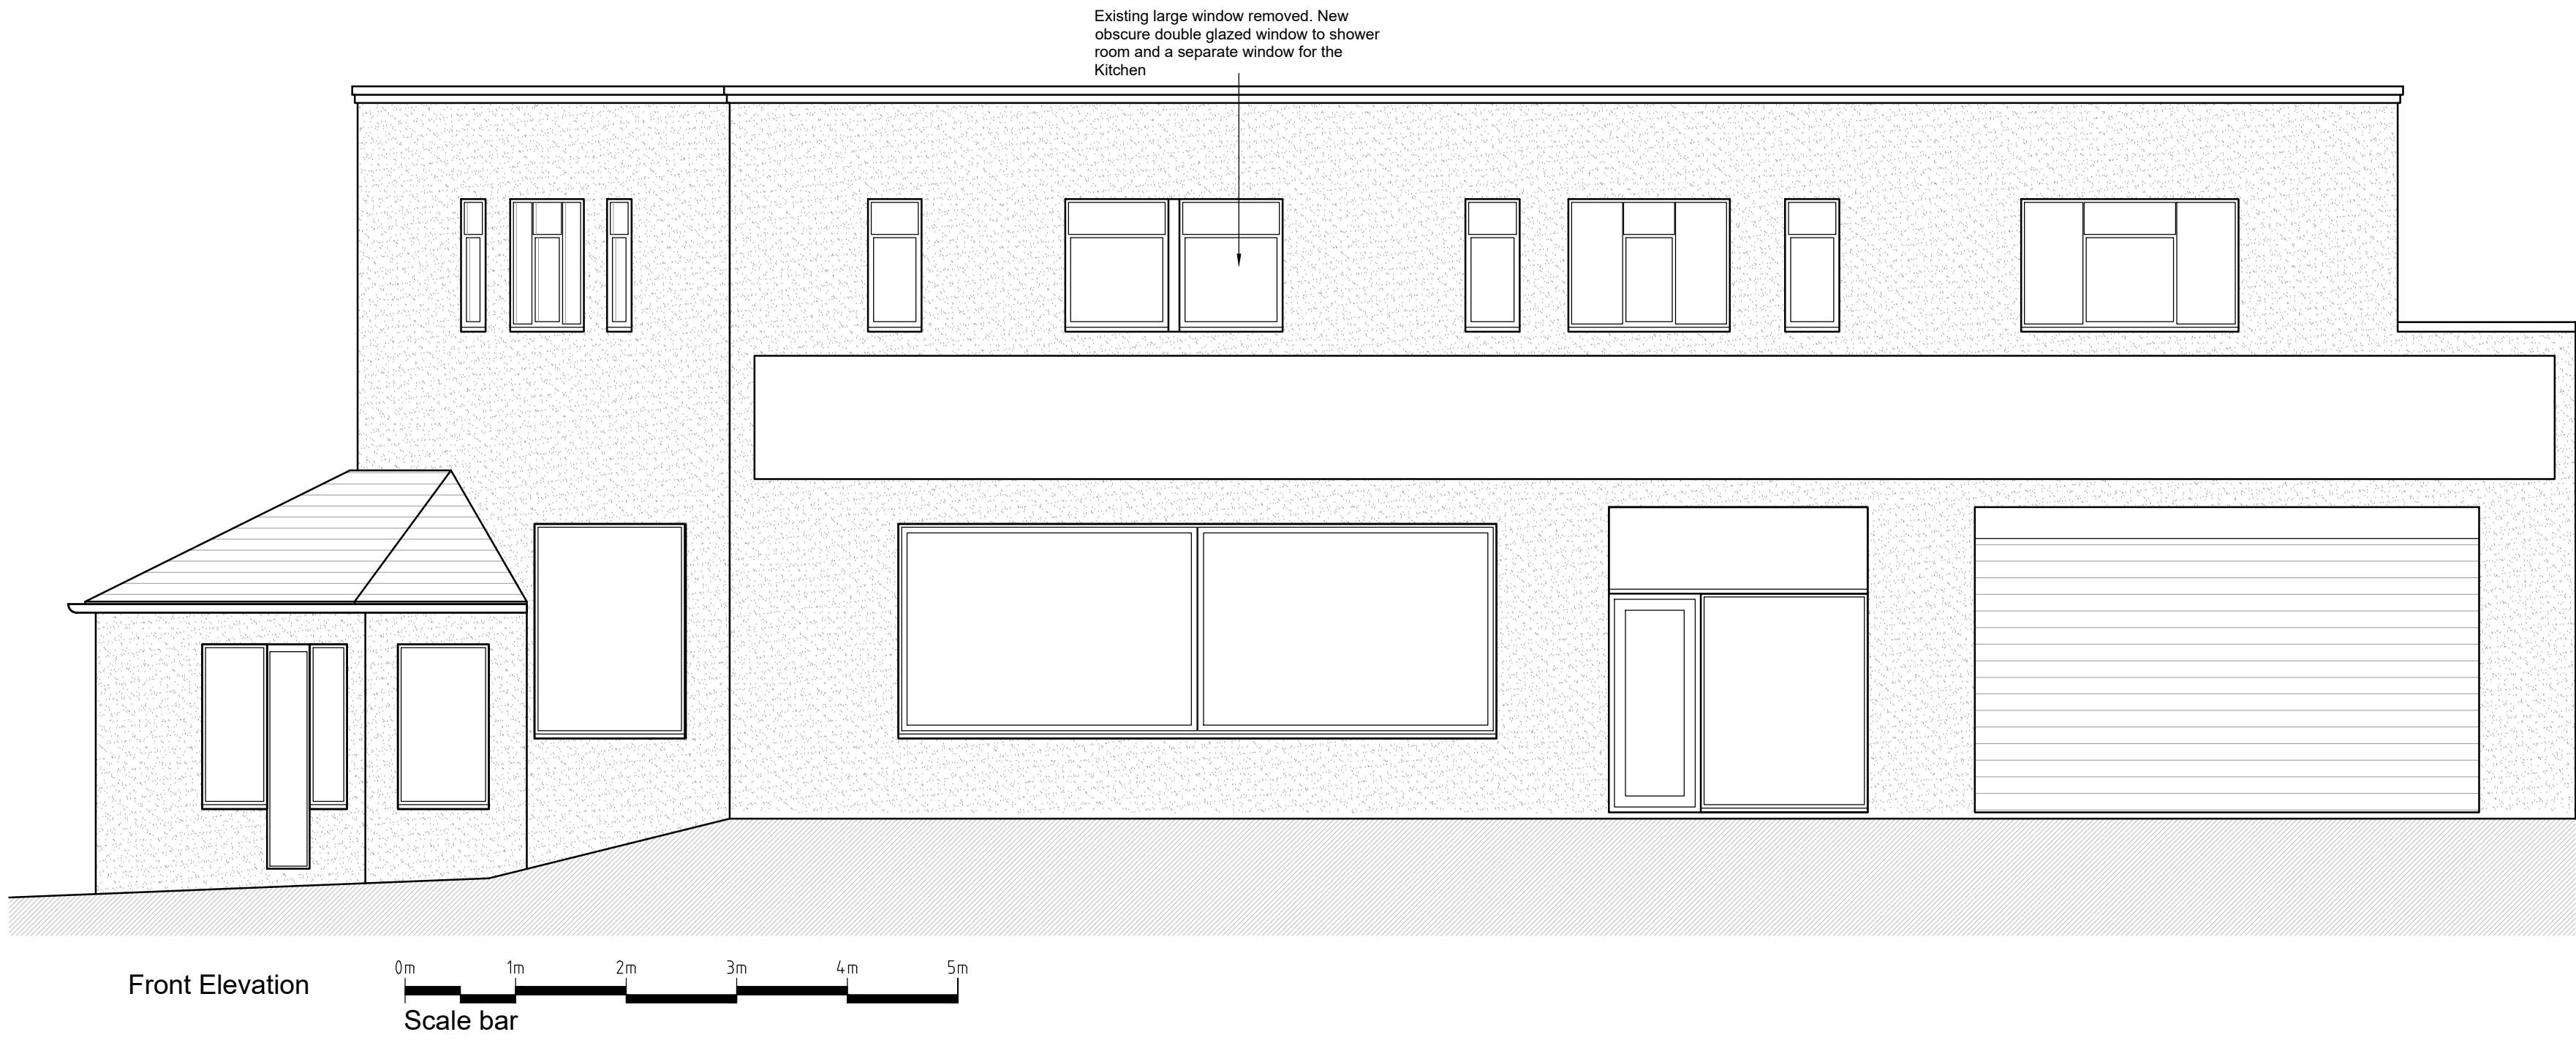

REV	DESCRIPTION	DATE	INT	CHKD
STATUS	FOR INFORMATION			

Client

Project
No.1 The Parade Wrotham Rd,
Meopham, Gravesend, DA13 0JL

Title
Proposed Front & Side Elevations

Scale	Date	Drawn	Checked
1:50@A1	15/05/2026	N/A	N/A
Project No:	Drawing No.	Revision	
2026/61	006	~	