



Notes:


- Do not scale from this drawing.
- All dimensions to be verified on site and is in mm.
- Builder to verify all dimensions, heights and levels prior to commencement of work.
- All documents shall be checked to ensure that they are compatible by the contractor before construction commences. In the event of apparent ambiguity or contradiction the engineer and/ or architect shall be notified immediately.
- The contractor in preparing his estimate shall visit the site and acquaint himself with the problems involved .
- The contractor shall issue all statutory notices to the local Authority during progress and completion of works.

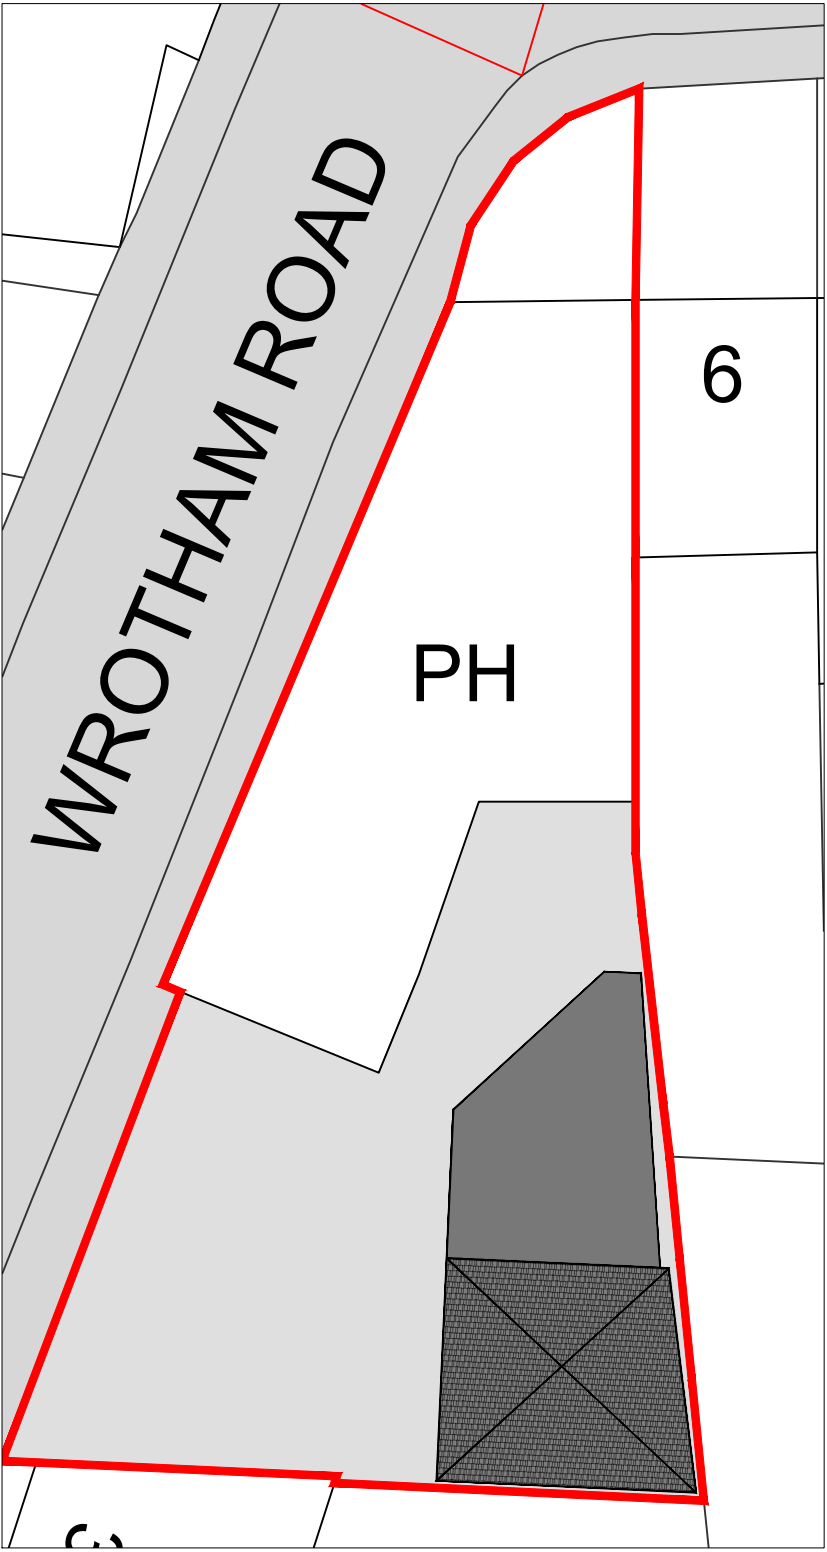

Existing Block Plan 1:200

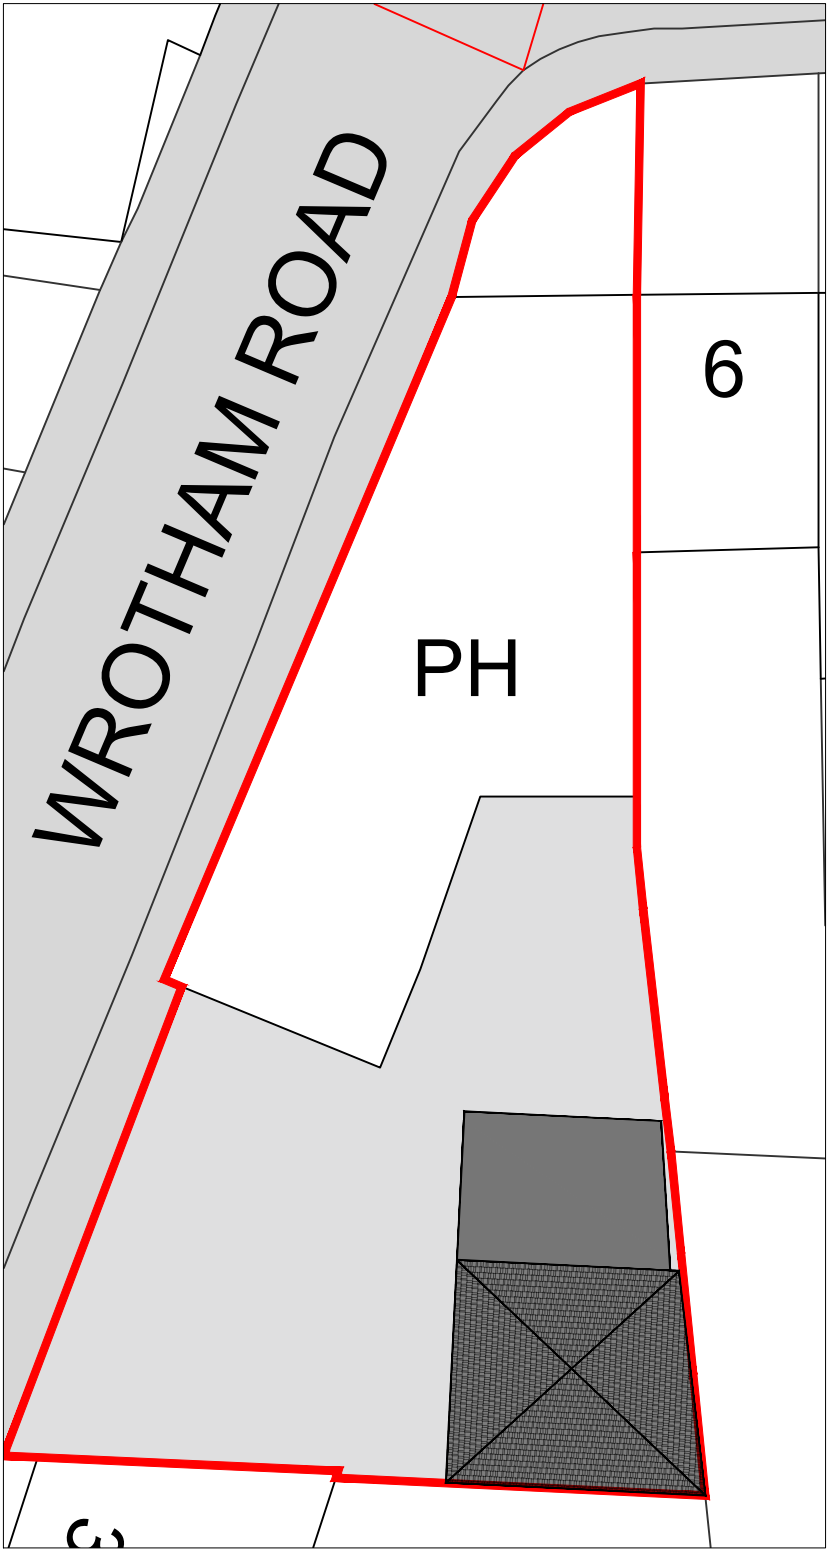

Proposed Block Plan 1:200

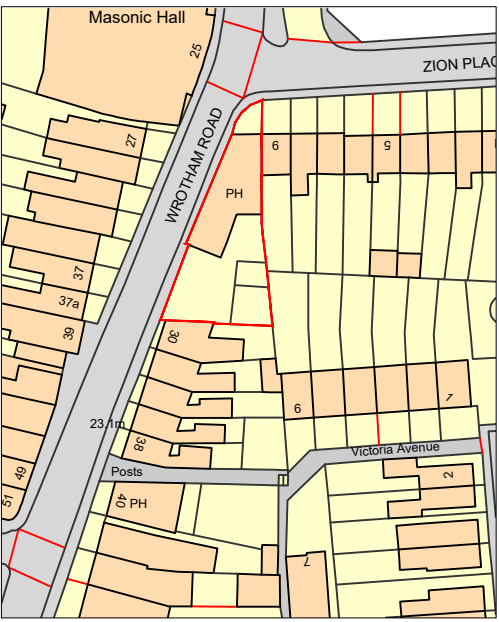

Site Location Plan 1:1250



A	-	-	-/-/-
REV:	DESCRIPTION:	BY:	DATE:

STATUS: PLANNING

BlackBear
Projects 

Whitehall Place
47 The Terrace,
Gravesend, Kent
DA12 2DL
01474 247 787
info@blackbearprojects.co.uk
www.blackbearprojects.co.uk

SITE:	Rear of Prince Albert Pub Gravesend Kent DA11 0PW
TITLE:	Location Plan Existing Block Plan Proposed Block Plan

Scale 1:200



Scale 1:1250



SCALE AT A2: 1:1250, 1:200	DATE: 04.05.2026	DRAWN: SR
PROJECT NO: 220502-B	DRAWING NO: 001	REVISION: A