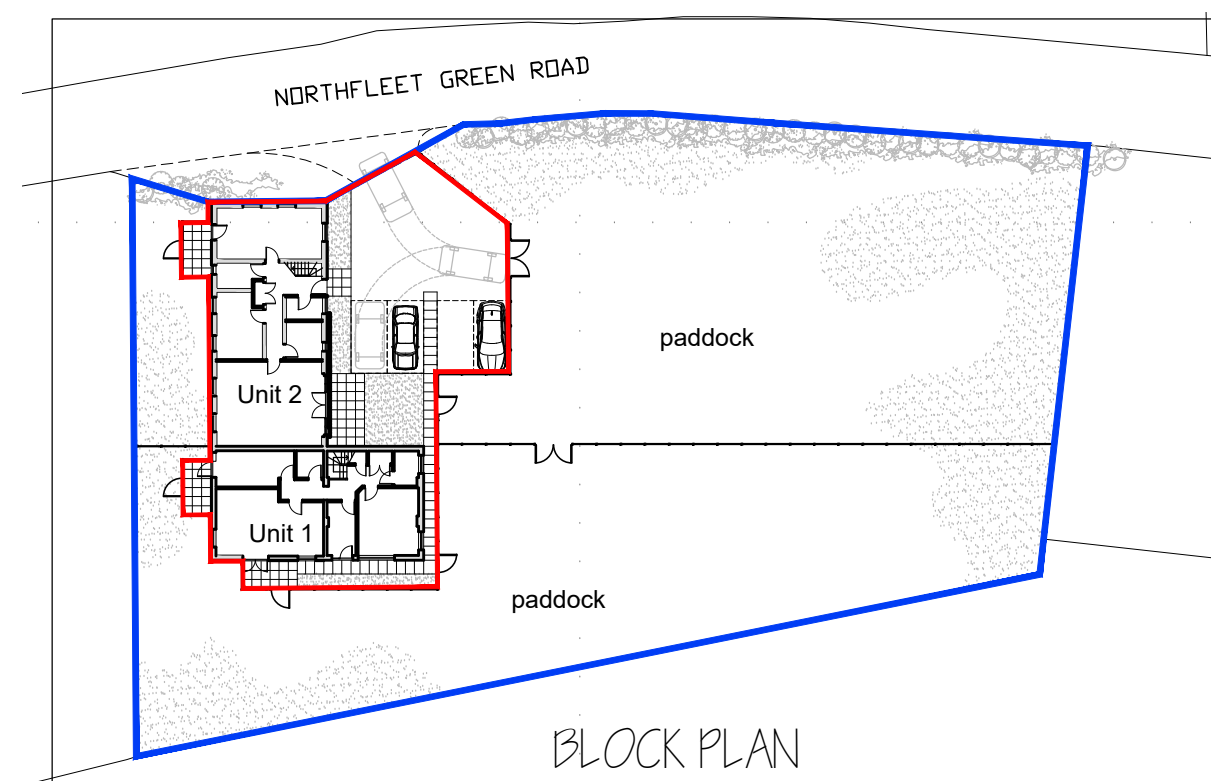
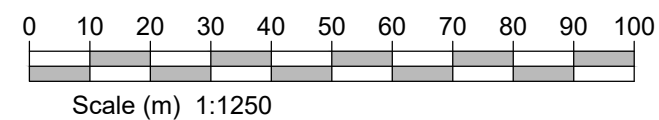
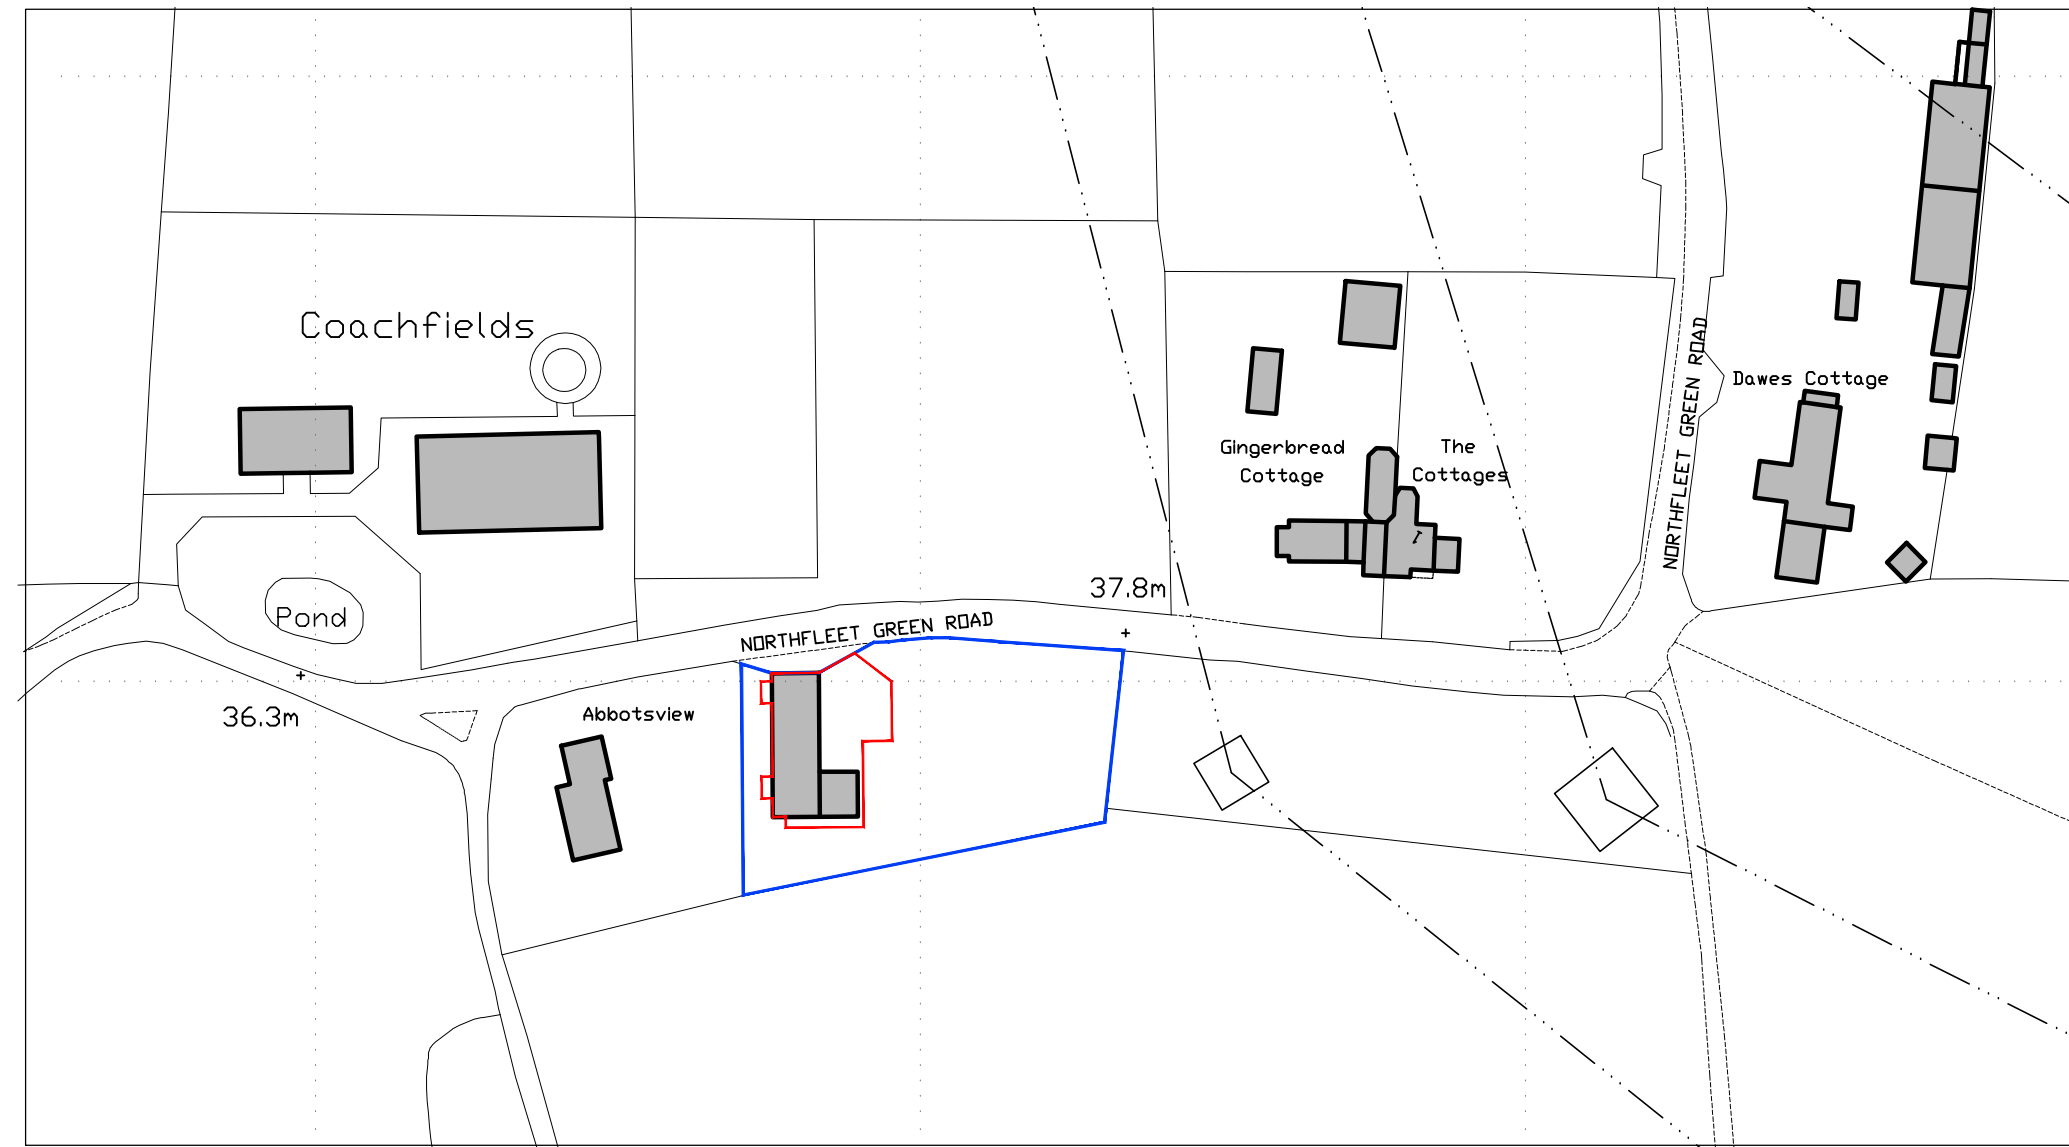


Although PDF files provide accurate printouts of what is on screen, small discrepancies can occur which may affect the sizes of scale drawings; check the size against the scale below and contact D+GP if you require a paper original

0 10 20 30 40 50
millimetres

Figured dimensions are to be taken in preference to scaled dimensions, no work is to be put in hand until site dimensions have been checked and any discrepancies reported to the Architects.

The copyright of this drawing and design remains with The Duncan+Graham Partnership.

Revisions

A - openings & external materials amended - 17.03.2024

Job title

Conversion
of
Barn to Dwellings
Northfleet Green Road
Istead Roise, Gravesend

for
Mr B Arnold

Drawing title

LOCATION PLAN

location plan

the
duncan+graham
partnership



Scale

1 : 1250

Date

July 2021

Drawn

pg

Job no

21.035

Dwg no

01

Rev

A

8 Cecil Square Margate Kent CT9 1BD

tel
01843 223488

email
margate@duncan-graham.co.uk

web
www.duncan-graham.co.uk

Original drawing size: A0 ☐ A1 ☐ A2 ☐ A3 ☒ A4 ☐ Other ☐