



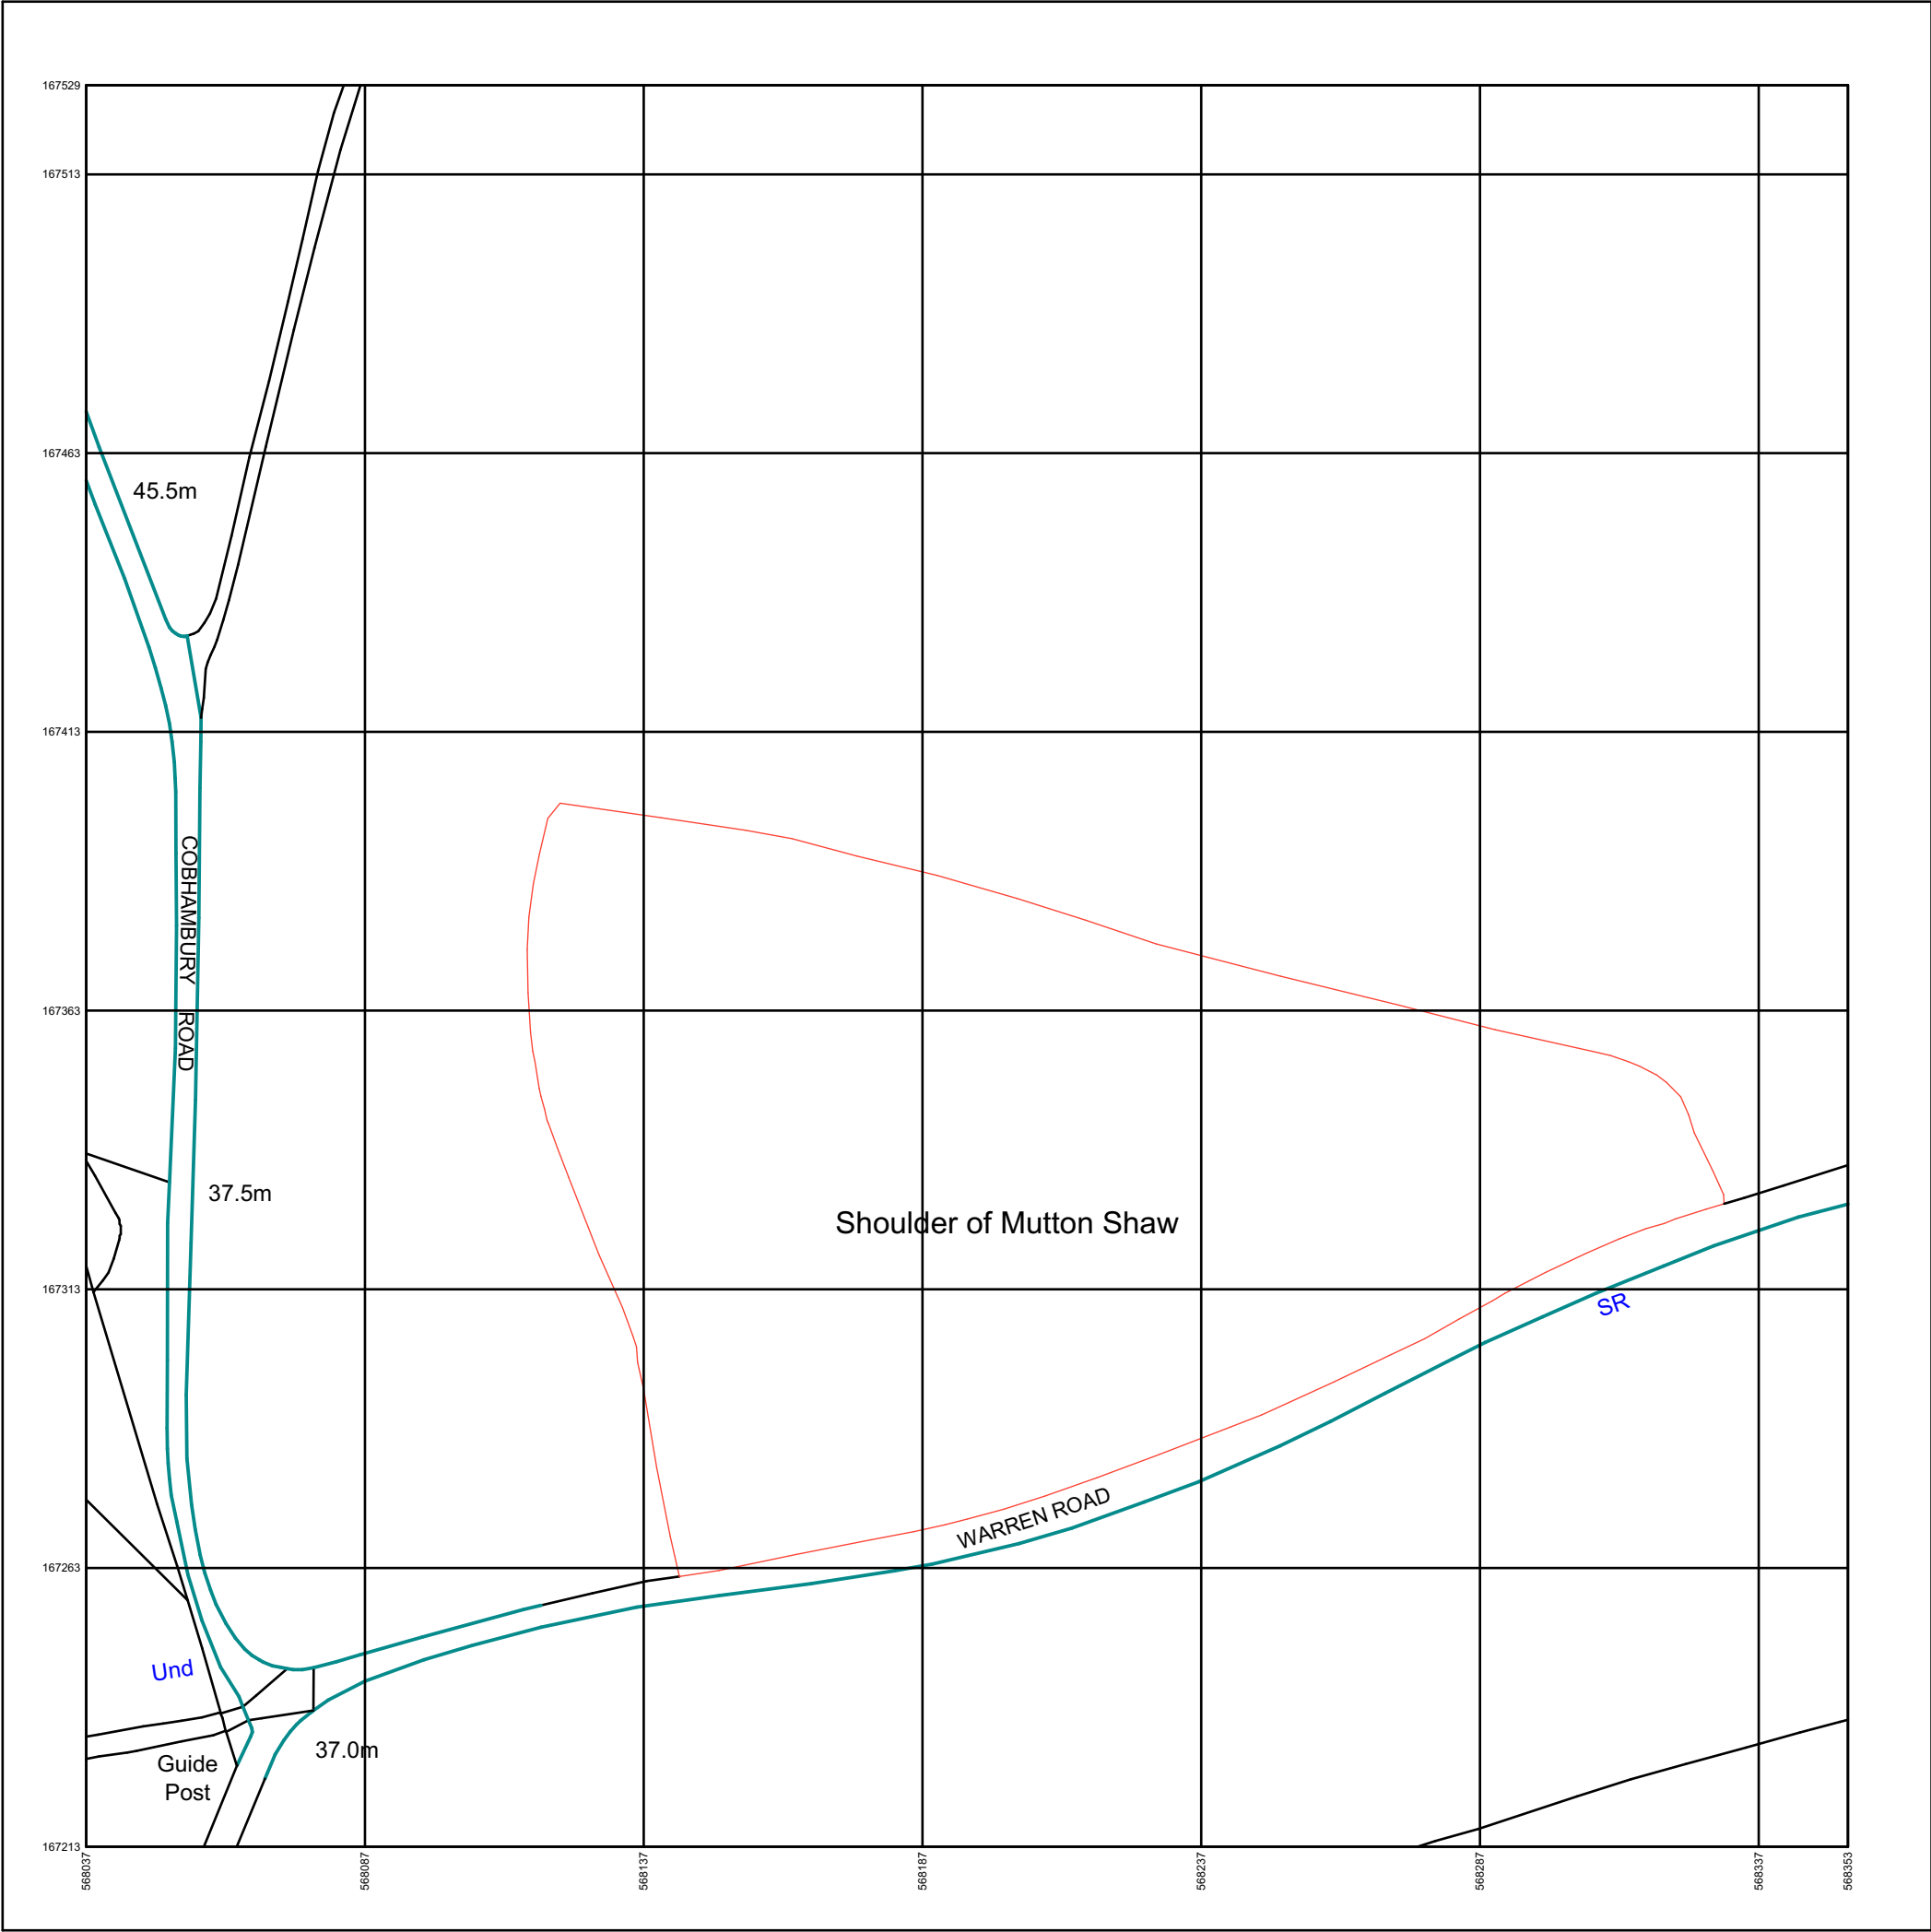

01856 898 022
www.UKPlanningMaps.com

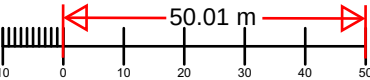

Produced on 28 March 2024 from the Ordnance Survey National Geographic Database and incorporating surveyed revision available at this date.
This map shows the area bounded by 568037 167213, 568353 167213, 568353 167529, 568037 167529, 568037 167213
Crown copyright and database rights 2024 OS 100054135. Supplied by copla ltd trading as UKPlanningMaps.com a licensed Ordnance Survey partner (OS 100054135).
Data licence expires 28 March 2025. Unique plan reference: v10e/1079646/1453599



This document and its design content is copyright ©. It shall be read in conjunction with all other associated project information including models, specifications, schedules and related consultants documents. Do not scale from documents. All dimensions to be checked on site. Immediately report any discrepancies, errors or omissions on this document to the Originator. If in doubt ASK.



1 Rowland Avenue
Gillingham
Kent
ME73DL
tonyhawk187@gmail.com
www.architecturalserviceskentltd

Project	WORKSHOP		
Site Address			
SHOULDER OF MUTTON SHAW WARREN ROAD COBHAM, KENT			
Layout Title		Location Plan	
Scale(s)	Project No.		<PRJ_NO>
1:1250 / A2			
Date	Status		
	<PRJ_STATU		S>
Drawing Number		Revision	