



EXISTING SIDE ELEVATION EXISTING FRONT ELEVATION EXISTING REAR ELEVATION



PROPOSED FRONT ELEVATION PROPOSED REAR ELEVATION PROPOSED SIDE ELEVATION

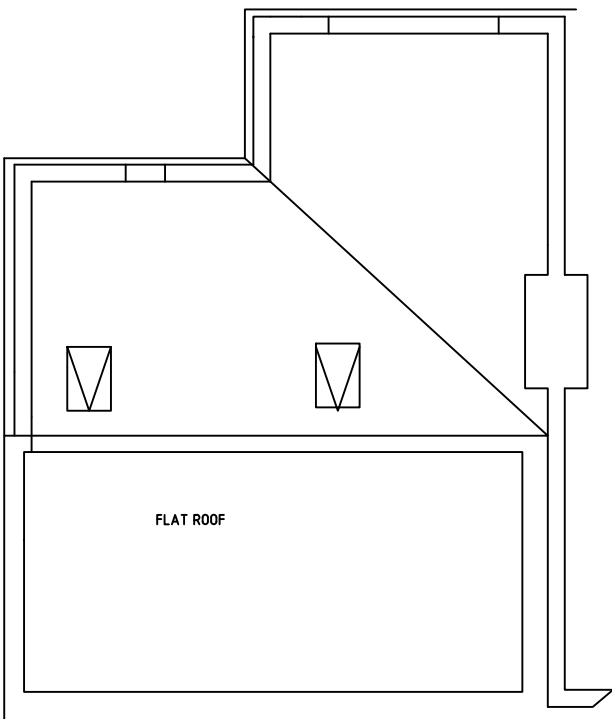

PROPOSED ROOF FLOOR LAYOUT

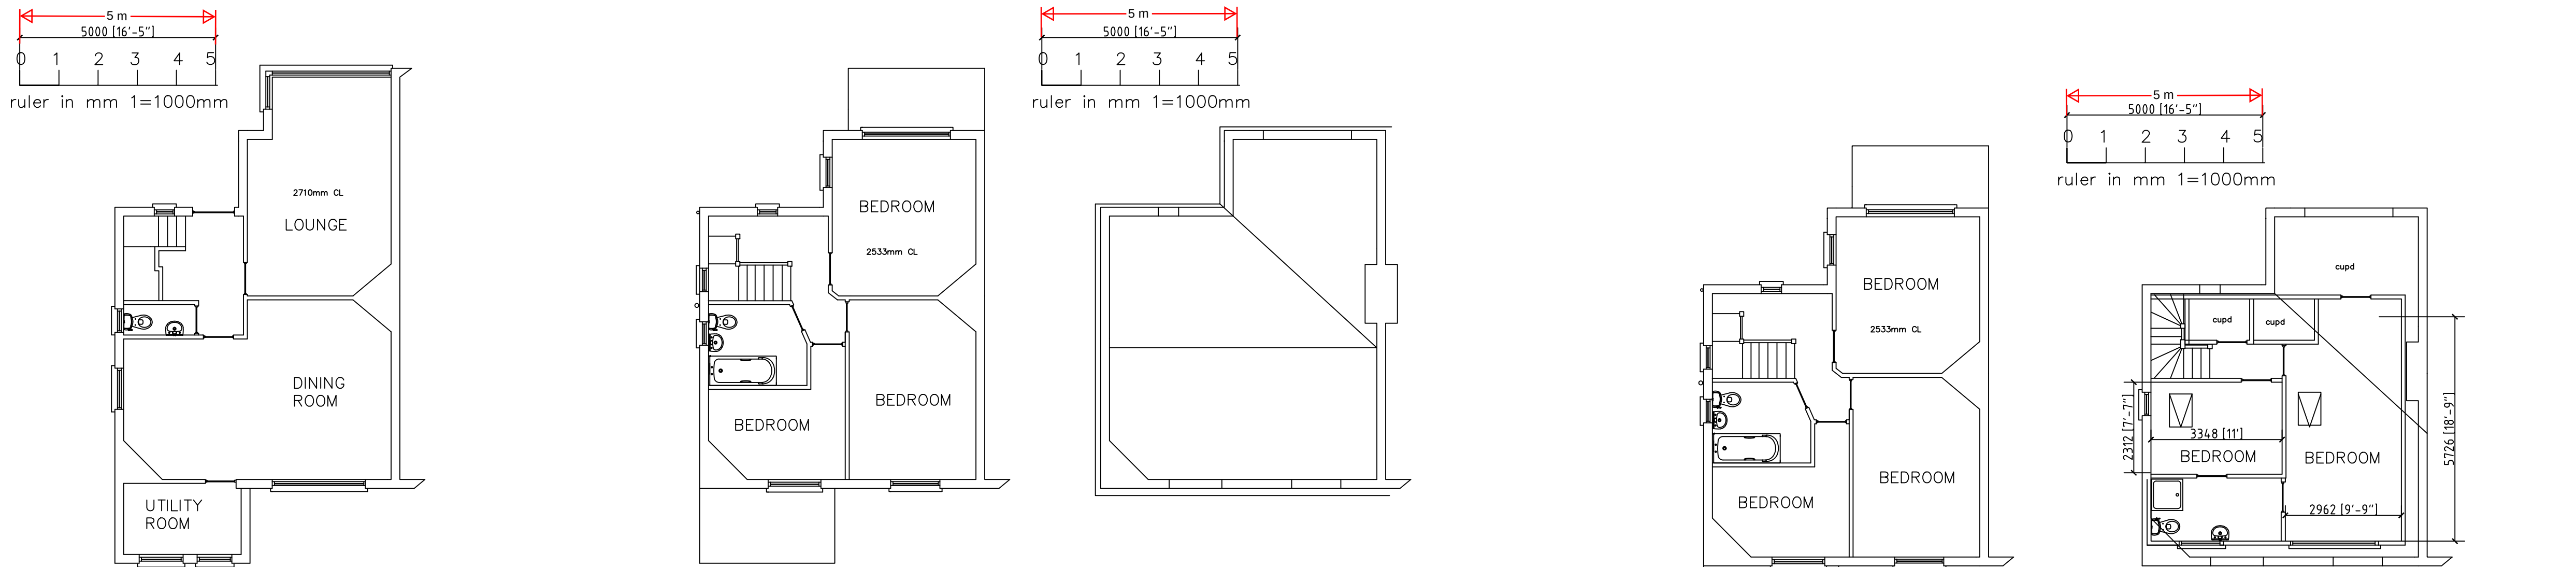

EXISTING GROUND FLOOR LAYOUT EXISTING FIRST FLOOR LAYOUT EXISTING ROOF FLOOR LAYOUT PROPOSED FIRST FLOOR LAYOUT PROPOSED SECOND FLOOR LAYOUT

B	20.05.24	PLANNING AMENDMENTS
A	17.05.24	PLANNING AMENDMENTS
PROPOSED AND EXISTING ELEVATIONS AND LAYOUTS		
ADDRESS		
227 WROTHAM ROAD GRAVESEND KENT DA11 7LL		
JOB		
PROPOSED LOFT CONVERSION		
SCALE	1:100 @A1	DATE
DRAWN		17/05/24
		DRG.NOS WR 01B