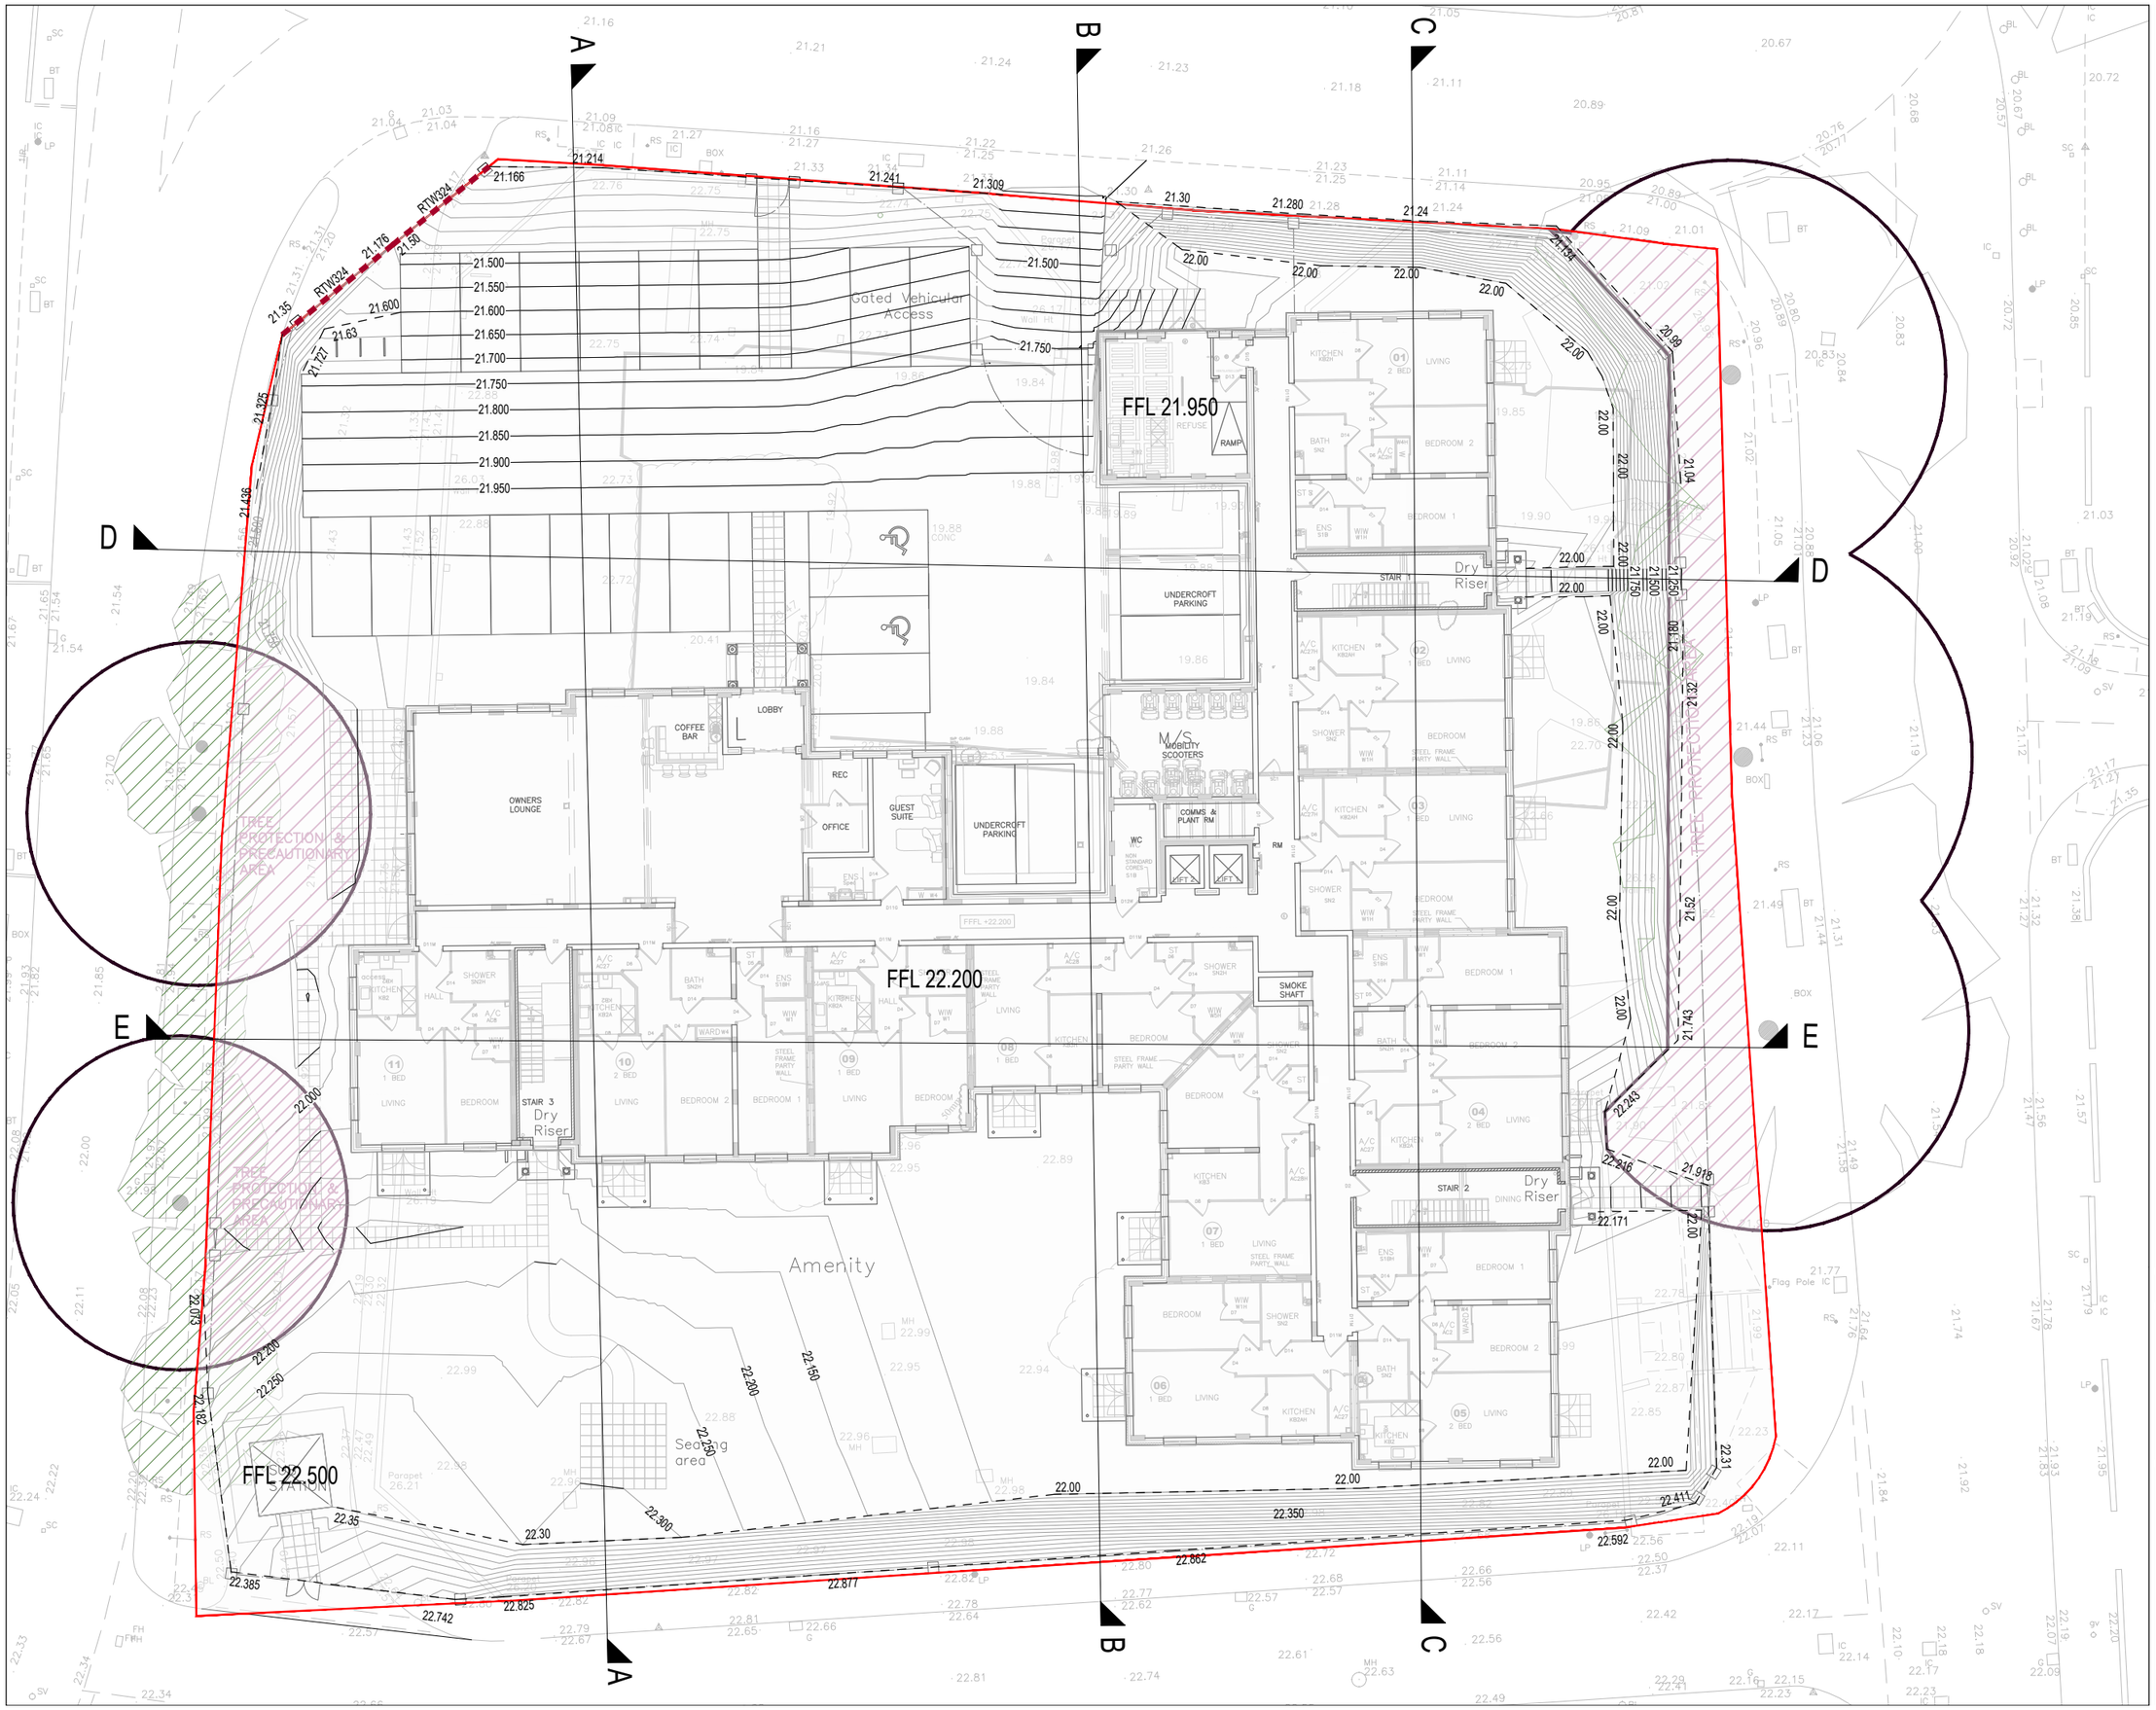



GENERAL NOTES:

1. All dimensions to be checked on site. All details and dimensions relating to sub-Contractors work must be checked and agreed between the sub-Contractor or supplier and the general Contractor.

2. This drawing is to be read in conjunction with all relevant Architect's and Engineer's drawings and specification.

3. The main Contractor is responsible for ensuring the stability of the structure whilst the works are in progress.

4. Any information given regarding existing underground services is given in good faith after consultation with the relevant authority. No liability is accepted by the Consultant and the main Contractor is responsible for obtaining and checking all information and taking due care and attention whilst undertaking the works.

N

-1m 0 1 2 3 4 5m

NOTE:
For sections see drawing number 23786/32

| REV. | DATE | INT | DESCRIPTION | CHK |
|---|---|---|---|---|

Issue Status: PRELIMINARY


The Civil Engineering Practice
11 Tungsten Building
George Street
Fishersgate
Sussex
BN41 1RA

01273 424424
reception@civil.co.uk
www.civil.co.uk


CLIENT: Churchill Retirement Living

PROJECT: Windmill Street
Gravesend

TITLE: Proposed Levels

| DRAWN | DATE | PROJECT NO. |
|---|---|---|
| AJD | Mar 2023 | 23786 |
| ENGINEER | CHECKED | DRG. No. / REV. |
| SM | SM | 30 |

SCALE: 1:125 @ A1, 1:250 @ A3