
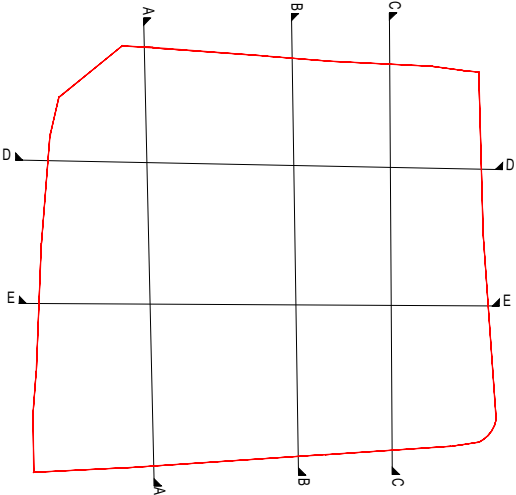
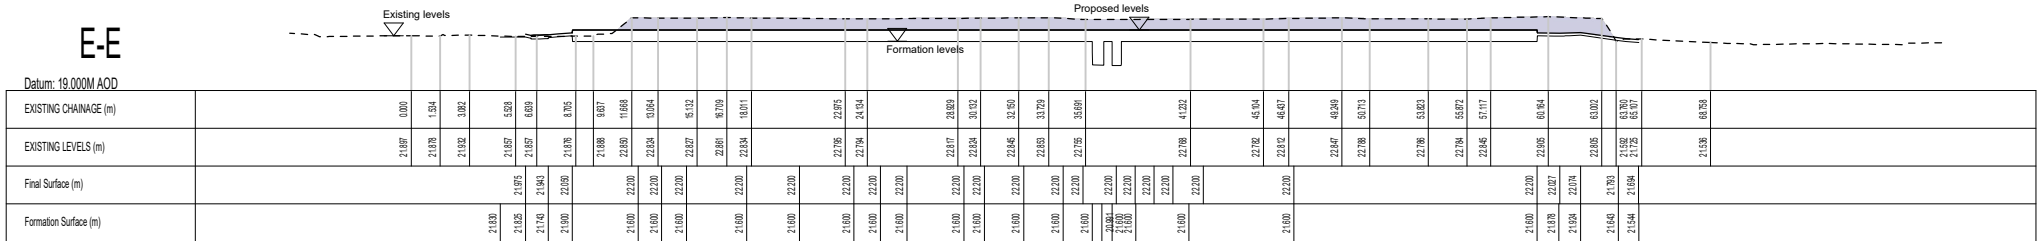
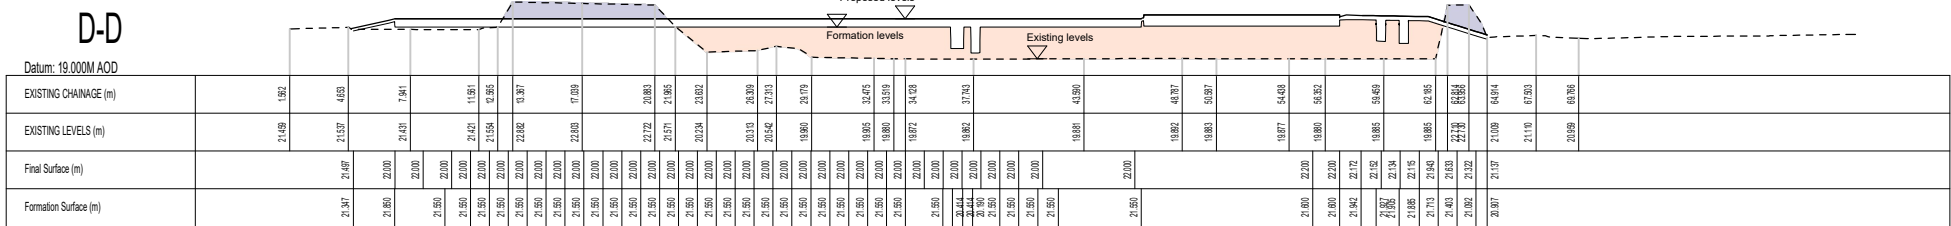
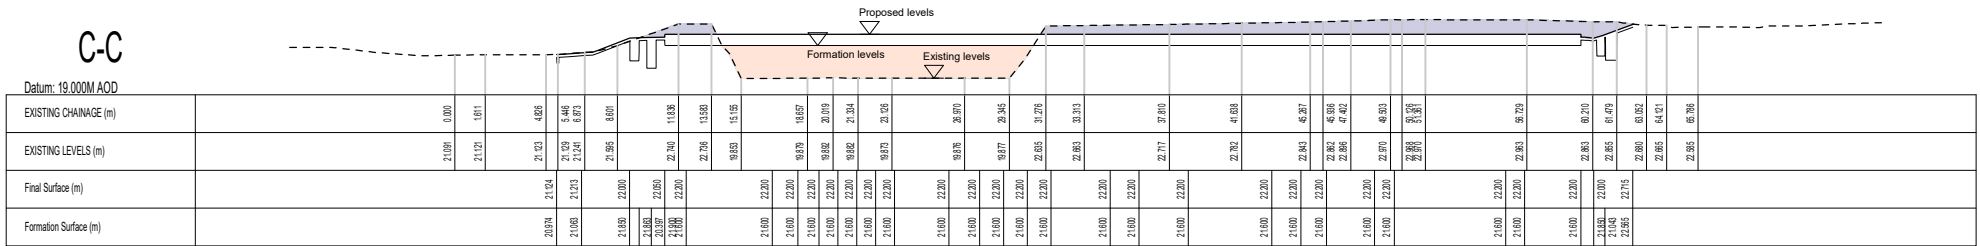
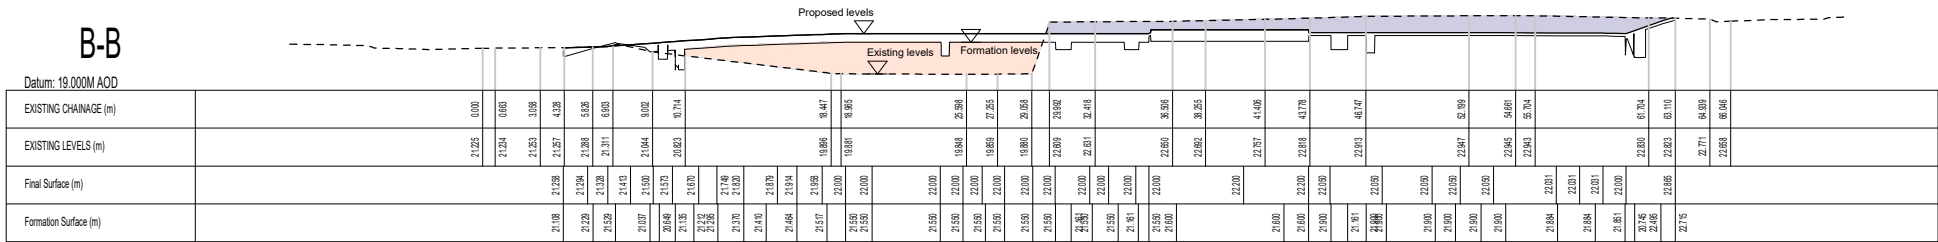


1. All dimensions to be checked on site. All details and dimensions relating to sub-Contractors work must be checked and agreed between the sub-Contractor or supplier and the general Contractor.
2. This drawing is to be read in conjunction with all relevant Architect's and Engineer's drawings and specification.
3. The main Contractor is responsible for ensuring the stability of the structure whilst the works are in progress.
4. Any information given regarding existing underground services is given on good faith after consultation with the relevant authority. No liability is accepted by the Consultant and the main Contractor is responsible for obtaining and checking all information and taking due care and attention whilst undertaking the works.

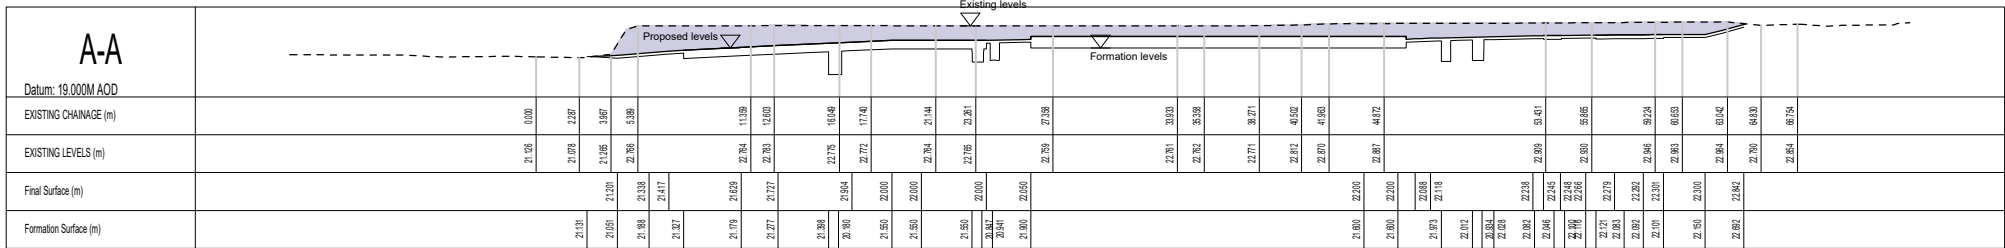

Issue Status	PRELIMINARY
--------------	-------------

CLIENT	Churchill Retirement Living
PROJECT	Windmill Street Gravesend

TITLE	Site Sections
-------	---------------

DRAWING		DATE		PROJECT NO.	
AJD		Mar 2023		23786	
ENGINEER		CHECKED		DRS. No. REV. 32	
SM		SM			
SCALE					
1:200 @ A1, 1:400 @ A3					