


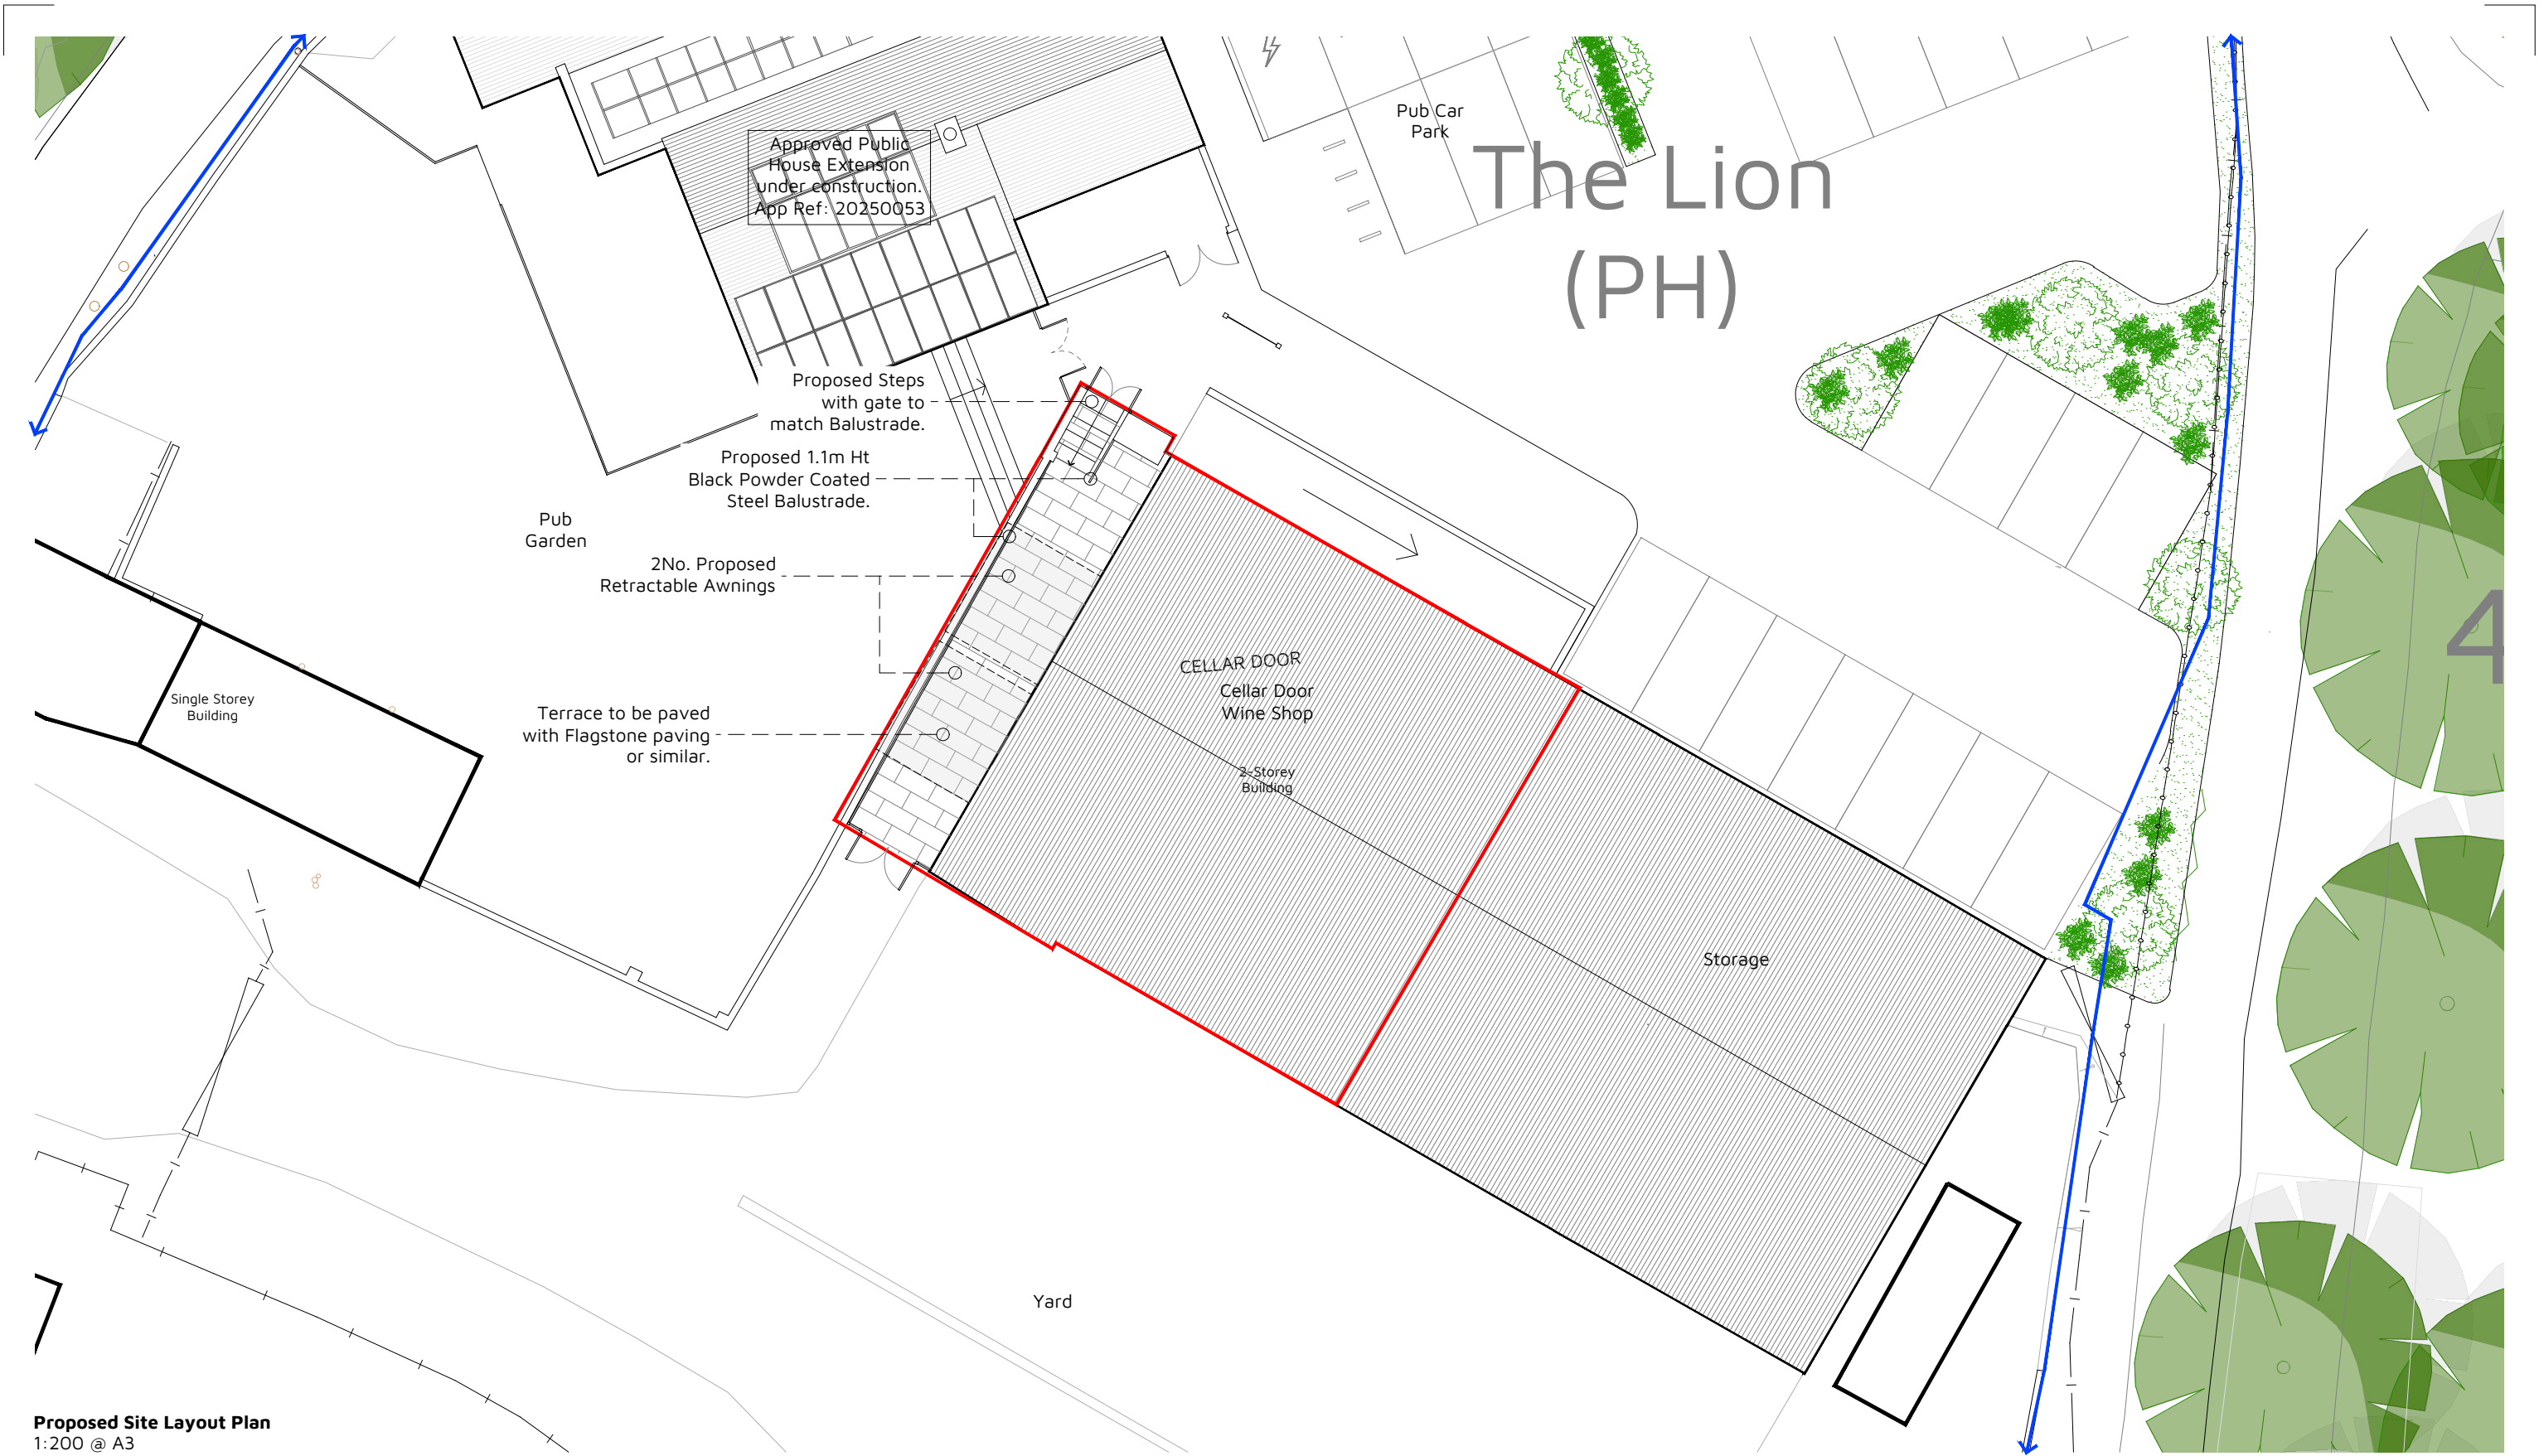

0 2 4 6 8 10 Metres (1:200)		Rev:	Reason:	Date:	Client: VINEYARD FARMS	Eclipse House, Eclipse Park. Sittingbourne Road Maidstone, Kent. ME14 3EN t: 01622 776226 e: info@dhaplanning.co.uk f: 01622 776227 w: www.dhaplanning.co.uk No reproduction by any method of any part of this document is permitted without the consent of the copyright holders. Produced for Town and Country planning purposes only. © Crown Copyright 2024. All rights reserved. Licence Number: 100031961 CAD Reference: DHA_35449_GOLDEN LION_CF05
N					Project: CELLAR DOOR, LUDESDOWN ROAD, LUDESDOWN, KENT, DA13 OXE	
Site Area: 0.0287 Ha					Title: PROPOSED SITE LAYOUT PLAN	
Application Boundary Applicant Ownership					Drawing: DHA/35449/403	
Approximate Location of Existing Tree Approximate Location of Existing Hedgerow					Rev: Scale: 1:200	
					Date: FEB 2026	