



NORTH ELEVATION CONTAINER

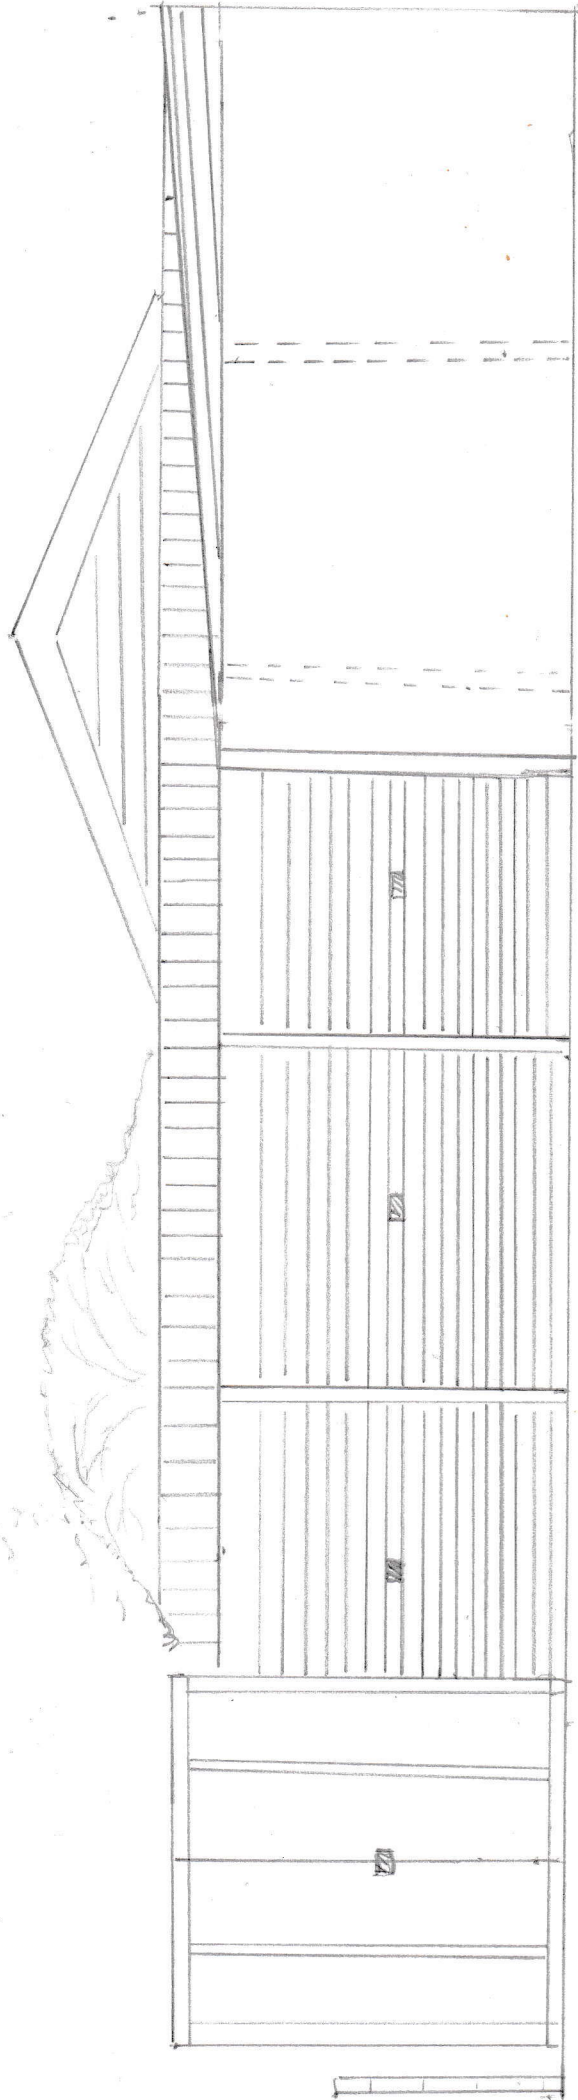

↑
CONTAINER.

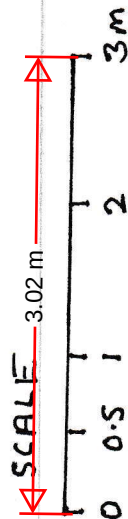

1:50

DATE

7/11/2024

PROJECT

CONTAINER

+ GATE

FRONT

ELEVATION

ADDRESS

LAND BETWEEN 26-30

ST JAMES ROAD, GRAVESEND

DRAWING 005