


WEST ELEVATION CONTAINERS.

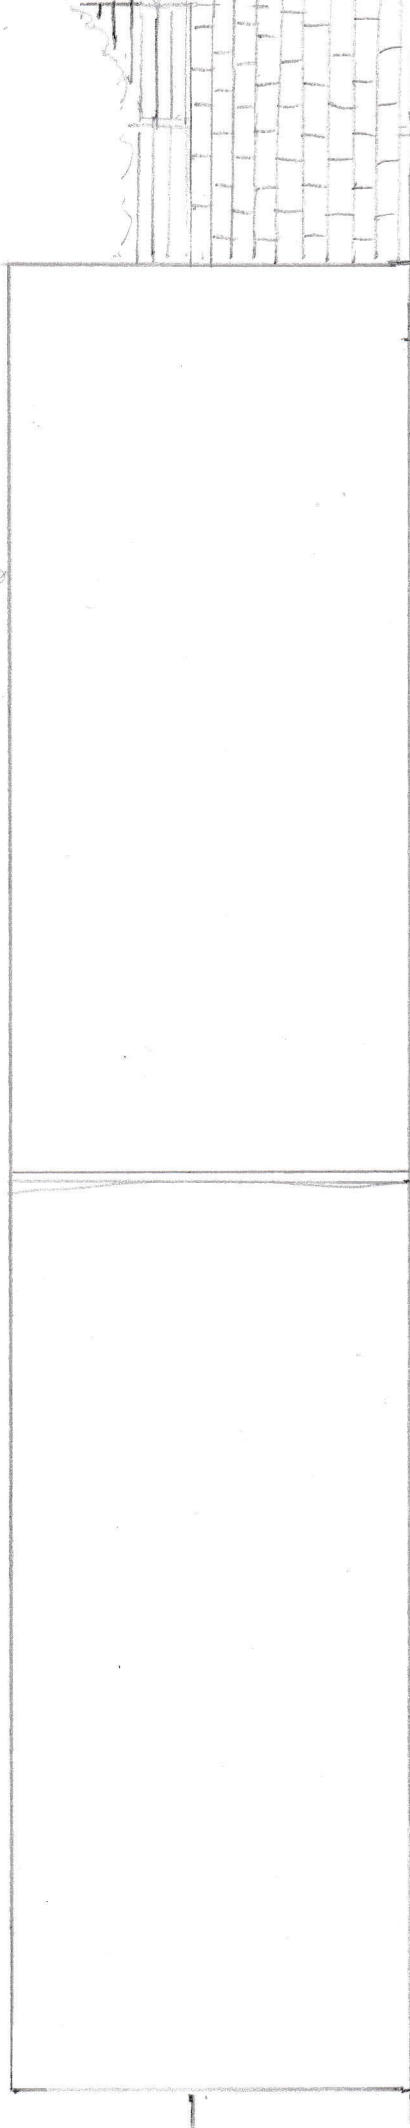

SCALE



1:50

DATE

7/11/24

PROJECT

CONTAINER
+
GATE
SIDE ELEVATION

ADDRESS

LAND BETWEEN 26-30
ST JAMES ROAD
GRAVESEND
DRAWING 006