


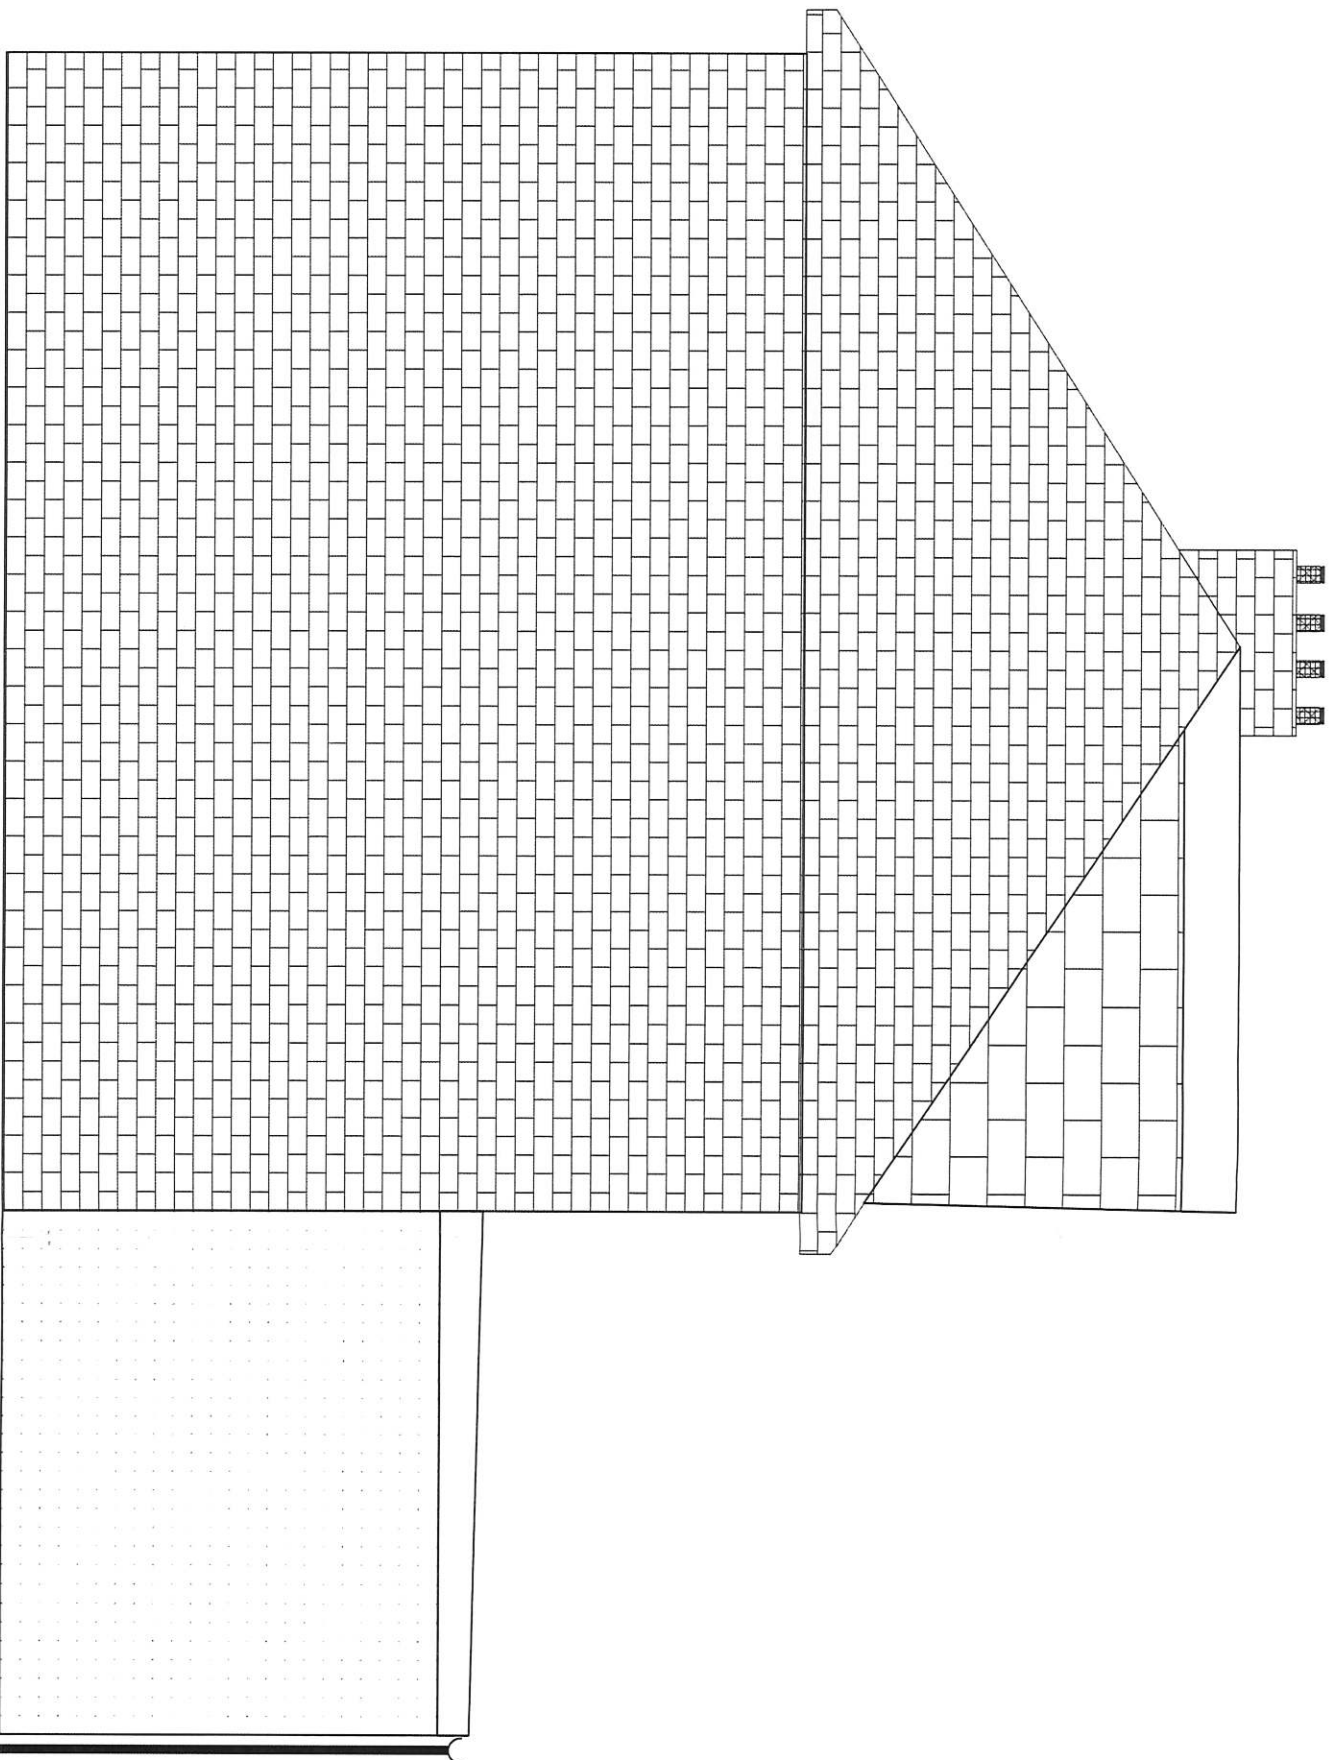

Client	Site Address	Scale	Date	Drawing Title	Drawing Number
Aaron Imms Andrew Grant Diane Grant	14 Milton Avenue Gravesend DA12 1QL	1 : 50 @ A3	01/12/2025	Proposed Side Elevation	PR400