
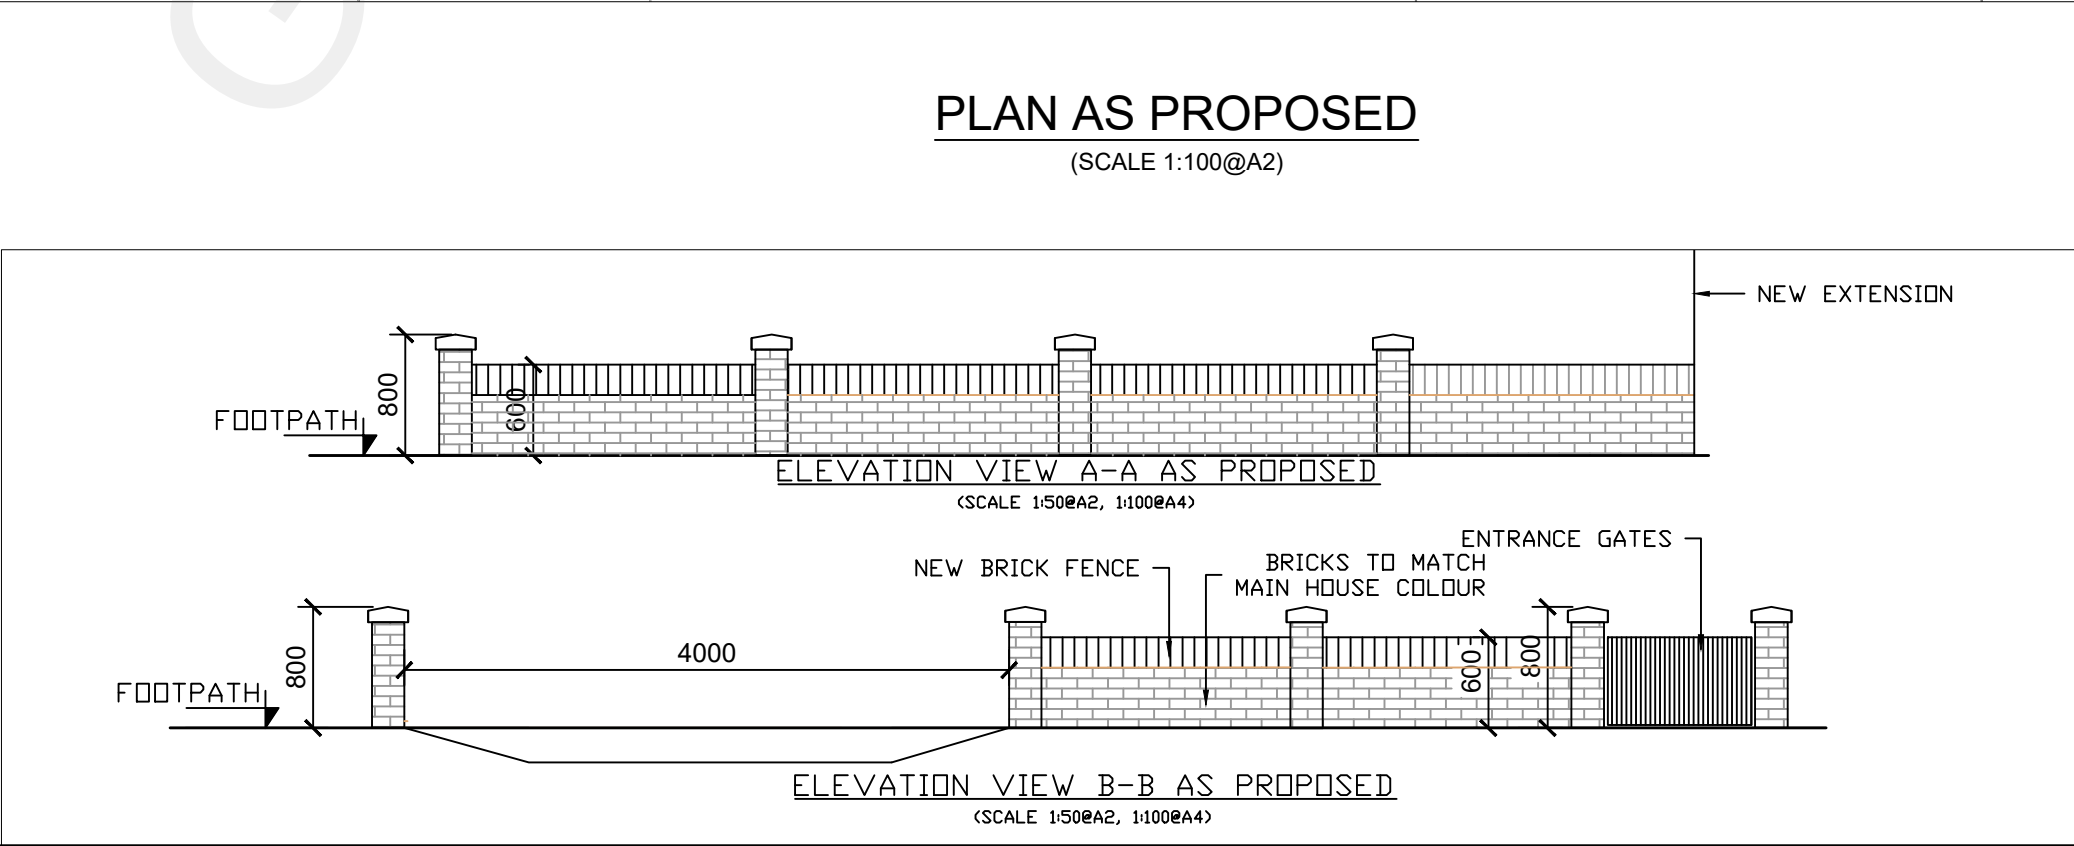
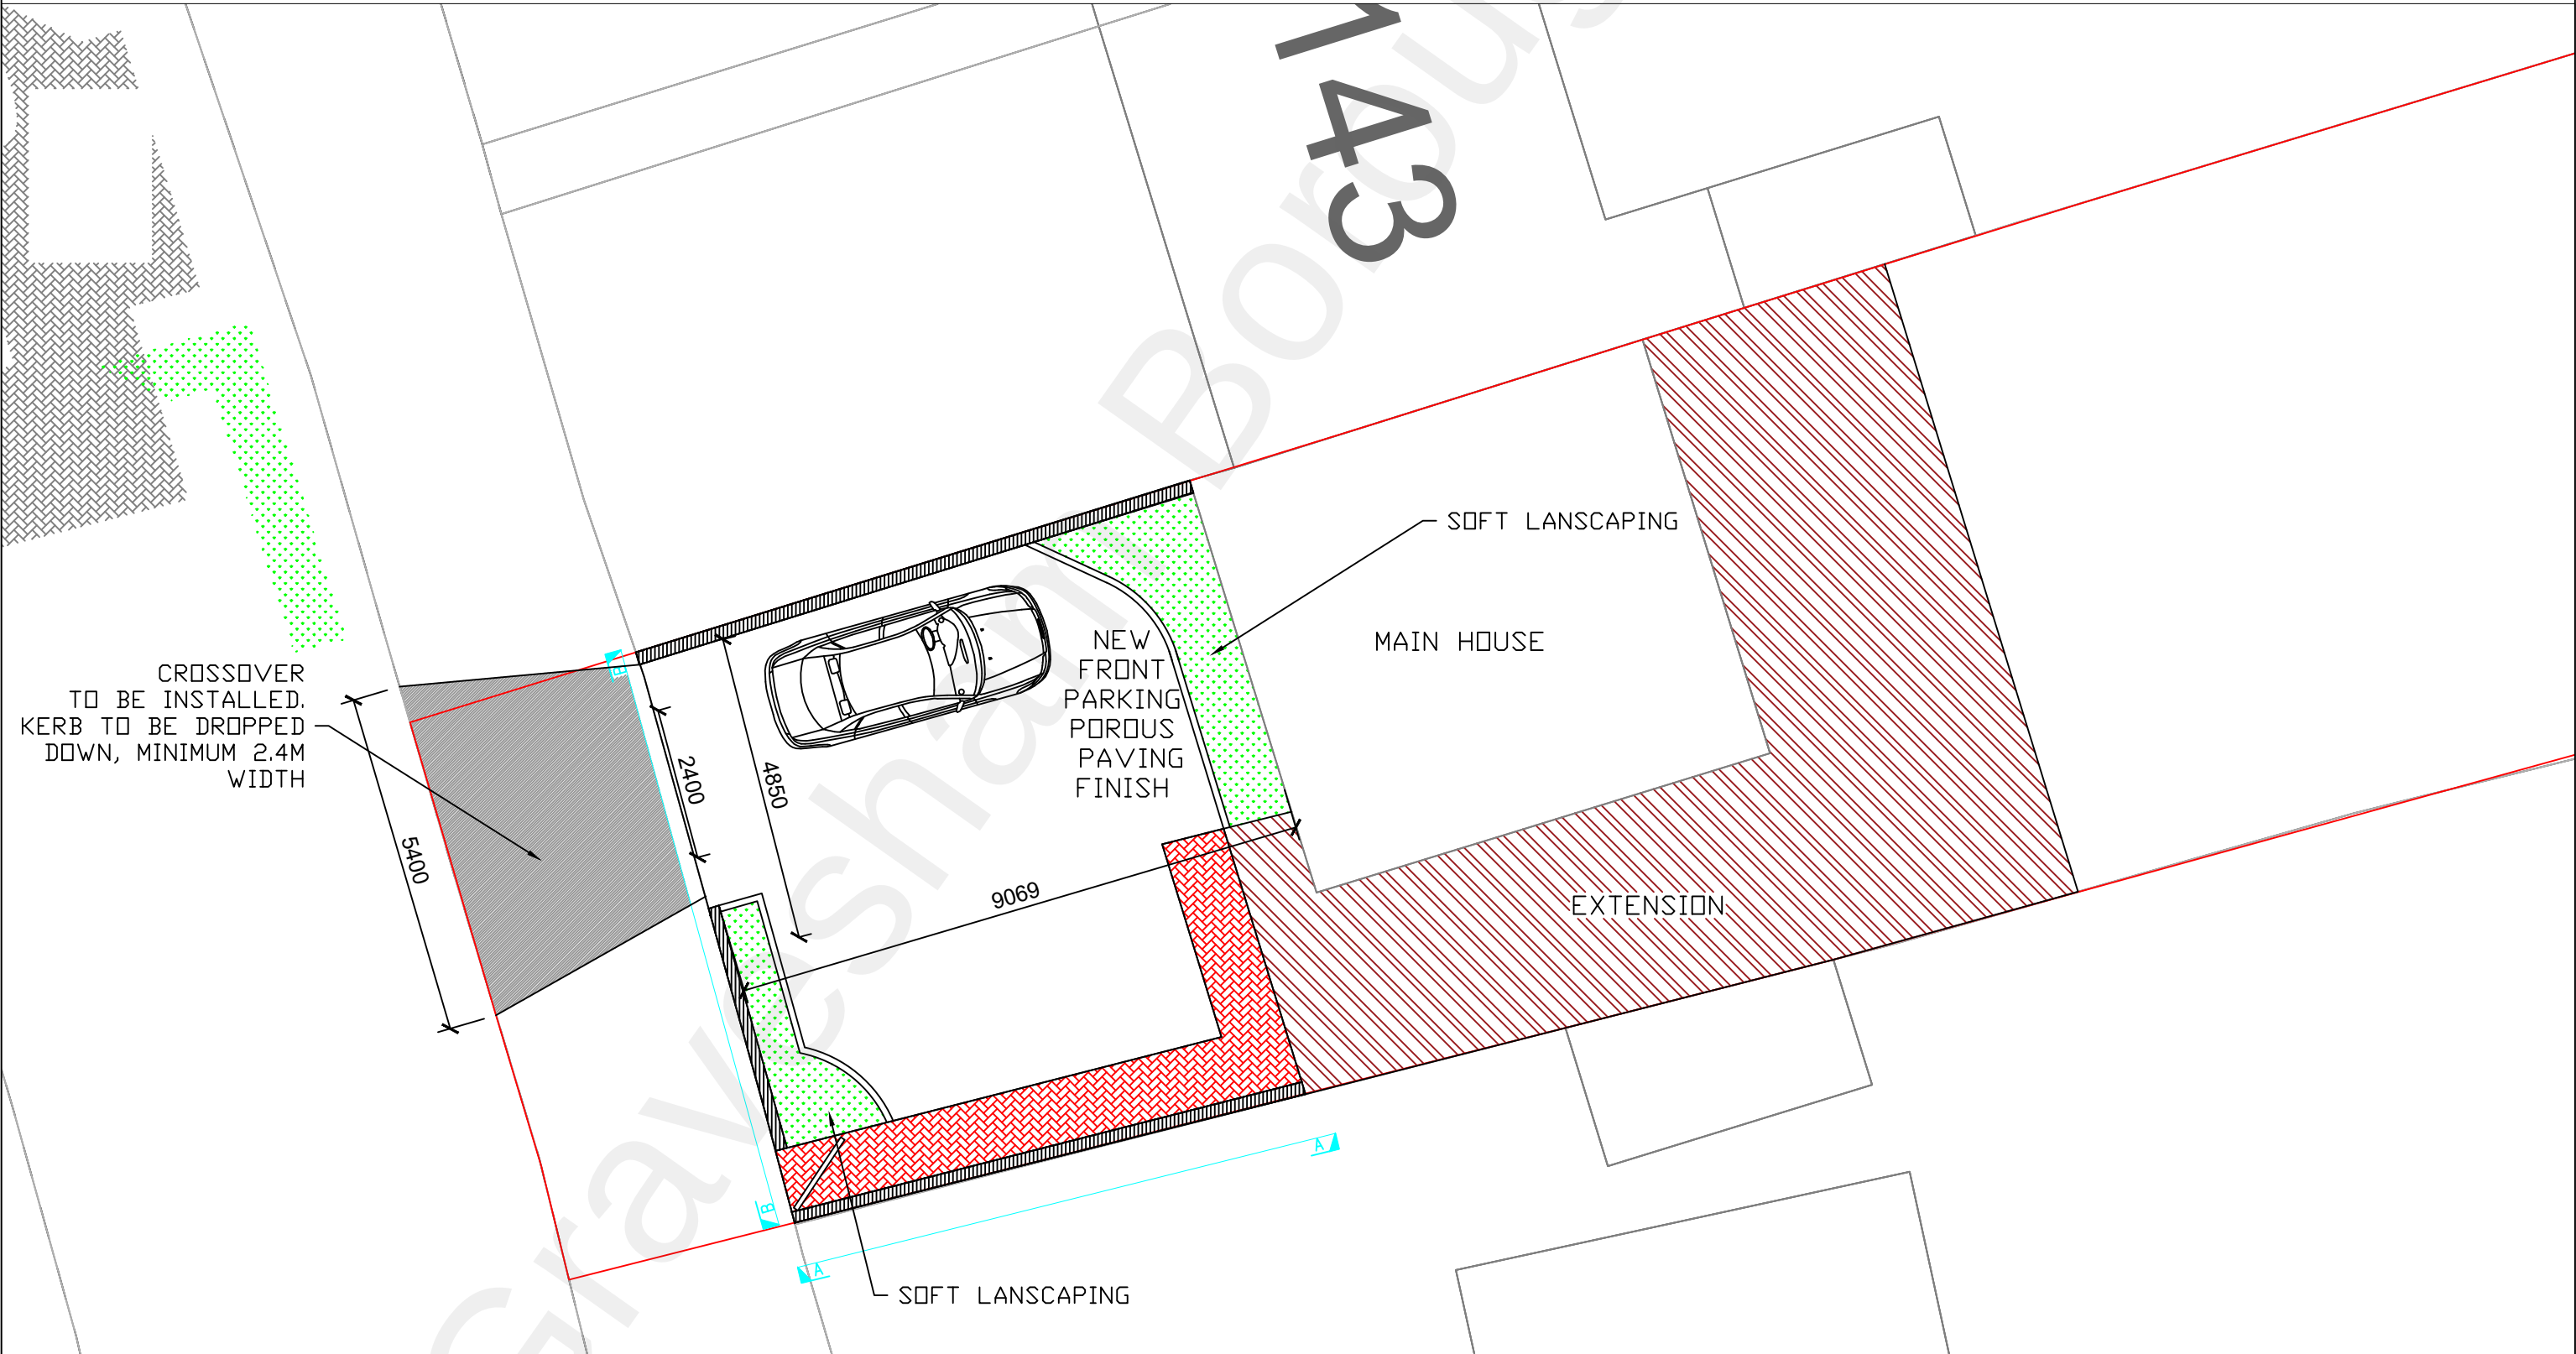


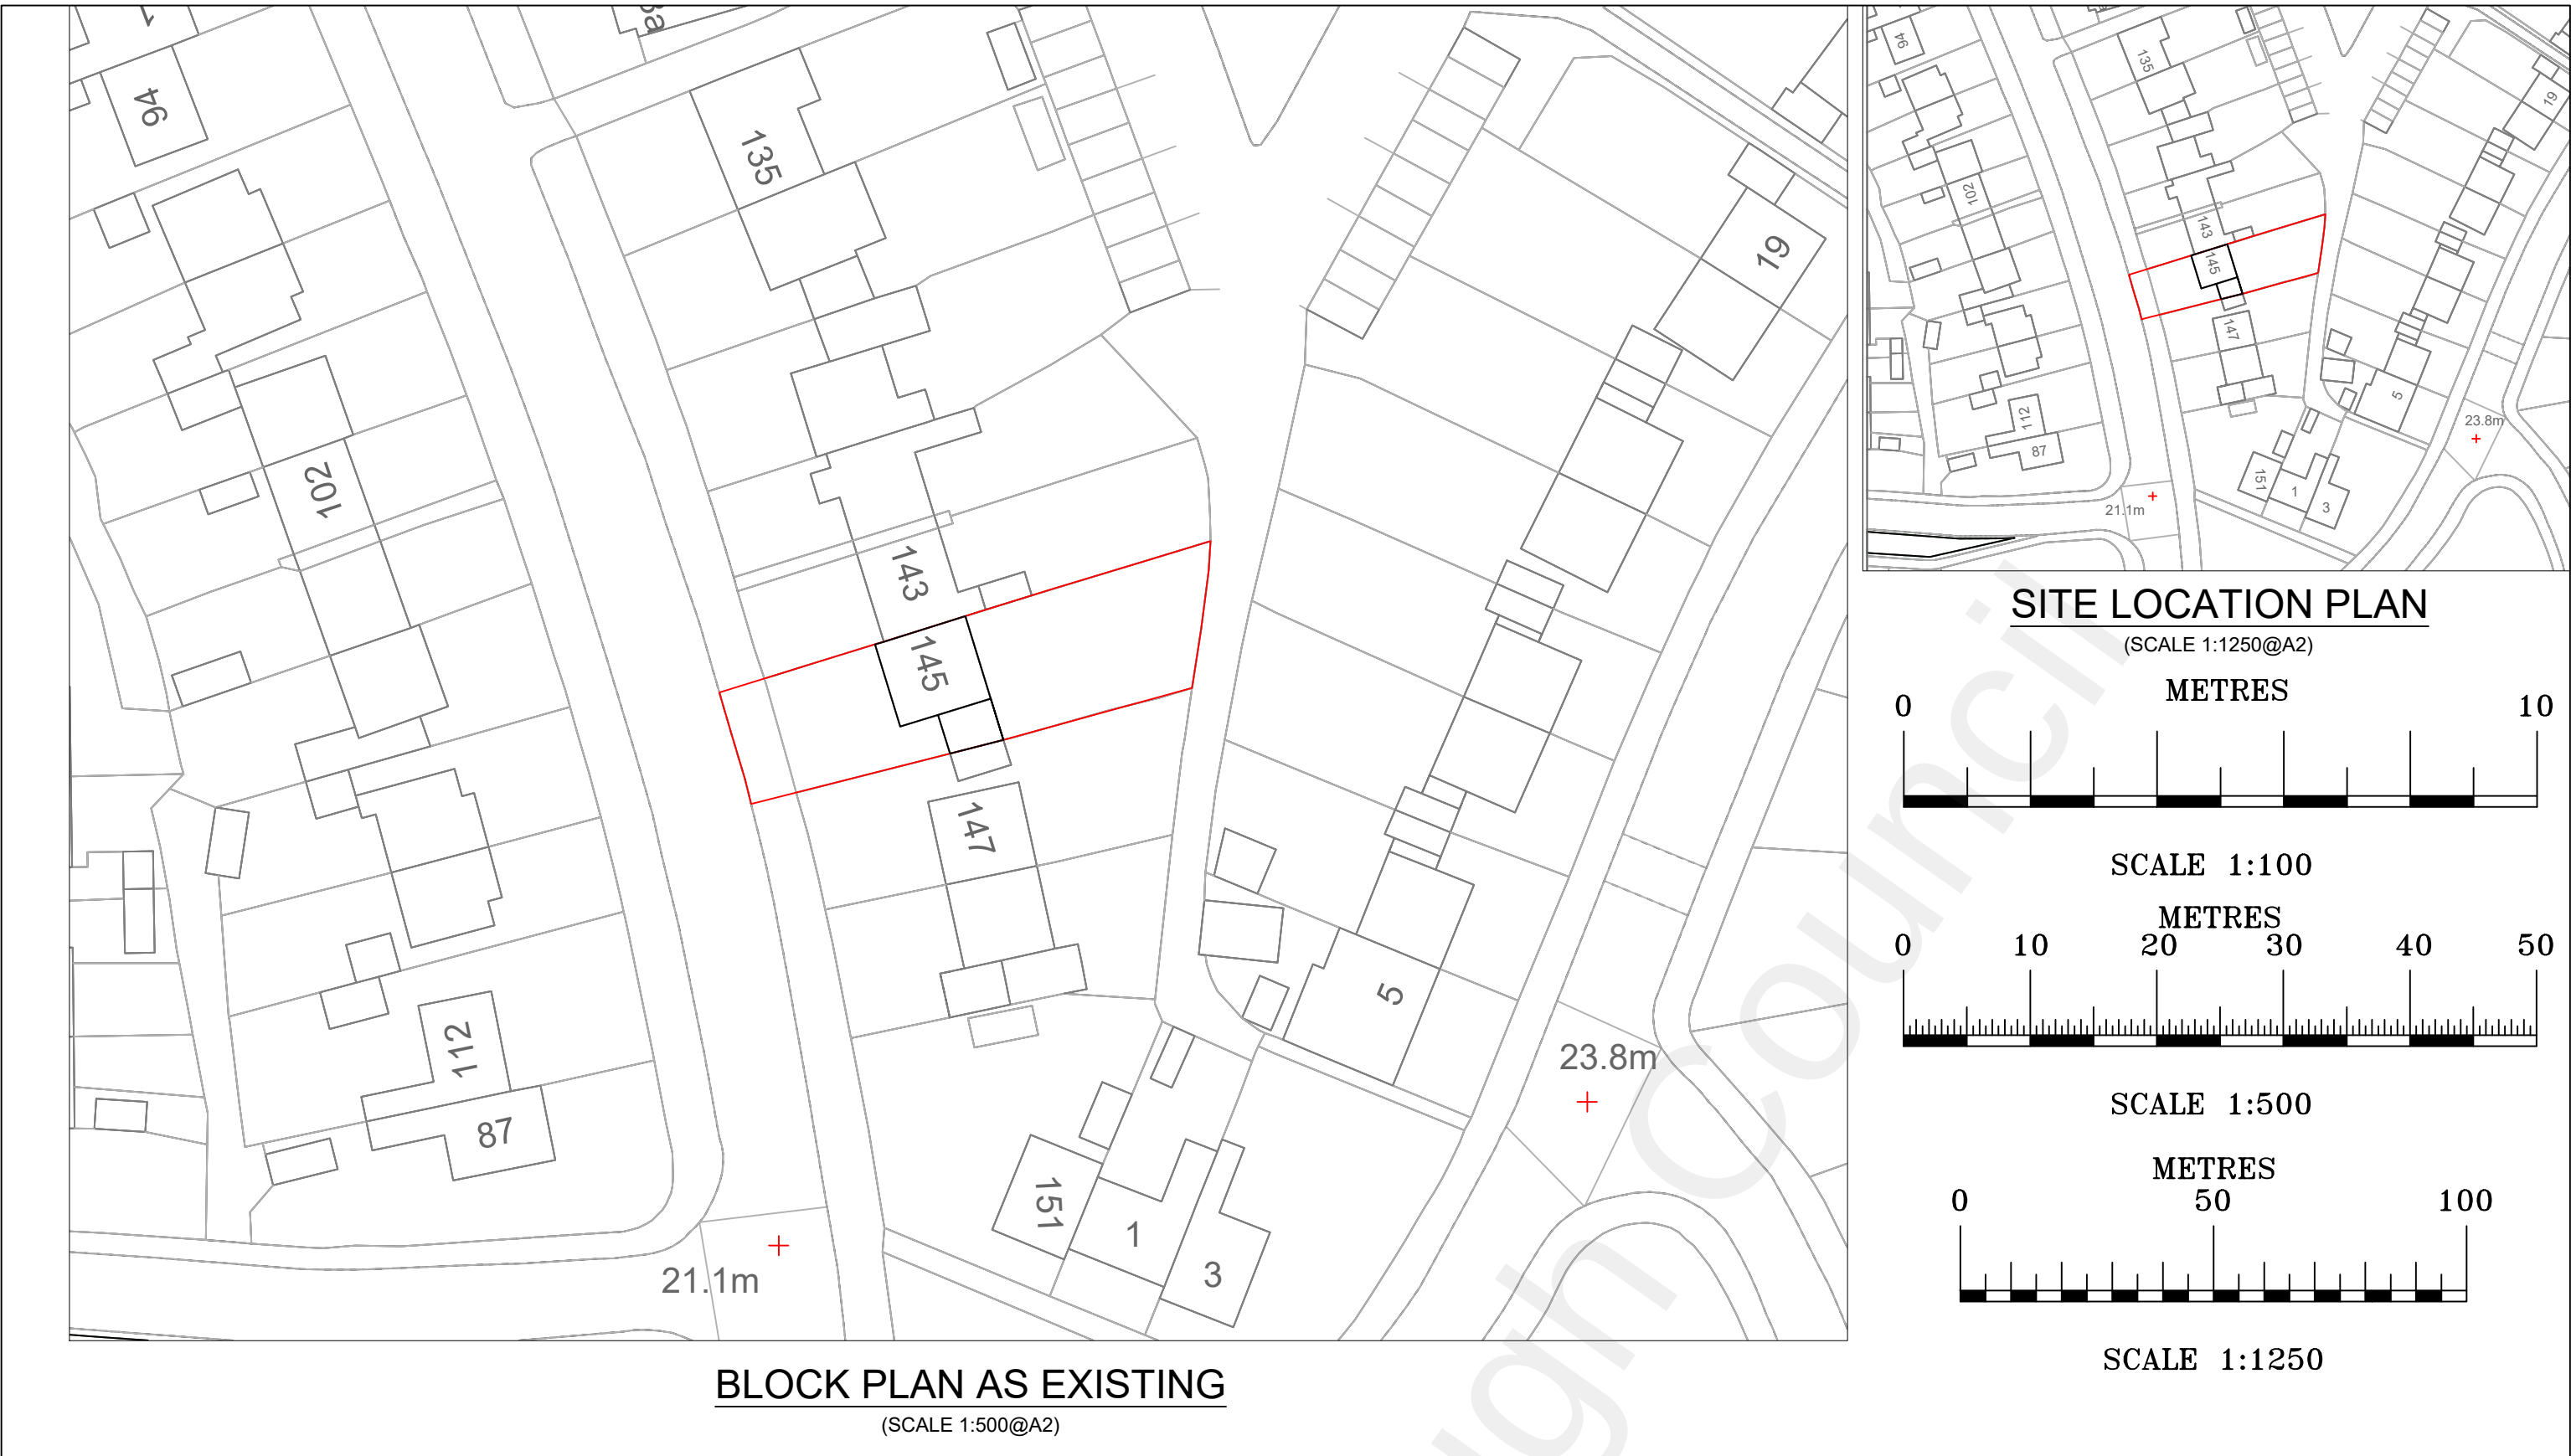

REV:	AMENDMENT:	BY:	DATE:
TITLE: SITE LOCATION AND BLOCK PLANS			
SITE ADDRESS: 145 VALLEY DRIVE, GRAVESAND, DA125RU			
JOB No. 20101	CLIENT: IEVA BACIANSKIENE		
SCALE: AS SHOWN @ A3	DWG SHEET: A03		
DWG No. A03	REV: D		
DRAWN BY: AR	DATE: 05/04/2021		
APPROVED BY: ***	DATE: **/**/****		
ARCHITECTURE, PLANNING & ENGINEERING EMAIL: AR.DESIGN@CONSTRUCTIONS.CO.UK TEL: 074 2655-6386			