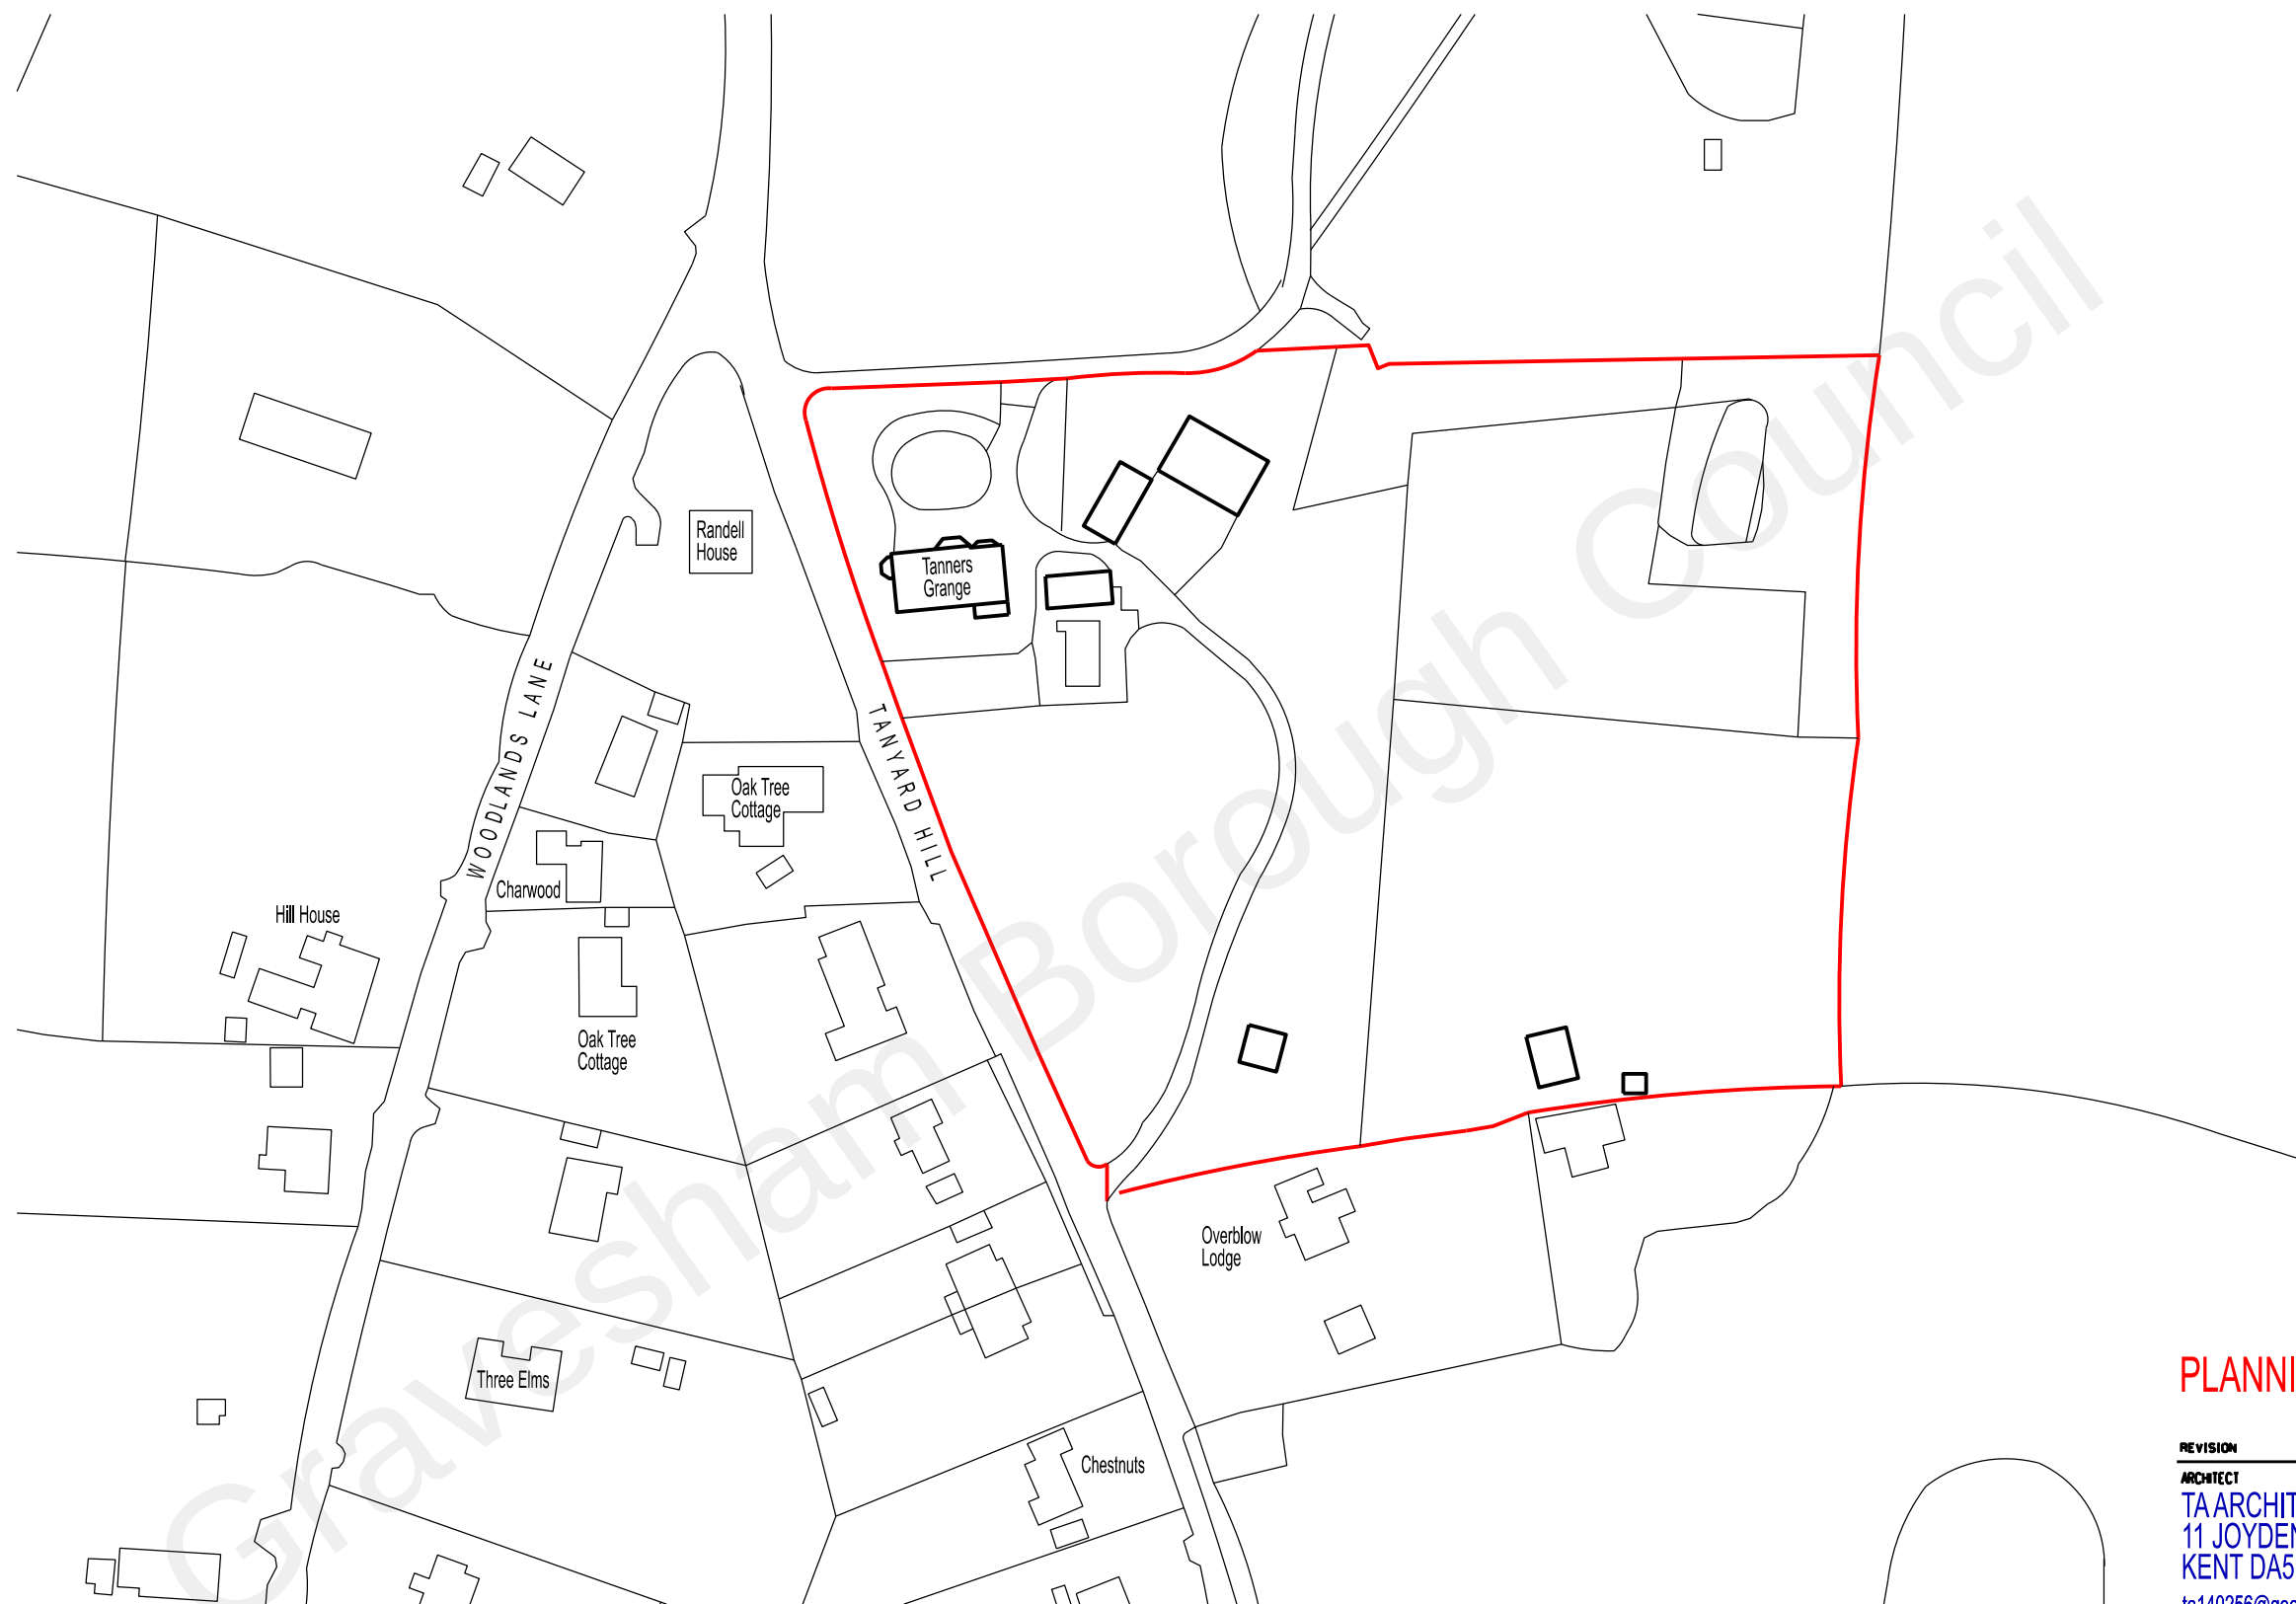


0 5 10 15 20 50 metres

PLANNING APPLICATION

REVISION	DATE
----------	------

ARCHITECT TA ARCHITECTS 11 JOYDENS WOOD ROAD BEXLEY KENT DA5 2HS Tel 07905 130591 ta140256@googlemail.com

JOB PROPOSED SIDE EXTENSION AT TANNERS GRANGE TANYARD HILL SHORNE KENT DA12 3EN
--

DRAWING SITE LOCATION PLAN

SCALE 1:1250 AT A3	DATE JAN 2022
-----------------------	------------------

DRAWING NO. SG/09
