



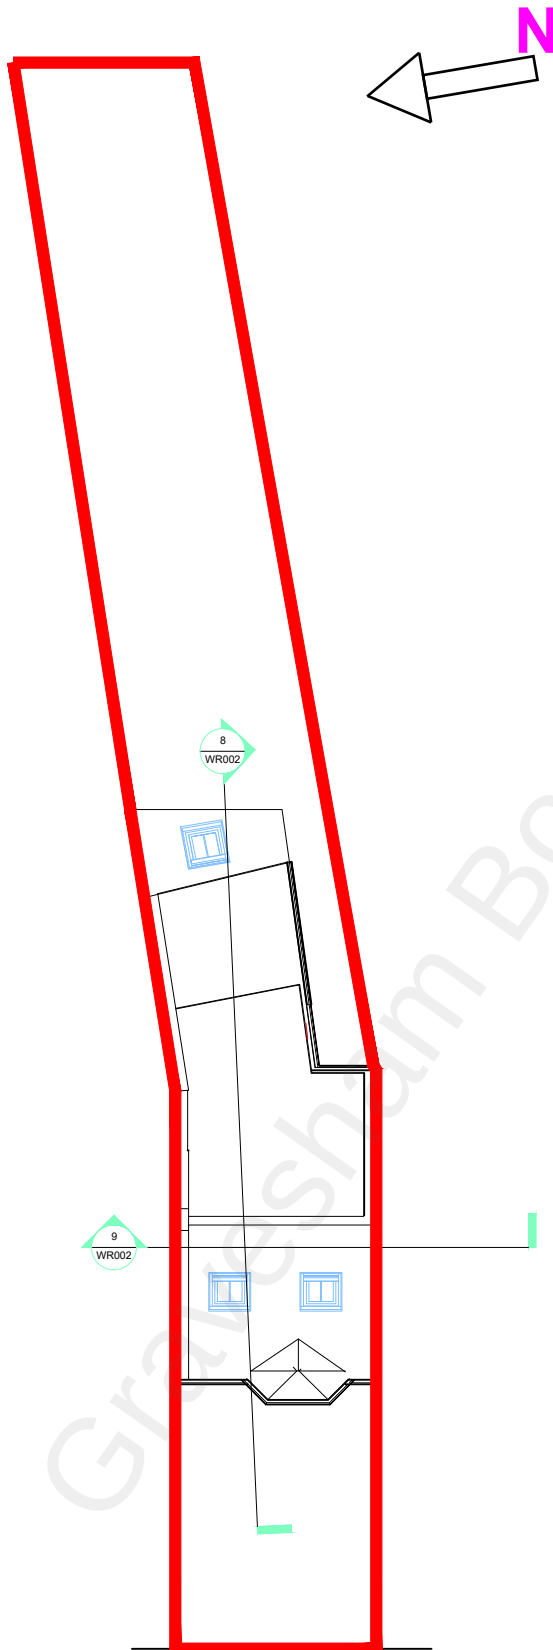

6

Proposed Block Plan

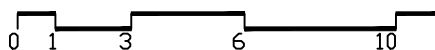

CODE	SUITABILITY DESCRIPTION
STATUS	PURPOSE OF ISSUE



www.ngbarchdesigners.co.uk

PROJECT

50 wrotham road gravesend

TITLE

Proposed Block Plan

CLIENT

Mr & Mrs Doku

DRAWN BY Author	CHECKED BY Checker	DATE 06/06/20
SCALE (@ A4) 1:200		PROJECT NUMBER 1
DRAWING NUMBER WR004		REV