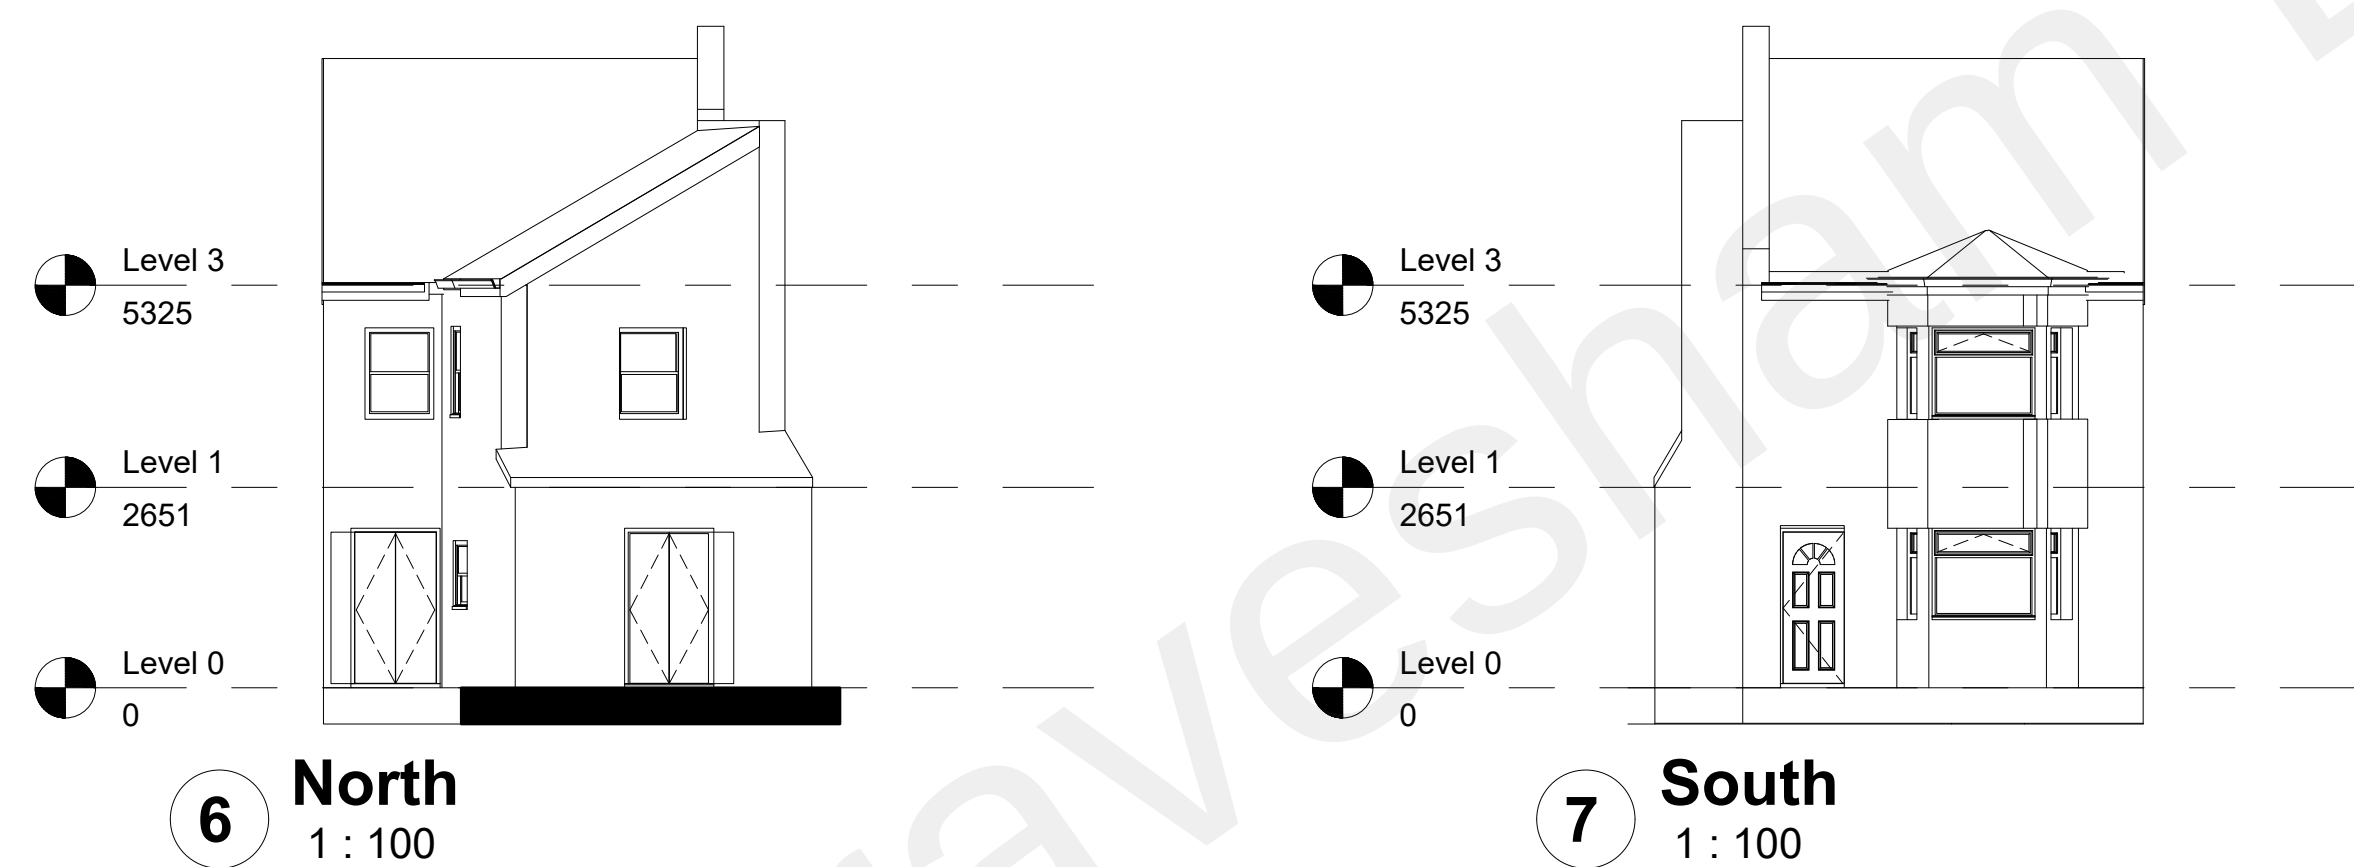
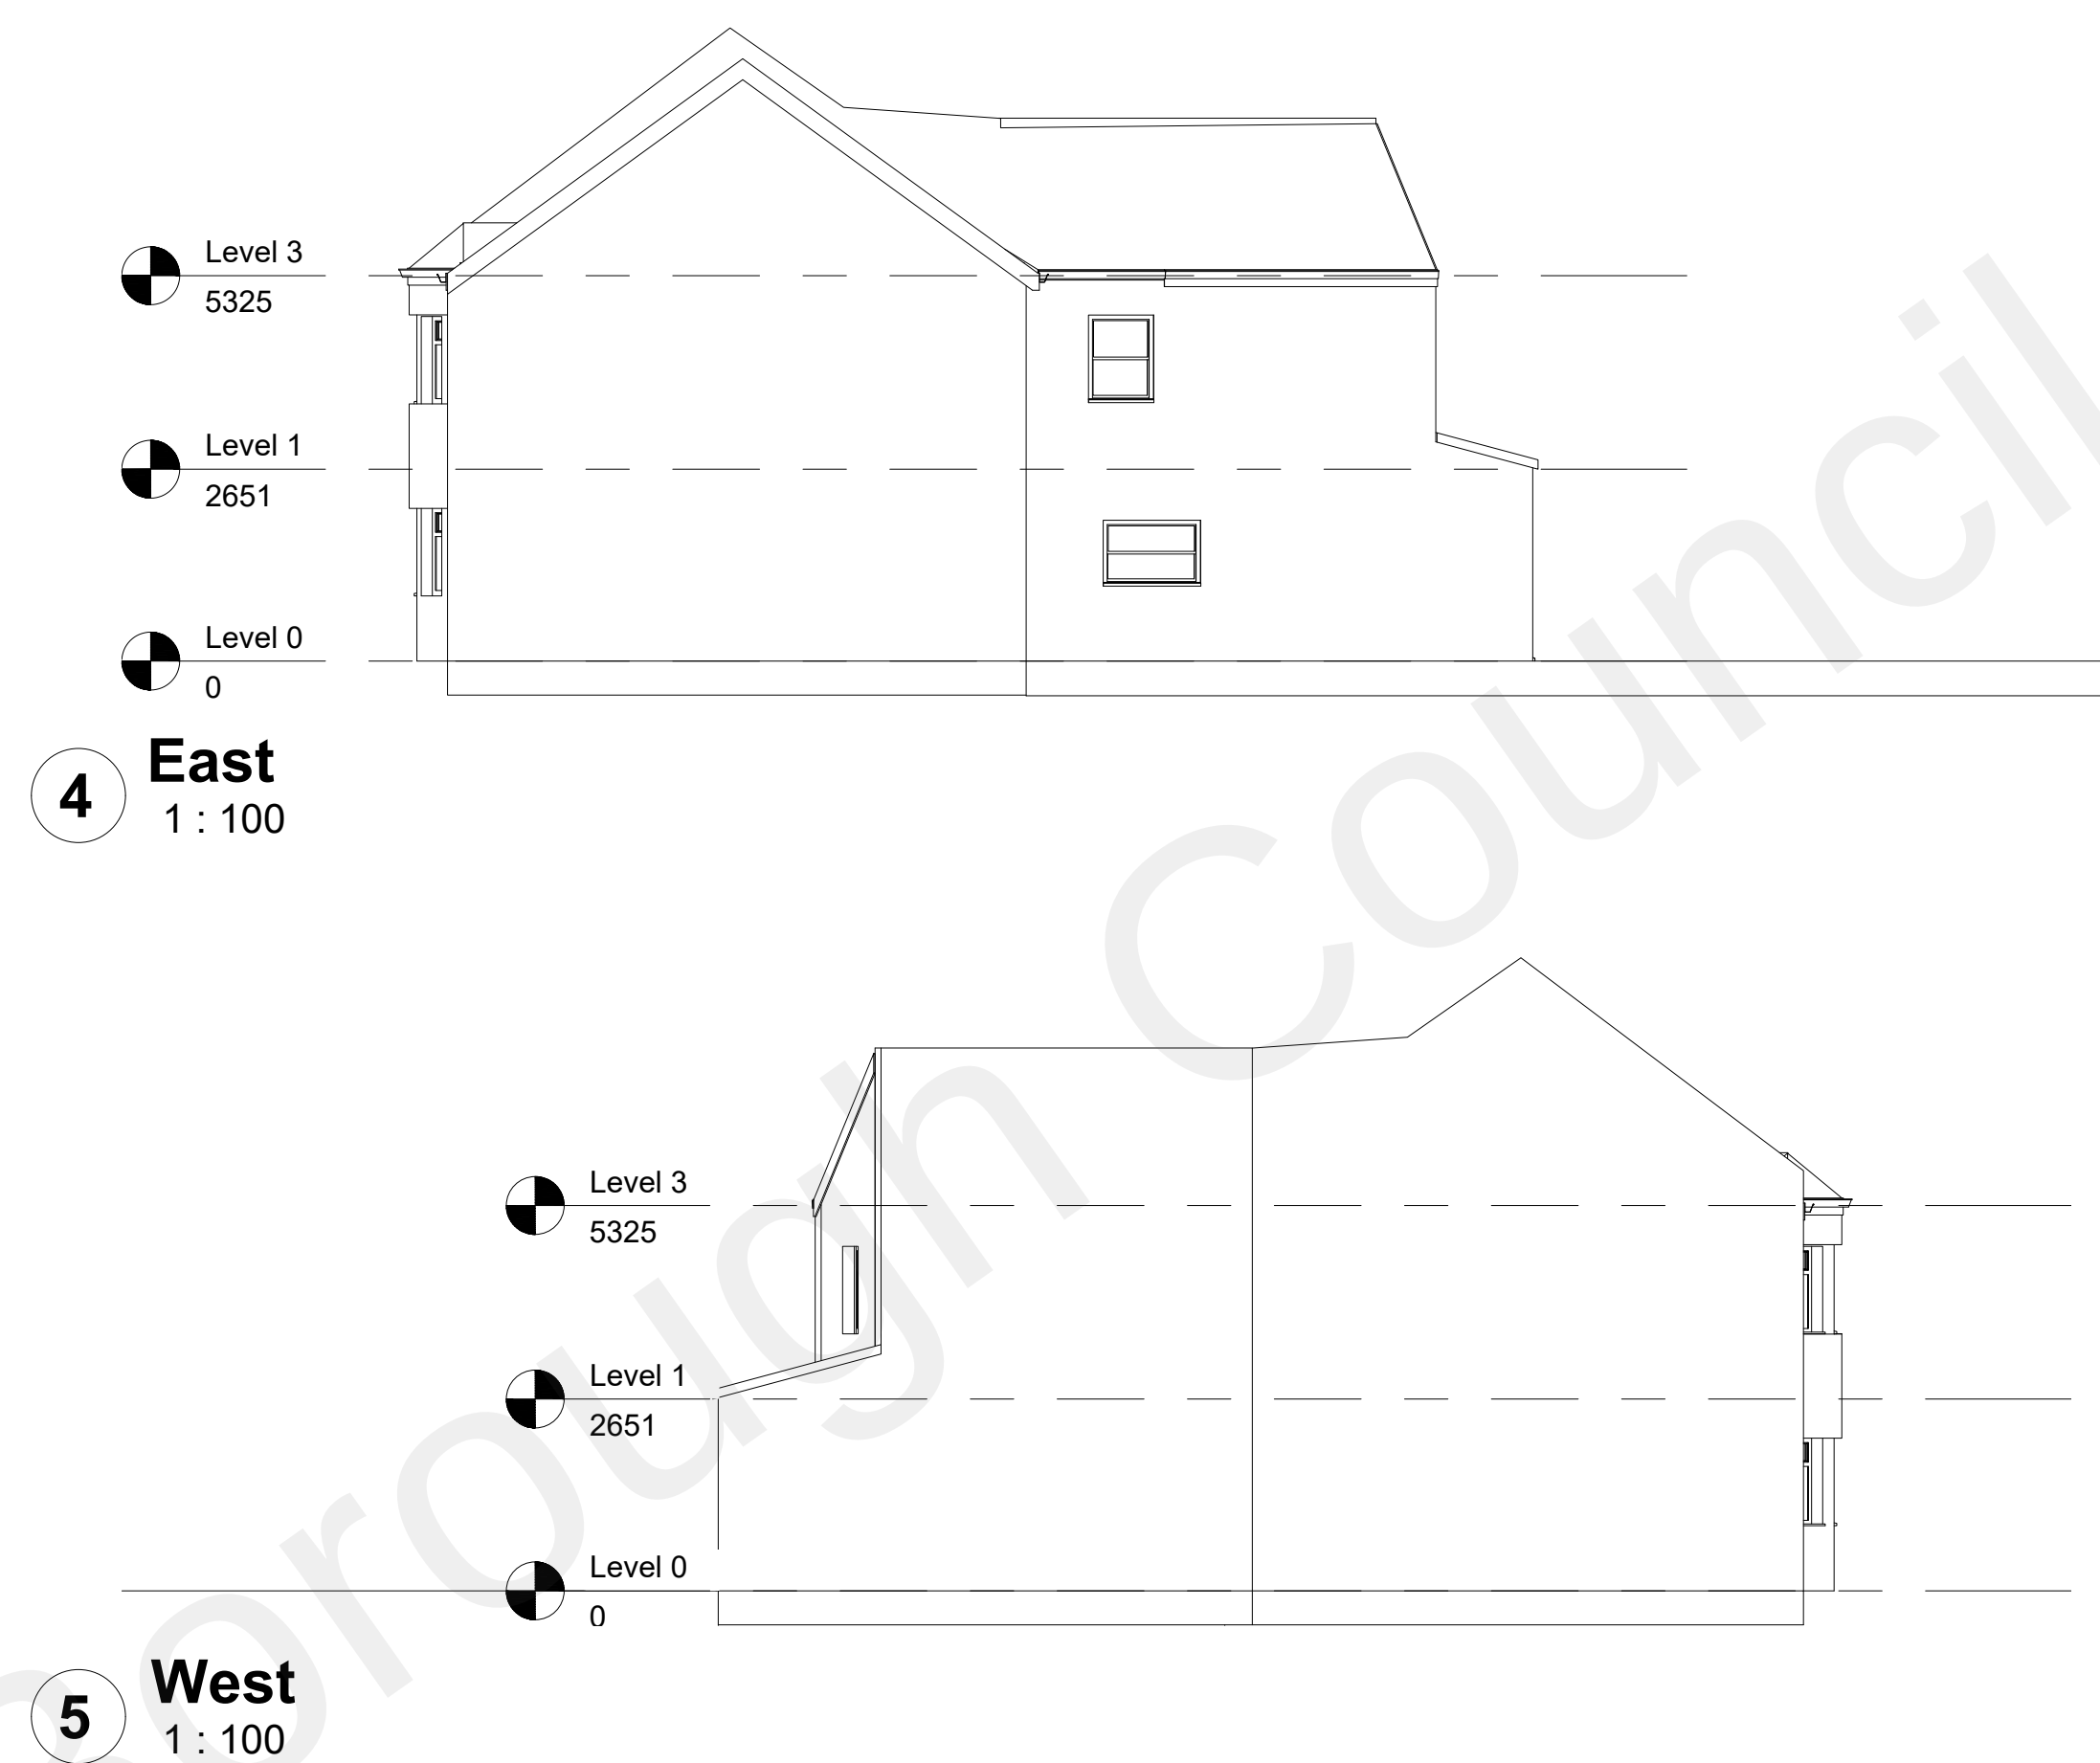


[illegible]

CODE	SUITABILITY DESCRIPTION
STATUS	PURPOSE OF ISSUE

<https://www.ngbarchdesigners.co.uk/>

PROJECT

50 wrotham road gravesend , kent, da11 0qf

TITLE

Existing Plans, Elevations and Sections

CLIENT

Owner

DRAWN BY
Author

CHECKED BY	
Checker	

DATE	01/23/07
------	----------

SCALE (@ A1)
1 : 100

PROJECT NUMBER	
Project Number	

DRAWING NUMBER
WR001

REV

