


A

B

C

D

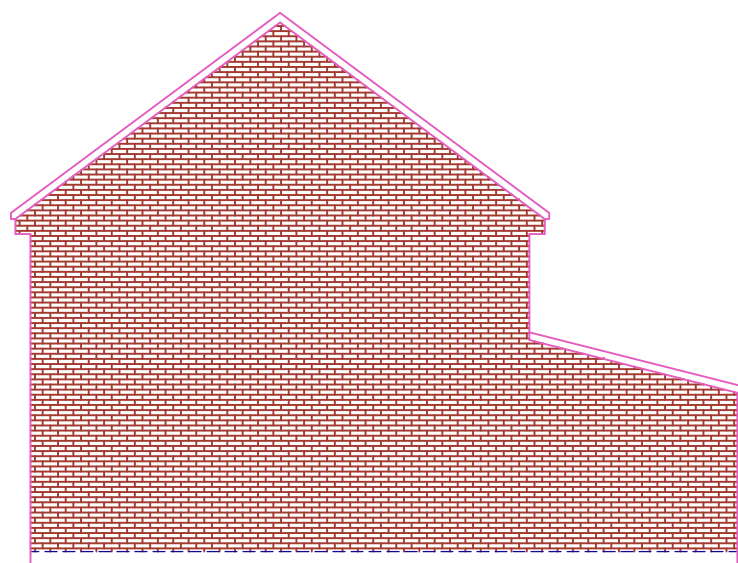

MATERIALS USED IN EXTERIOR WORK TO
BE SIMILAR IN APPEARANCE TO THOSE OF
THE EXTERIOR OF THE EXISTING HOUSE.

350 mm thick
BRICK / BLOCK
CAVITY WALL TO
MATCH EXISTING


FLAT ROOF

ROOF
LANTERNROOF
LANTERN

FENCE

GARDEN LEVEL

PROPOSED ELEVATION SIDE A

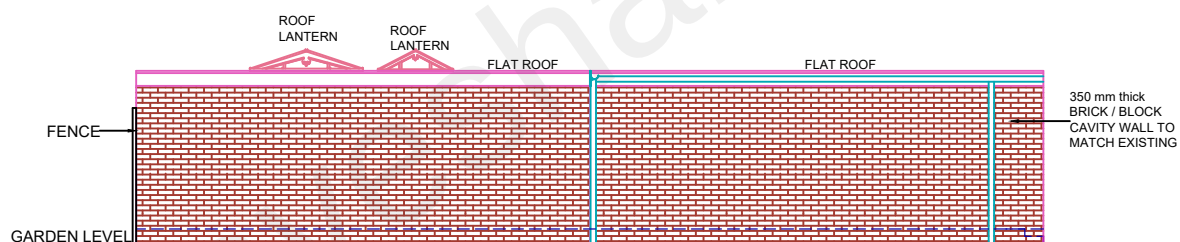ROOF
LANTERNROOF
LANTERN

FLAT ROOF

FLAT ROOF

350 mm thick
BRICK / BLOCK
CAVITY WALL TO
MATCH EXISTING

FENCE

GARDEN LEVEL

PROPOSED ELEVATION SIDE B

10 Meter
5
2
1
0
1:100

REFERENCE DRAWINGS

GENERAL NOTES

This drawing is for planning use only do not use this drawing for any purpose other than that for which it was issued.
Structural Design and Building Control Approval is required before construction commences.
This drawing is subject to copyright do not reproduce this drawing without prior permission.

No

DATE

REVISION

BY

CHK

CONSULTANT



CIVIL ENGINEERS
STRUCTURAL ENGINEERS
ARCHITECTURAL DESIGNERS

Contact: 07947249323

DRAWN

AM

CHECKED

A.R

PROJECT NO.

CLIENT/PROJECT

2 CODRINGTON GARDENS

TITLE

PROPOSED ELEVATIONS

DRAWING No.

D06

SCALE: 1:100 A3

DATE: 02-08-2022