






REAR ELEVATION AS EXISTING

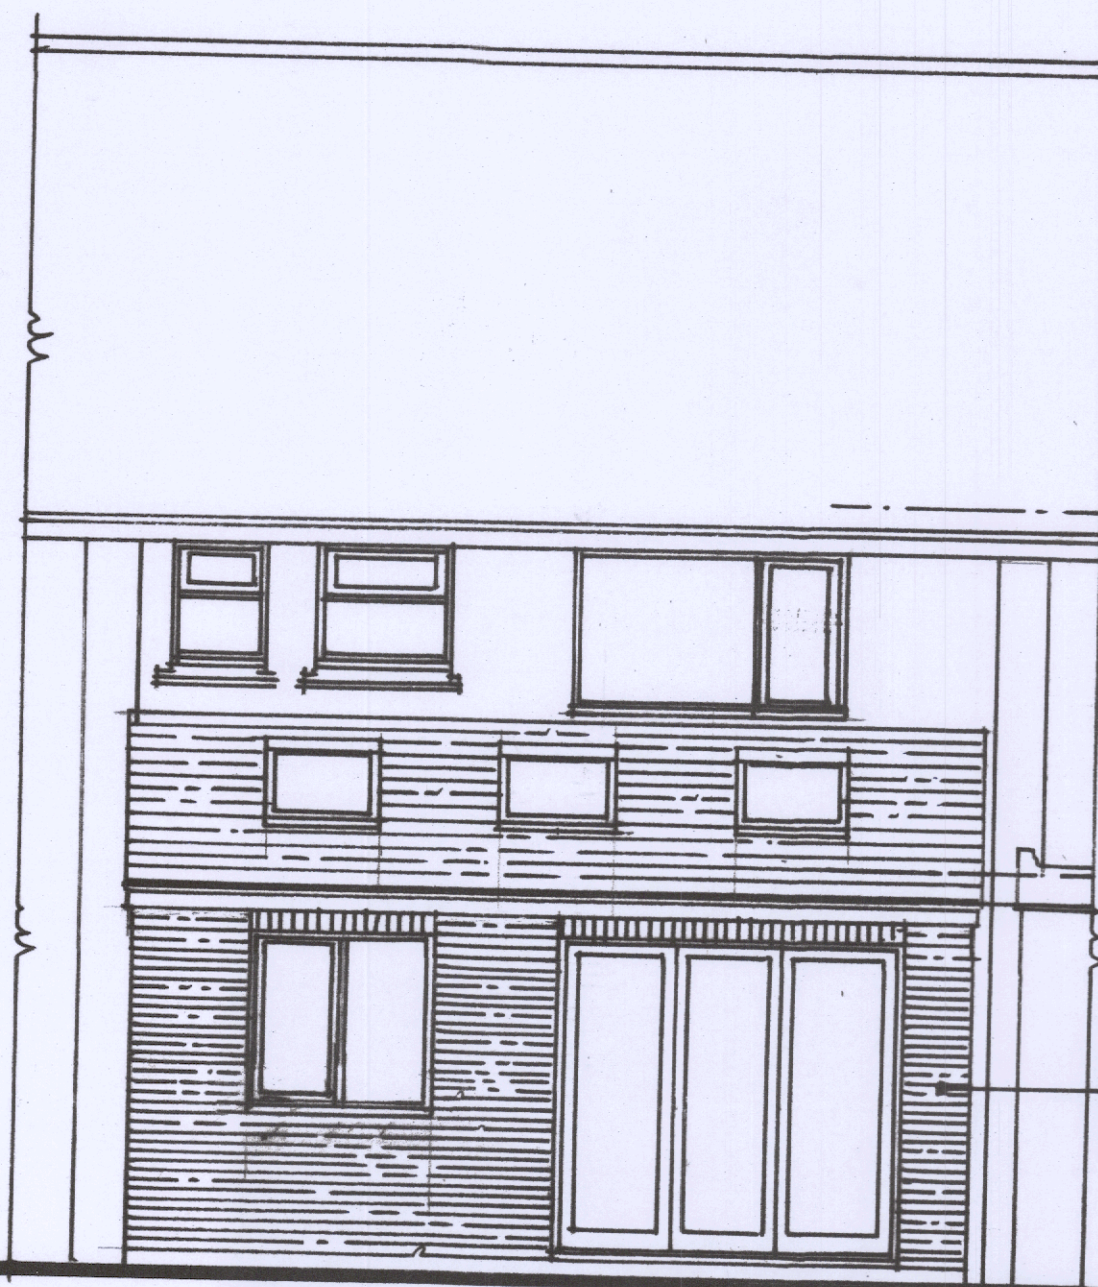


REAR ELEVATION AS PROPOSED

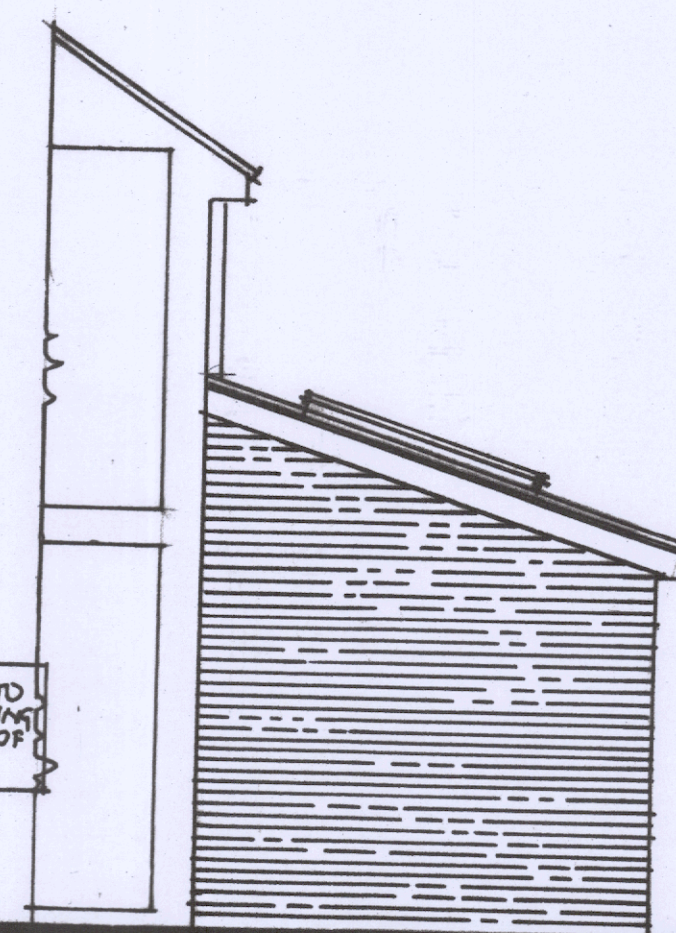


SIDE ELEVATION AS PROPOSED

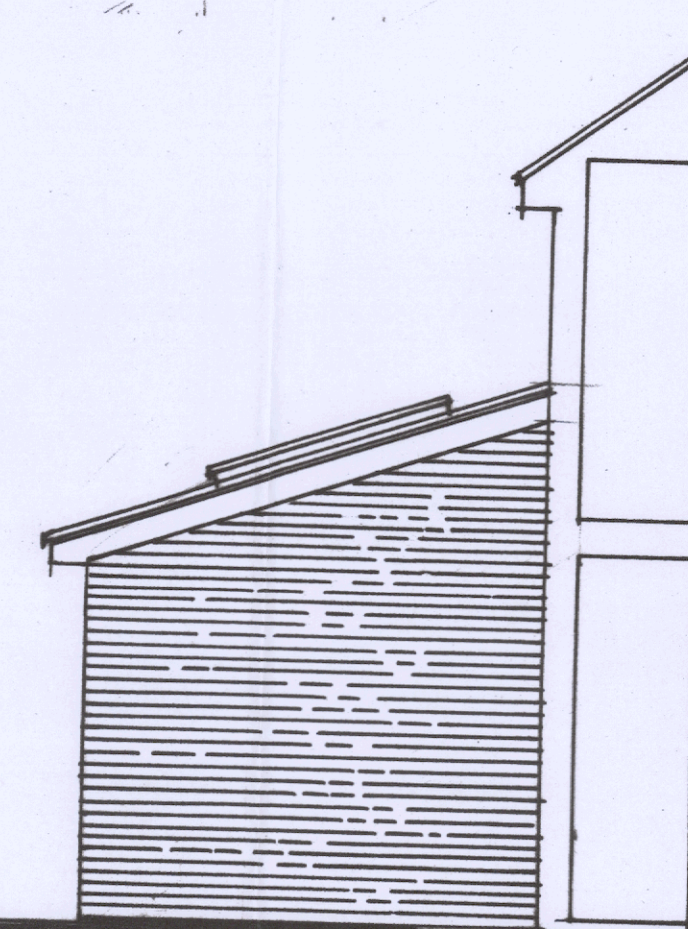


SIDE ELEVATION AS PROPOSED

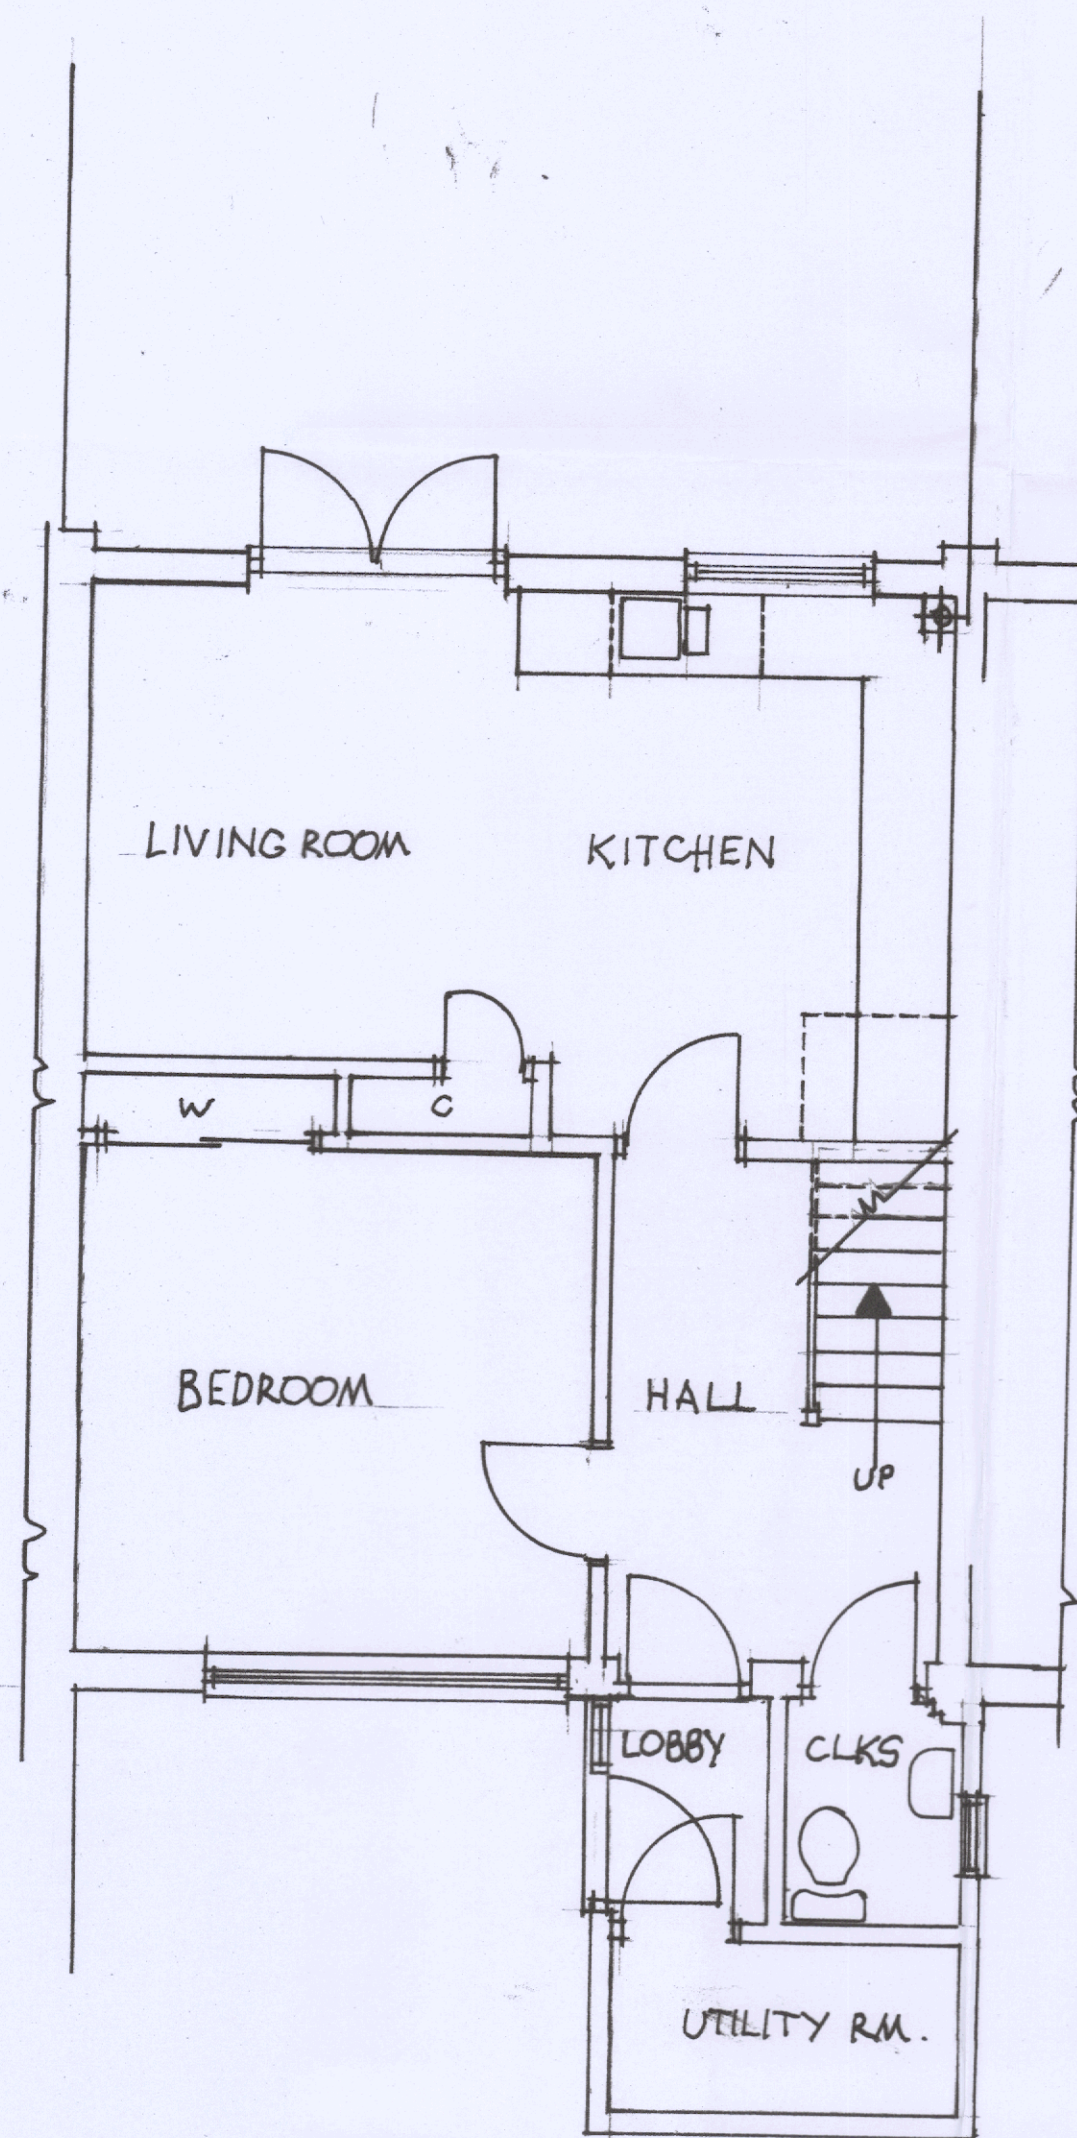


GROUND FLOOR PLAN AS EXISTING

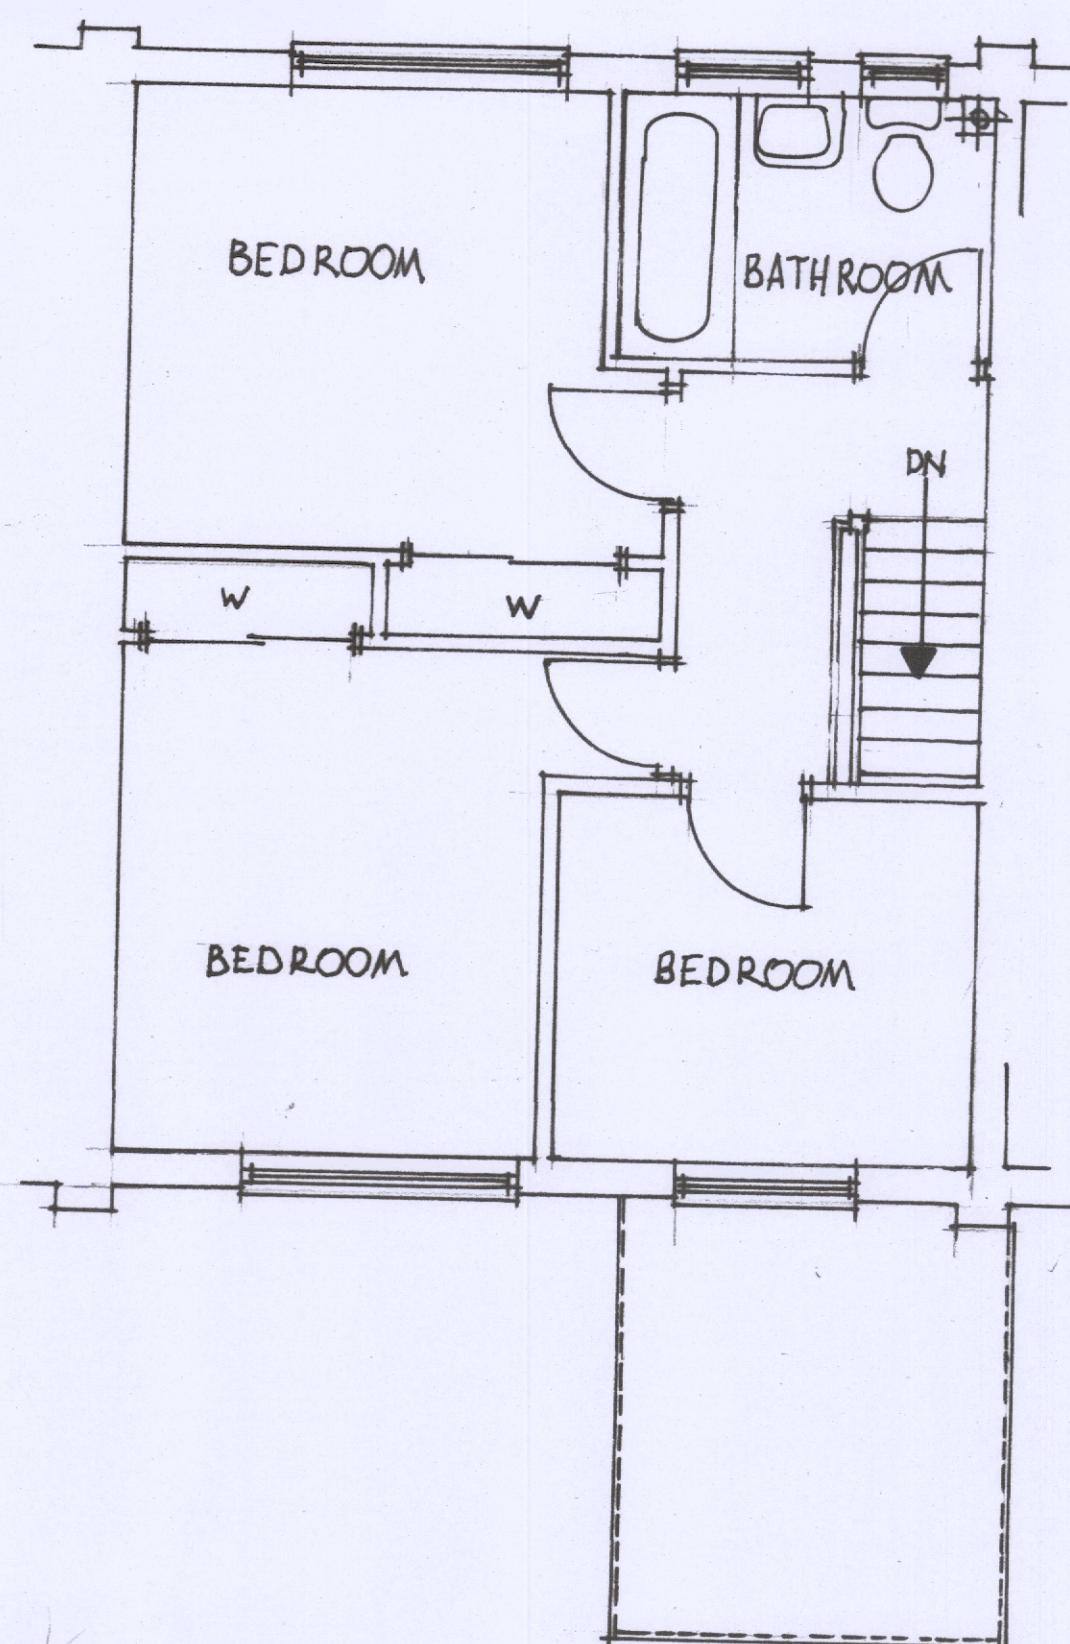

FIRST FLOOR PLAN AS EXISTING

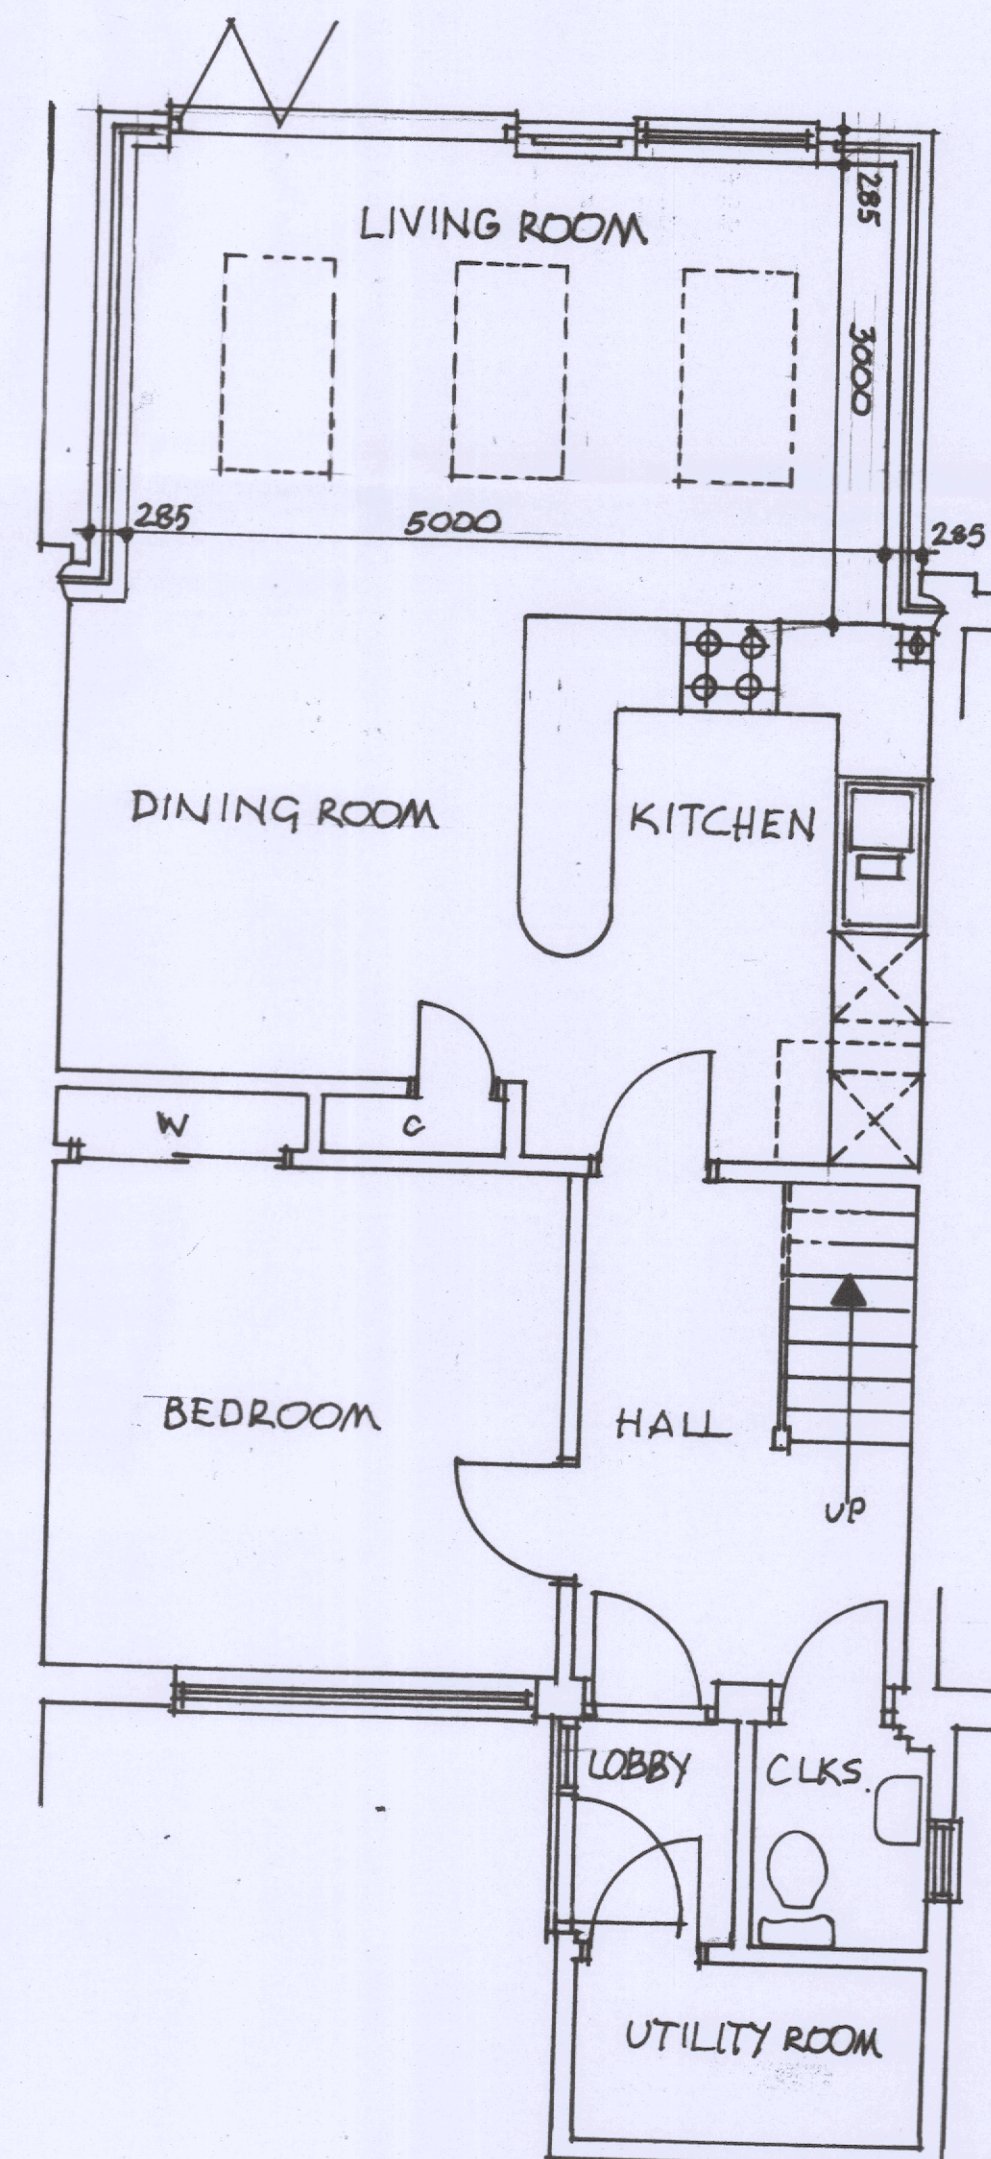

GROUND FLOOR PLAN AS PROPOSED

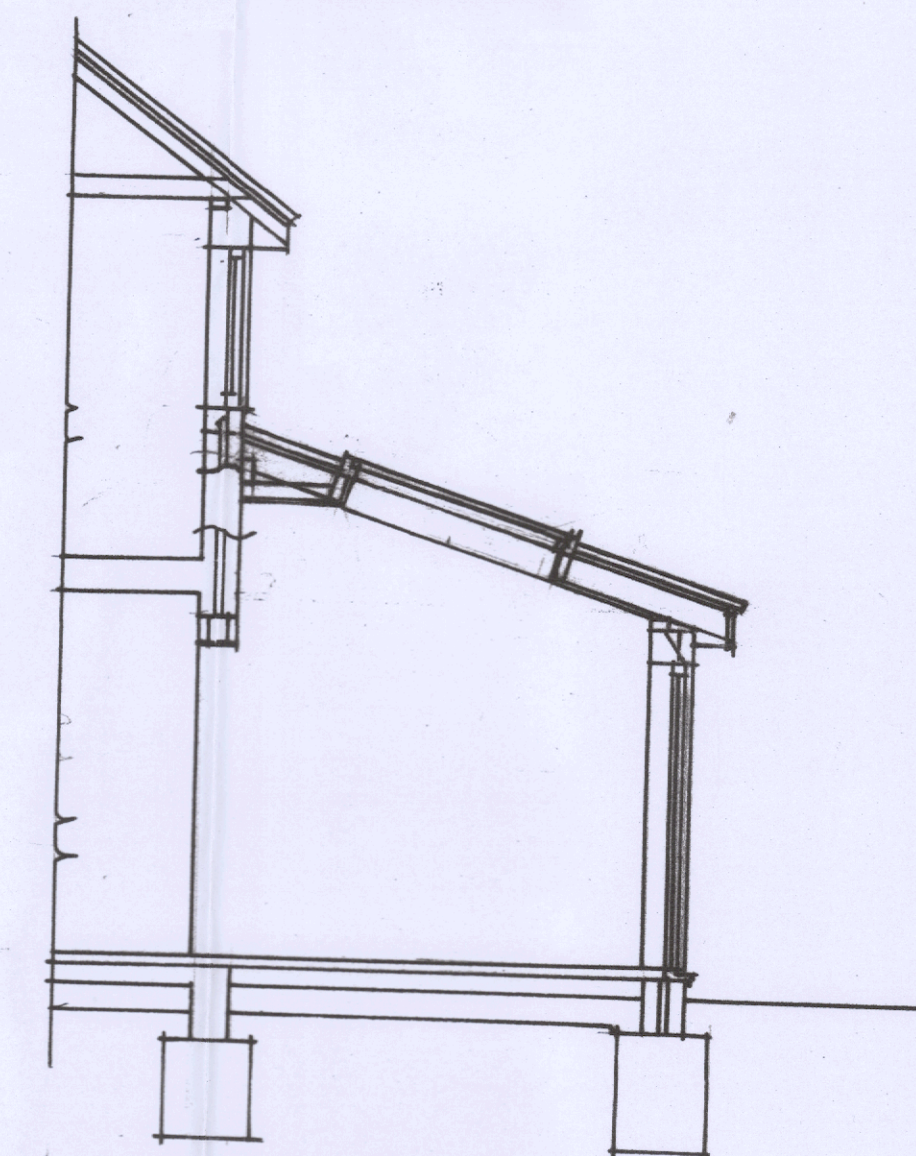

CROSS SECTION