


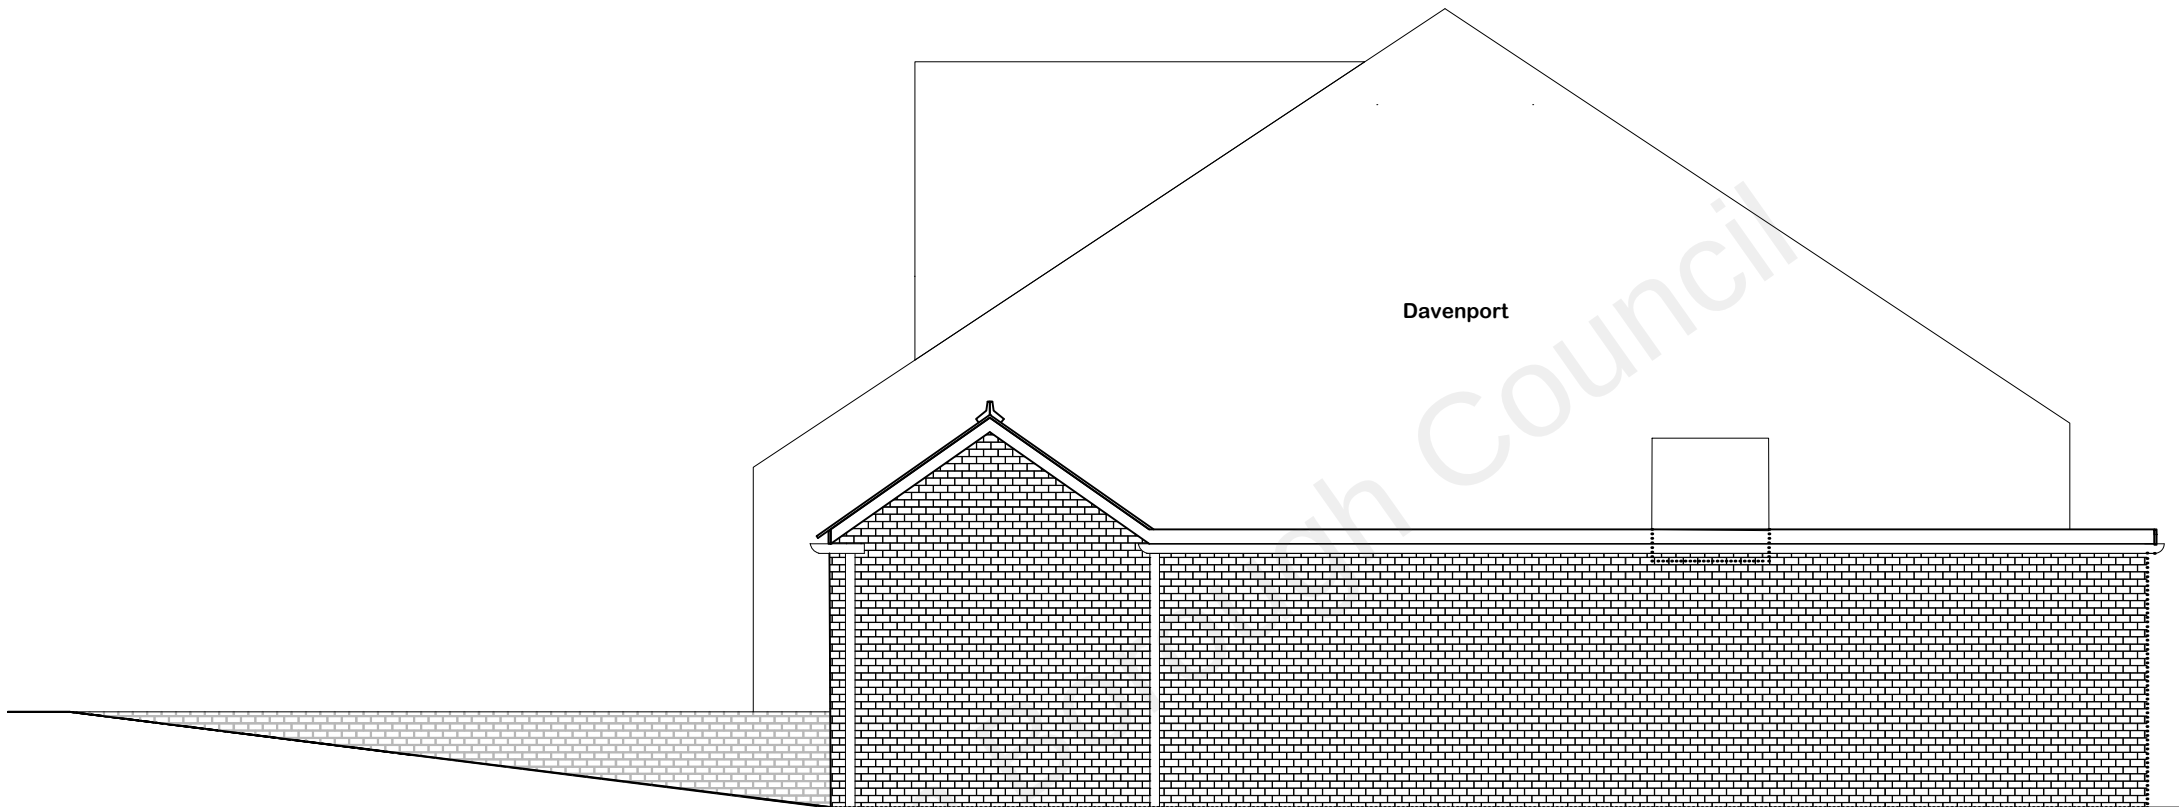

Drawing title: Proposed West Facing Elevation
Drawing no: 49-DA12 3DR-PEE01
Date: 10/02/22

For: Mr and Mrs Watson

Site: 8 St Katherines Cottages,
Forge Lane, Shorne, Kent

By: Allison Franks
Email: franks797@btinternet.com
Tel: 0777 585 1533

site extents

Scale 1:100 @ A4

Scale bar

