


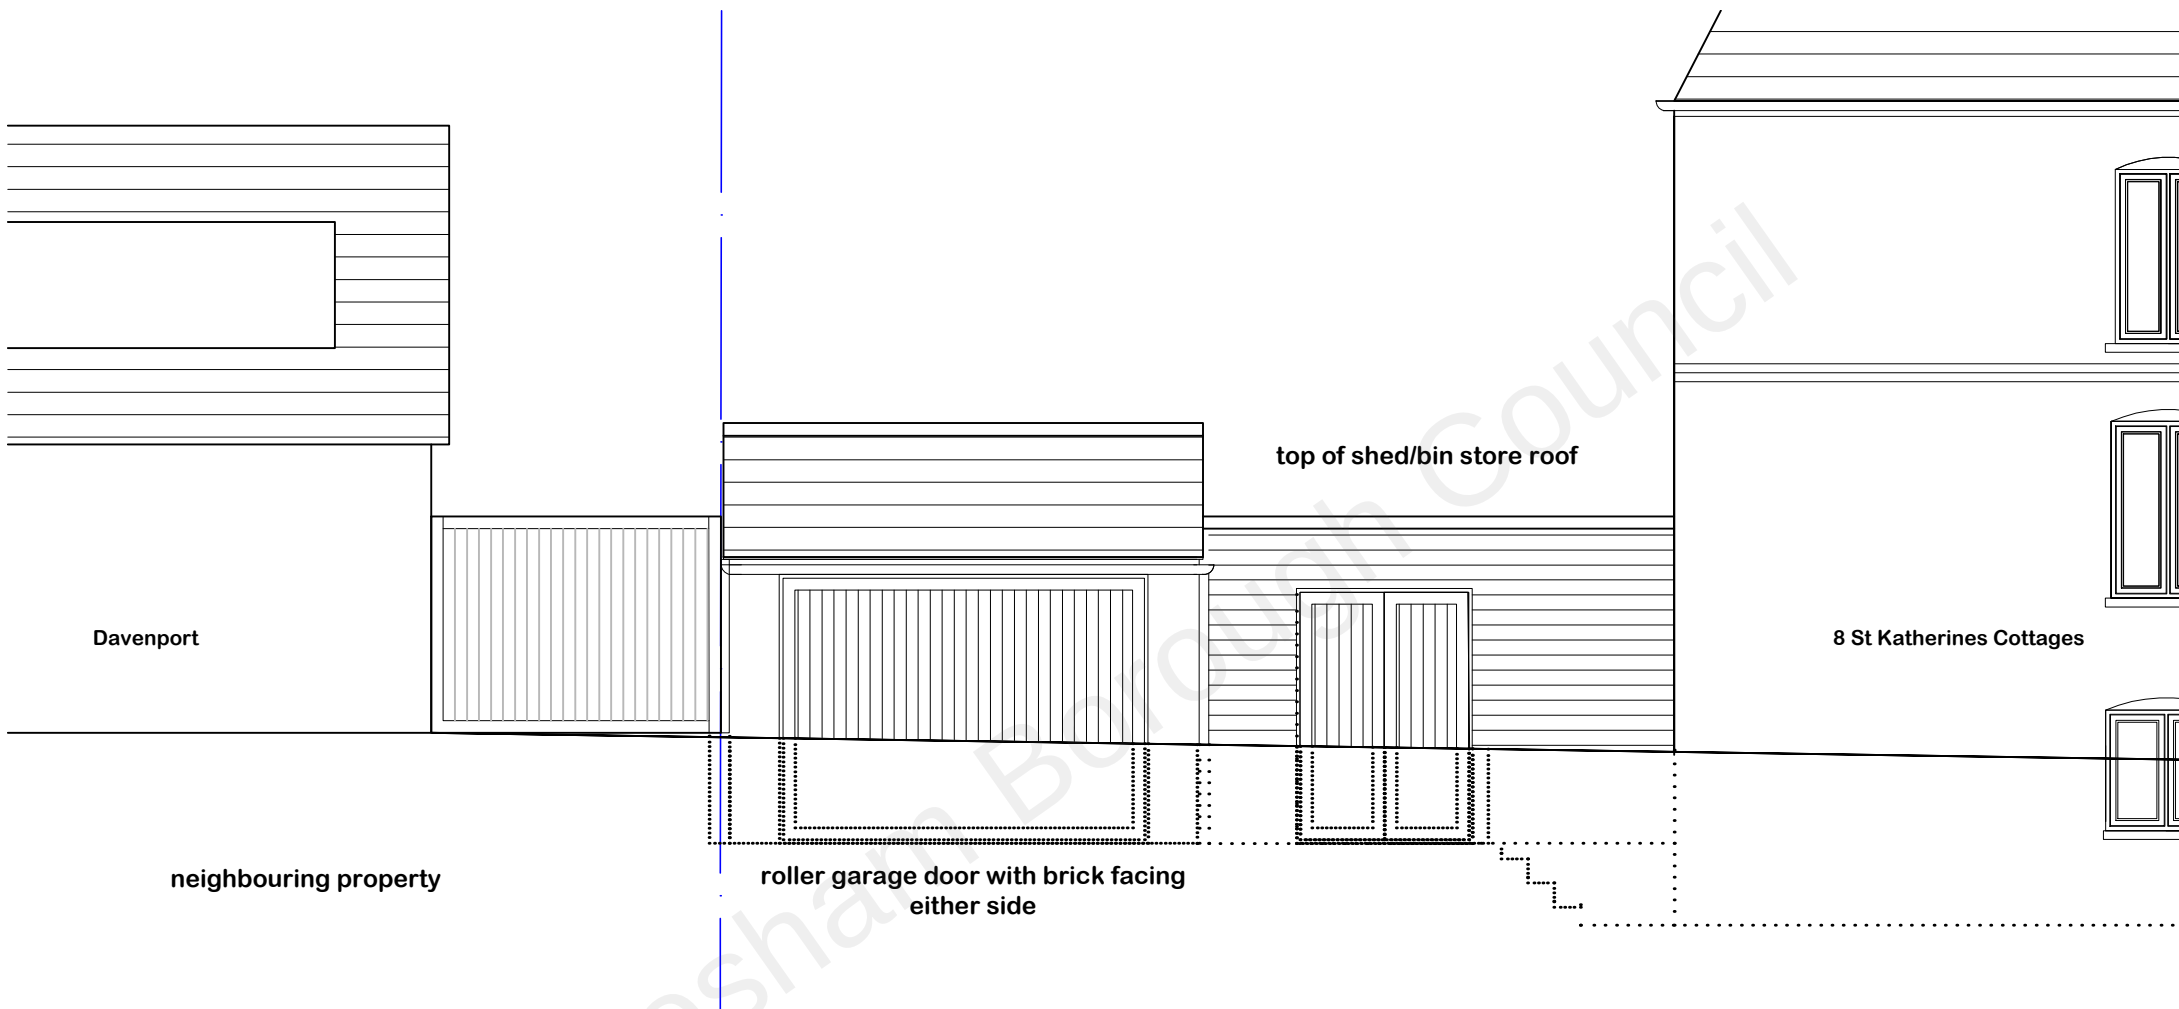

Drawing title: Proposed South East Facing Elevation
Drawing no: 49-DA12 3DR-PSEE01
Date: 10/02/22

For: Mr and Mrs Watson
Site: 8 St Katherines Cottages,
Forge Lane, Shorne, Kent
By: Allison Franks
Email: franks797@btinternet.com
Tel: 0777 585 1533

Scale 1:100 @ A4
Scale bar 0 1 2 3 4 5m