
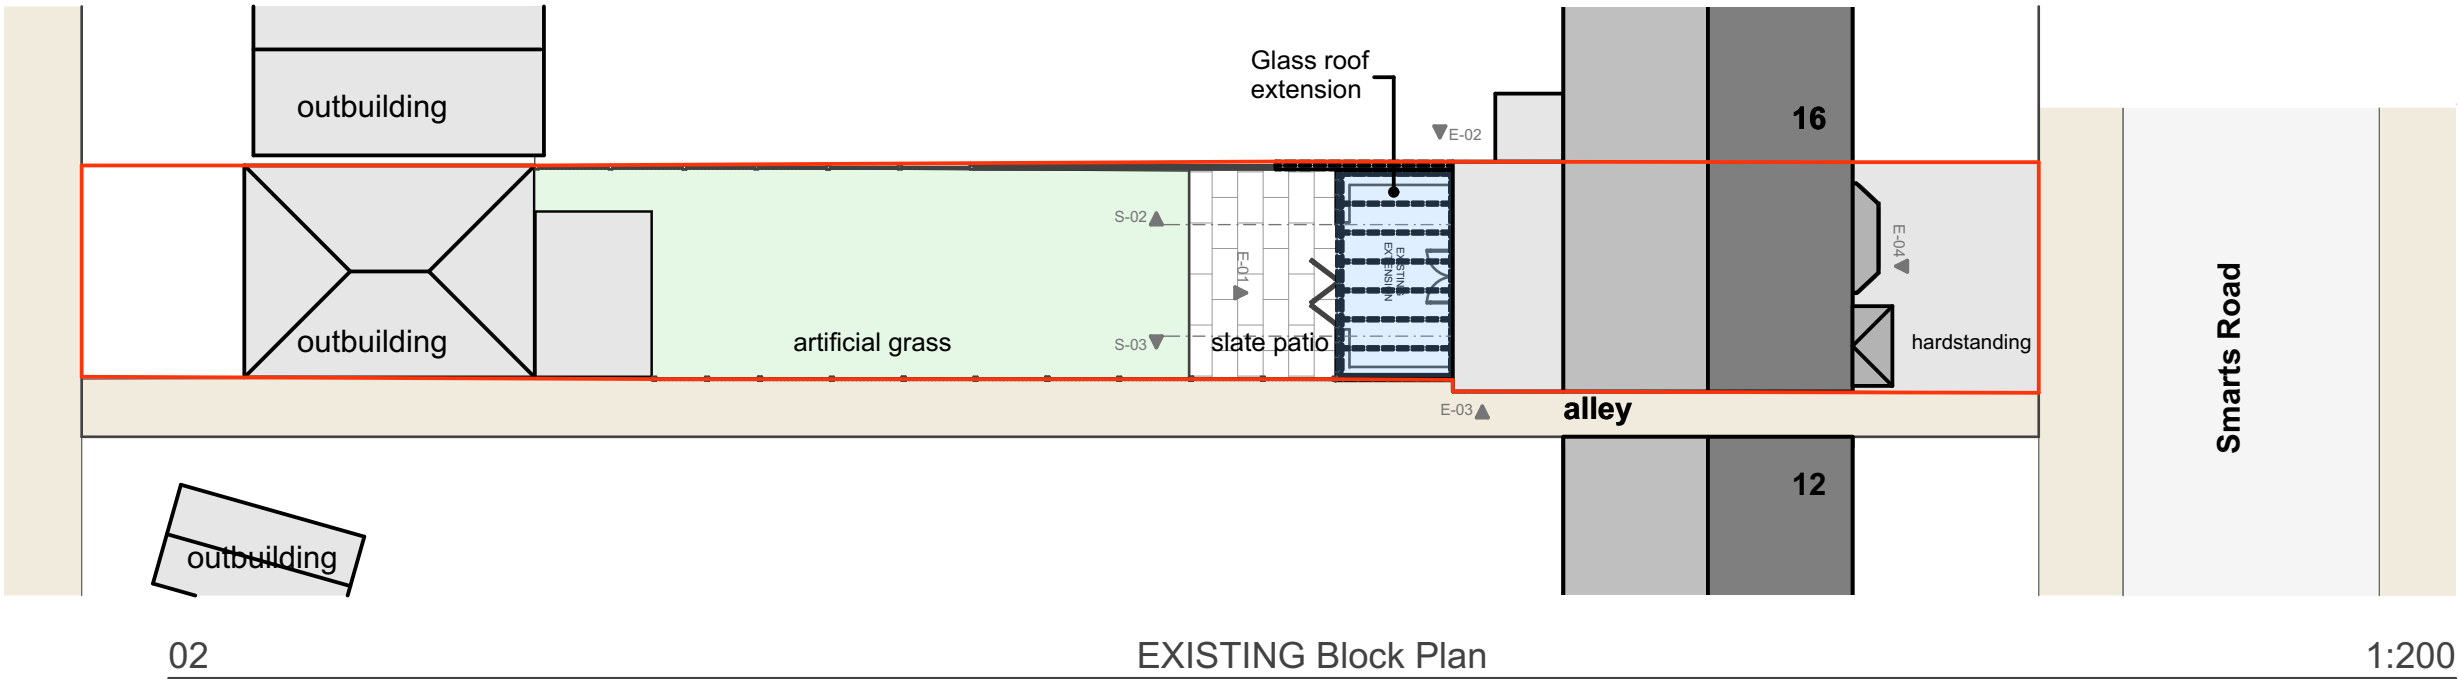


Construction Risks

Maintenance/cleaning Risks

Demolition/adaptation Risks

In addition to the hazard/risks normally associated with the types of work detailed on this drawing take note of the above. It is assumed that all works on this drawing will be carried out by a competent contractor working, where appropriate, to an appropriate method statement.

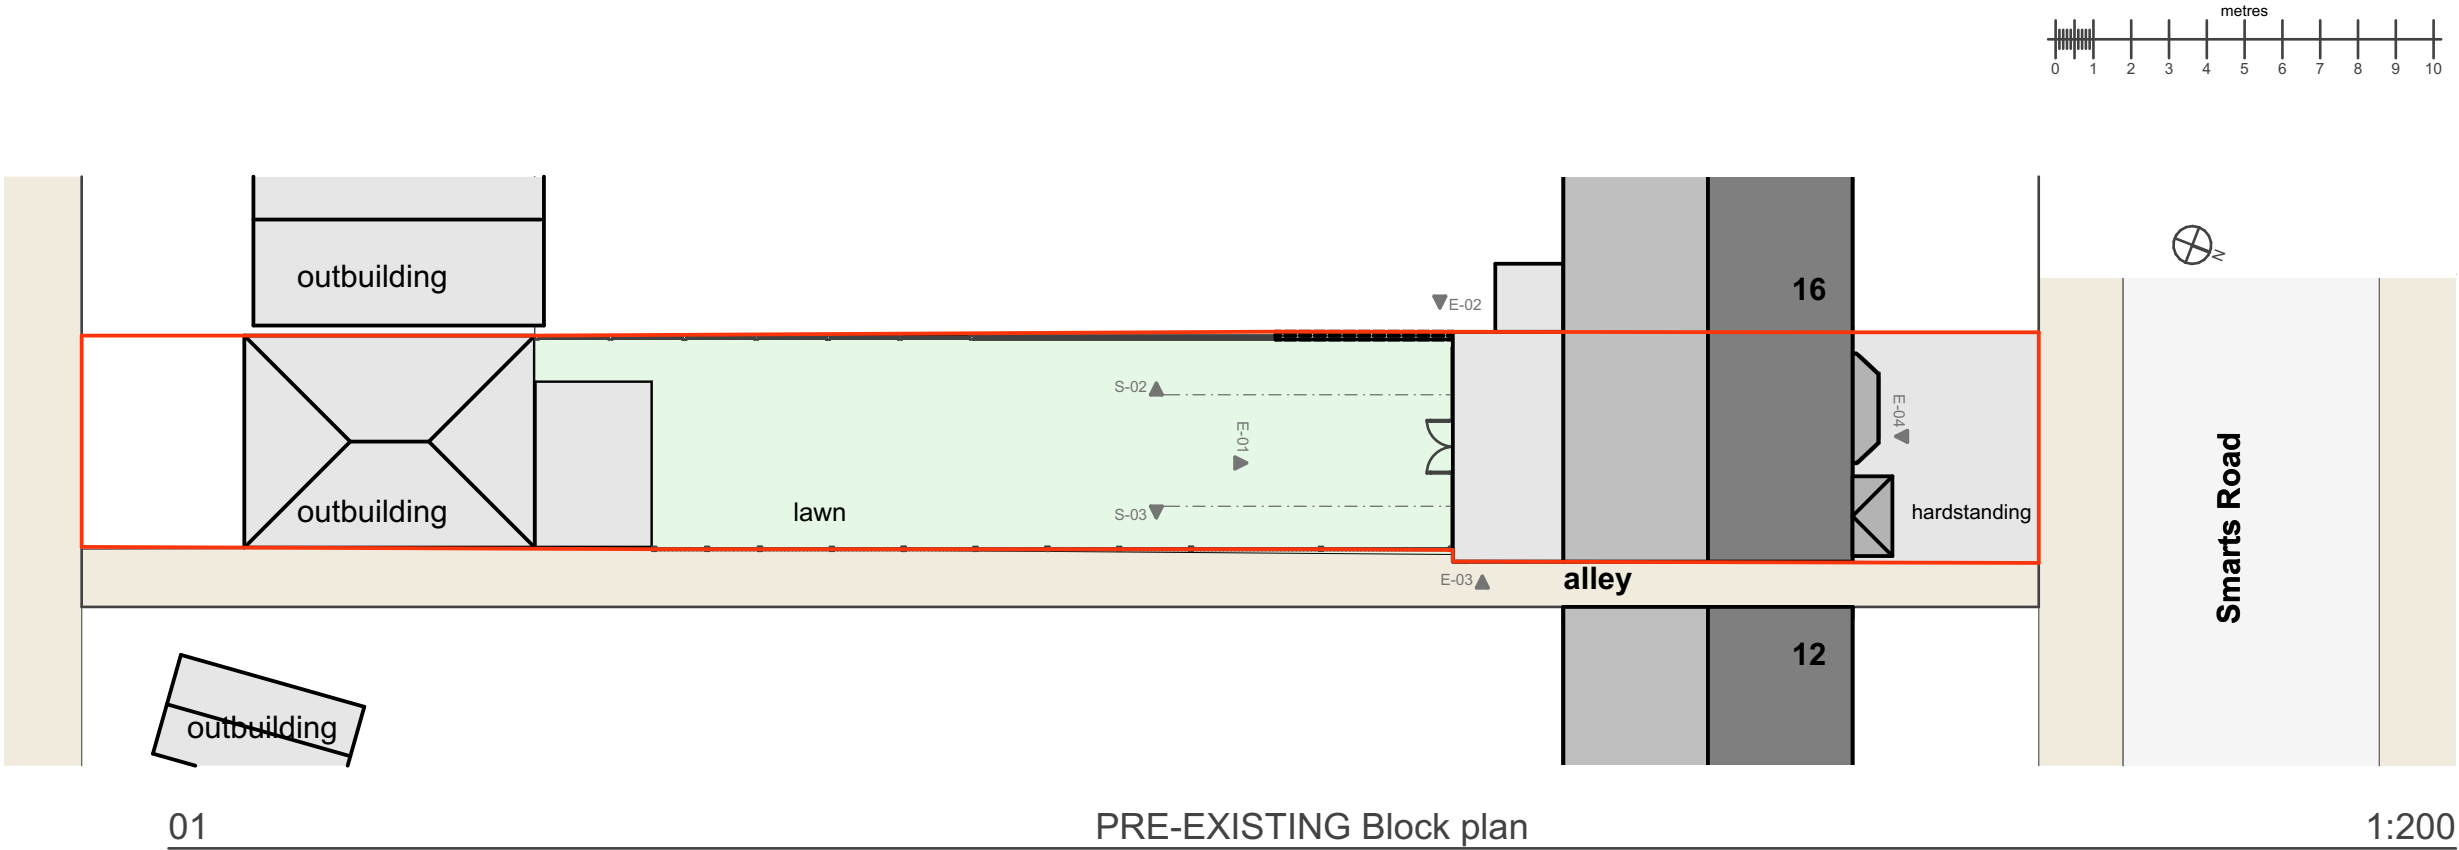

Rev	Change	By	Date
01	for planning		05/02/2024
02	retitled to pre-existing and existing		07/02/2024
03	notes corrected		07/02/2024

This drawing has been produced for the Client, Project and Site as stated and is not intended for use by any other person or for any other purpose than that stated and is the Copyright of the Architect. **If in doubt ASK.**



Project:
Retrospective application for existing glass roofed single storey conservatory extension, 14 Smarts Road, Gravesend, Kent DA12 5AQ
Client: Mr J Sethi

Drawing:
Pre-Existing and Existing Block Plans

Drawing no.:
1275/PA/0003 rev 03

Purpose: Planning

Scale: 1:200 @A3
Date: 07/02/2024

Note: If this drawing is printed/reduced at 50% of original paper size, scales are half that than stated.