






front - south, facing the parking area and The Street

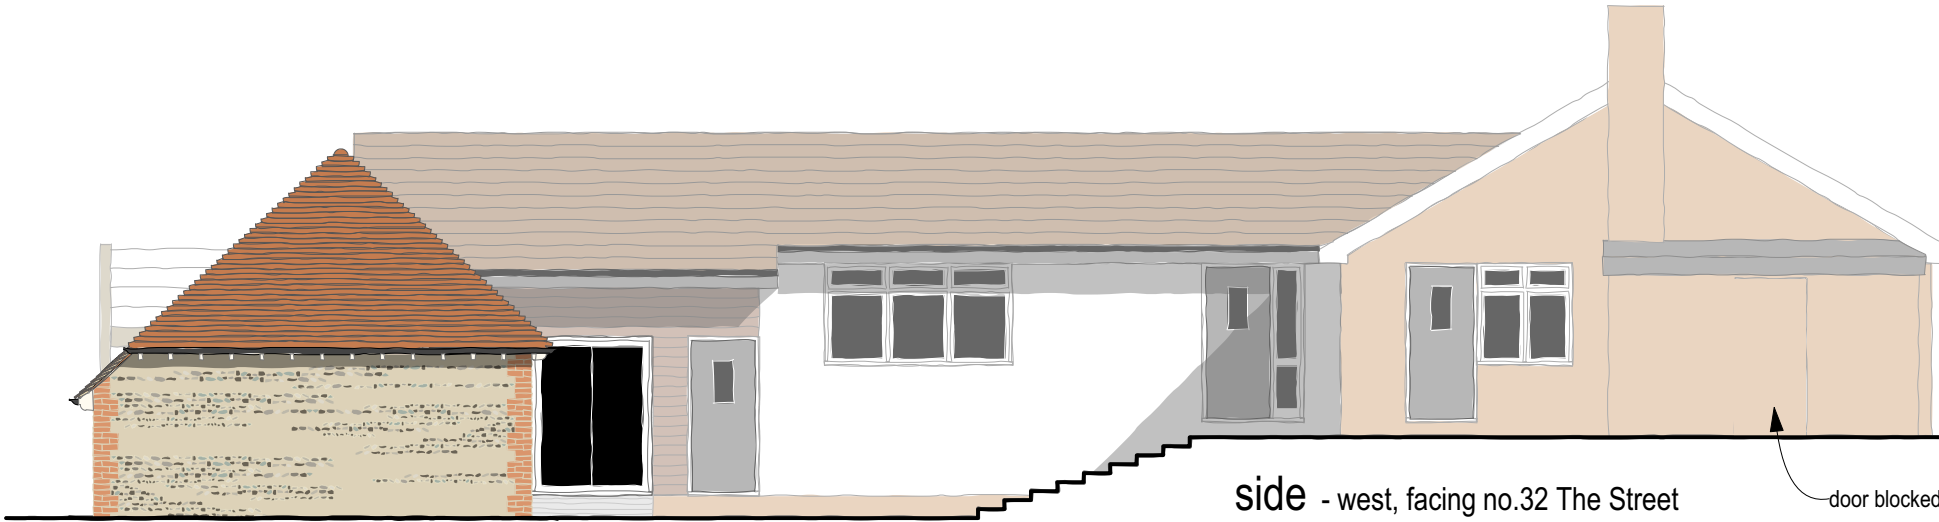

side - west, facing no.32 The Street

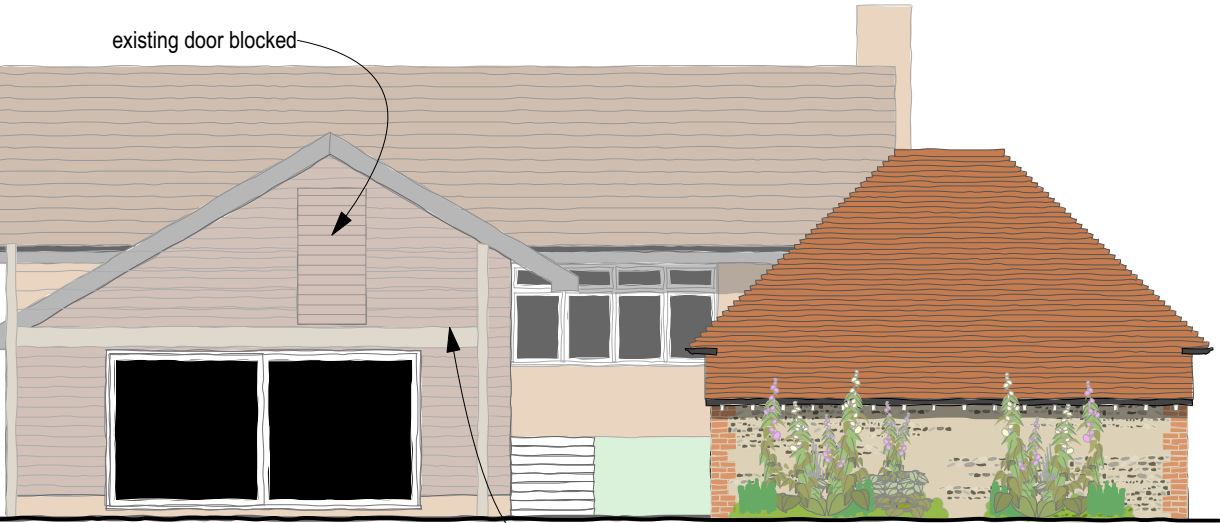


rear - north, facing the private garden

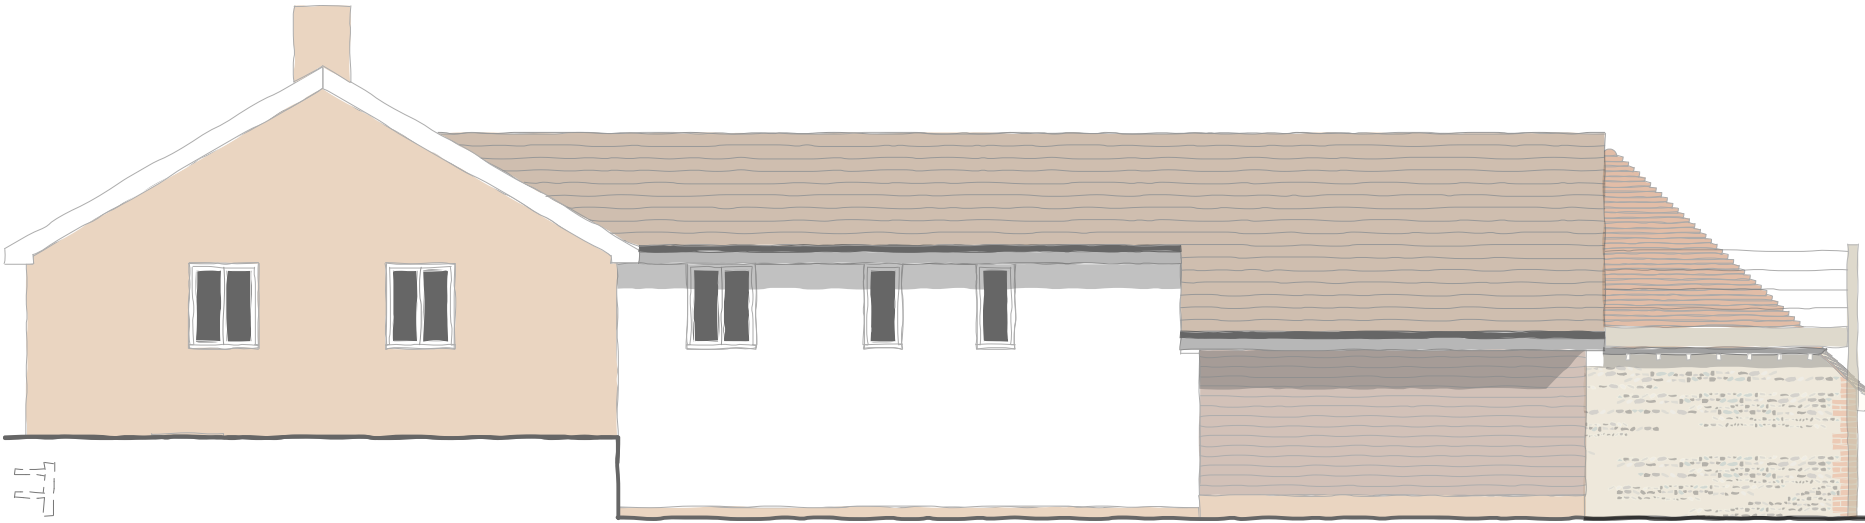

side - east, facing nos. 28-30 The Street



front - south, as seen from The Street

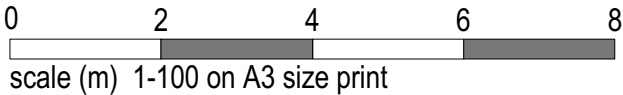

A- garage moved to rear. GB/26/02/26
B- front wall added. GB/27/02/2026

CLIENT;	Martin Gander	
PROJECT;	34 The Street, Cobham, DA12 3BZ	
TITLE;	elevations as proposed	
SCALE;	1-100	
DATE;	05/24	DRAWN;GB
DRAWING NUMBER	25-13-05 - B	PRIME FOLIO 01 622 691169